


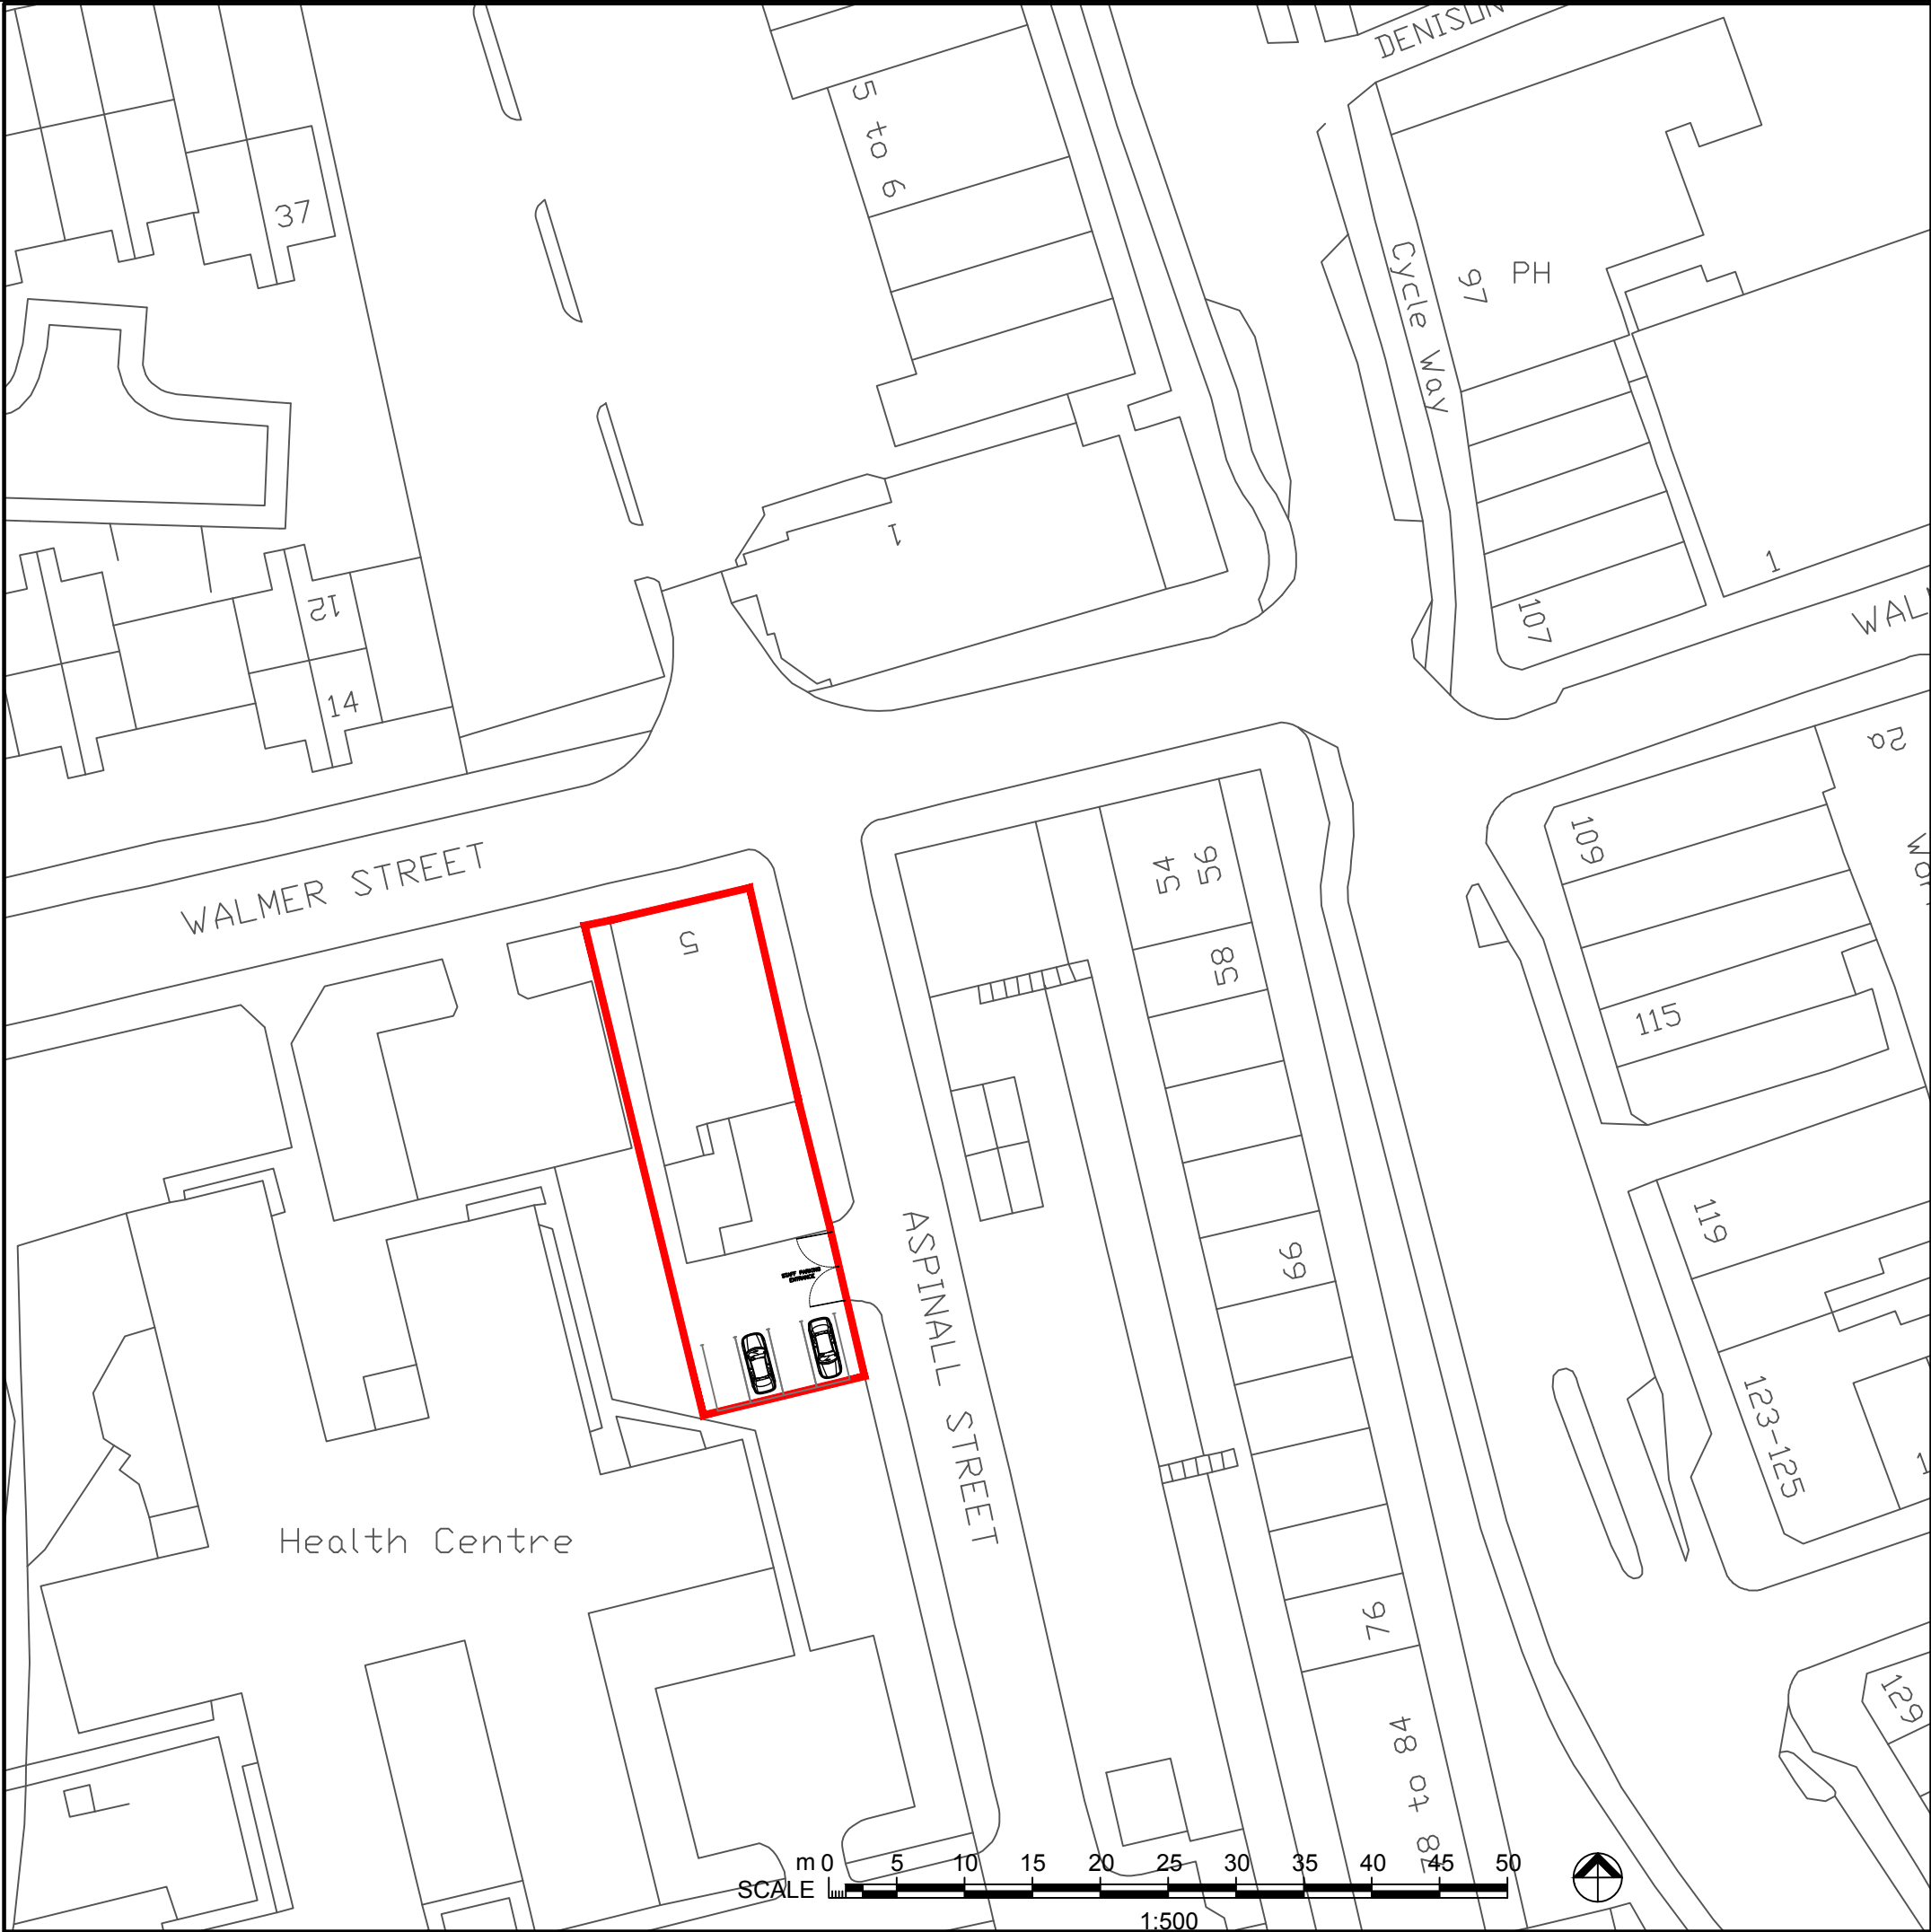

Produced on 06 April 2021 from the Ordnance Survey National Geographic Database and incorporating surveyed revision available at this date.

This map shows the area bounded by 385051 395307,385193 395307,385193 395449,385051 395449,385051 395307

Reproduction in whole or part is prohibited without the prior permission of Ordnance Survey.

Crown copyright 2021. Supplied by copla ltd trading as UKPlanningMaps.com a licensed Ordnance Survey partner (100054135).

Data licence expires 06 April 2022. Unique plan reference: v2c/607221/823608

INSPIRE | DESIGN | BUILD



DESIGN

+44 (0) 161 818 2786

+44 (0) 772 252 4205

www.mldesign.uk | info@mldesign.uk

Job Ref.	Drawing No.	Revision
1156A	0001	A

A	Issue for Planning	ML	08/04/21
Rev	Description	By	Date
Initial Issue: 07/04/21			

CLIENT

Mohammed Saleem
5 Walmer Street
Rusholme
Manchester
M14 5UB

PROJECT TITLE

Planning Application to Alter the Existing Fenestration along the Street Elevations

DRAWING TITLE

Existing Block Plan

Drawn by: ML	Checked by: ML
Date: 07/04/21	Scale: 1:500 @A3

This drawing is to be read in conjunction with all relevant drawings.

The main contractor/builder is to interpret the requirements in relationship to the site conditions encountered and as agreed with the Building Control officer.

All dimensions and sizes to be verified on site, any discrepancies to be reported to the client/project manager. These annotations were prepared for planning and/or building control submission only.

This drawing and design is the (©2021) property of ML Design , and should not be reproduced without written permission.