



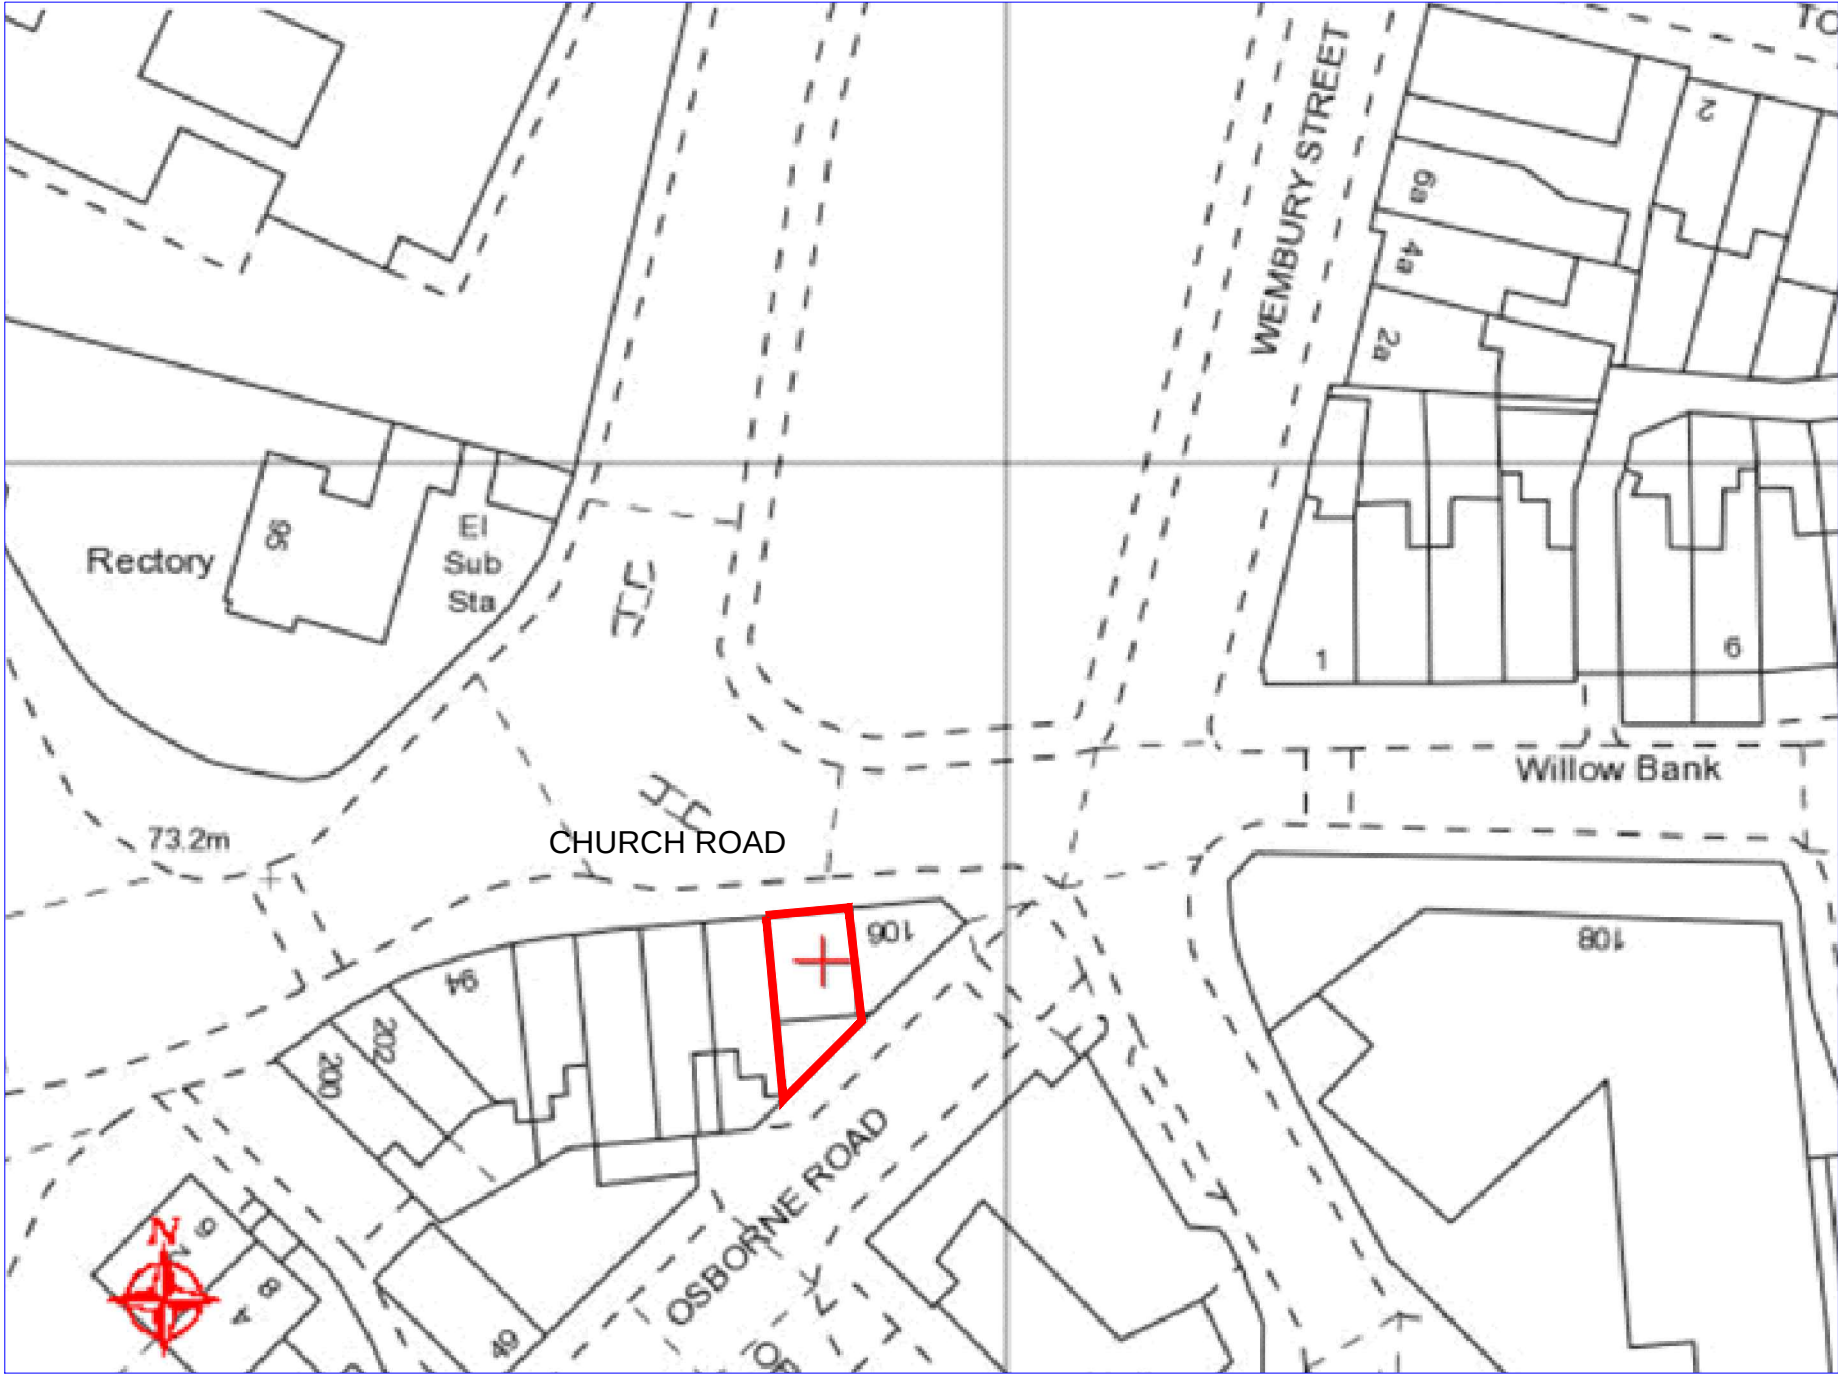

**OS Map**  
Scale 1:500

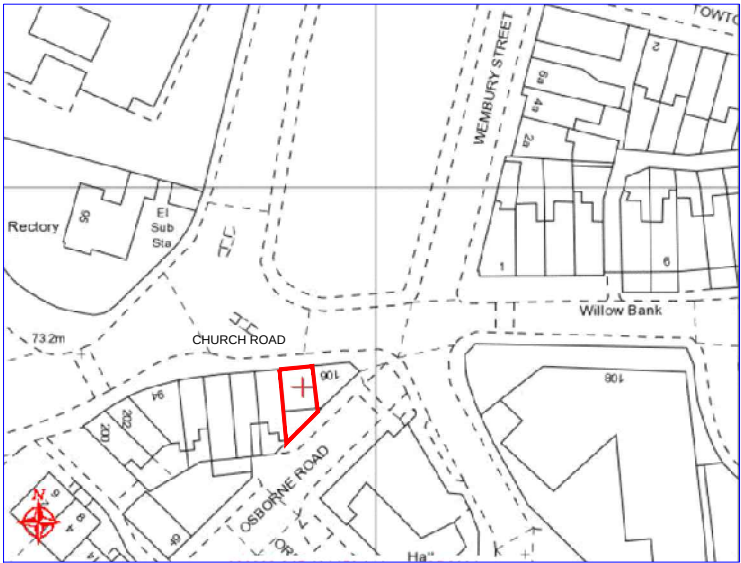

**OS Map**  
Scale 1:1250

| Rev                                                                                               | Date     | Description       |
|---------------------------------------------------------------------------------------------------|----------|-------------------|
| Issued For : INFORMATION PURPOSES ONLY                                                            |          |                   |
| Client                                                                                            |          |                   |
| Mr. David Hayman                                                                                  |          |                   |
| Project                                                                                           |          |                   |
| 104 Church Lane, Moston, M9 4NH.<br>Change of use from Office to 1 bedroom apartment              |          |                   |
| Scheme - Drawing Title                                                                            |          |                   |
| OS Map                                                                                            |          |                   |
| 04                                                                                                | Date     | 05.02.21          |
| Drawing No.                                                                                       | Revision | Scale Various @A3 |
|              |          |                   |
| JK Technical Services (NW) Ltd<br>Tel: 0161 728 5730<br>Mob: 07741175755<br>www.jktechservs.co.uk |          |                   |