


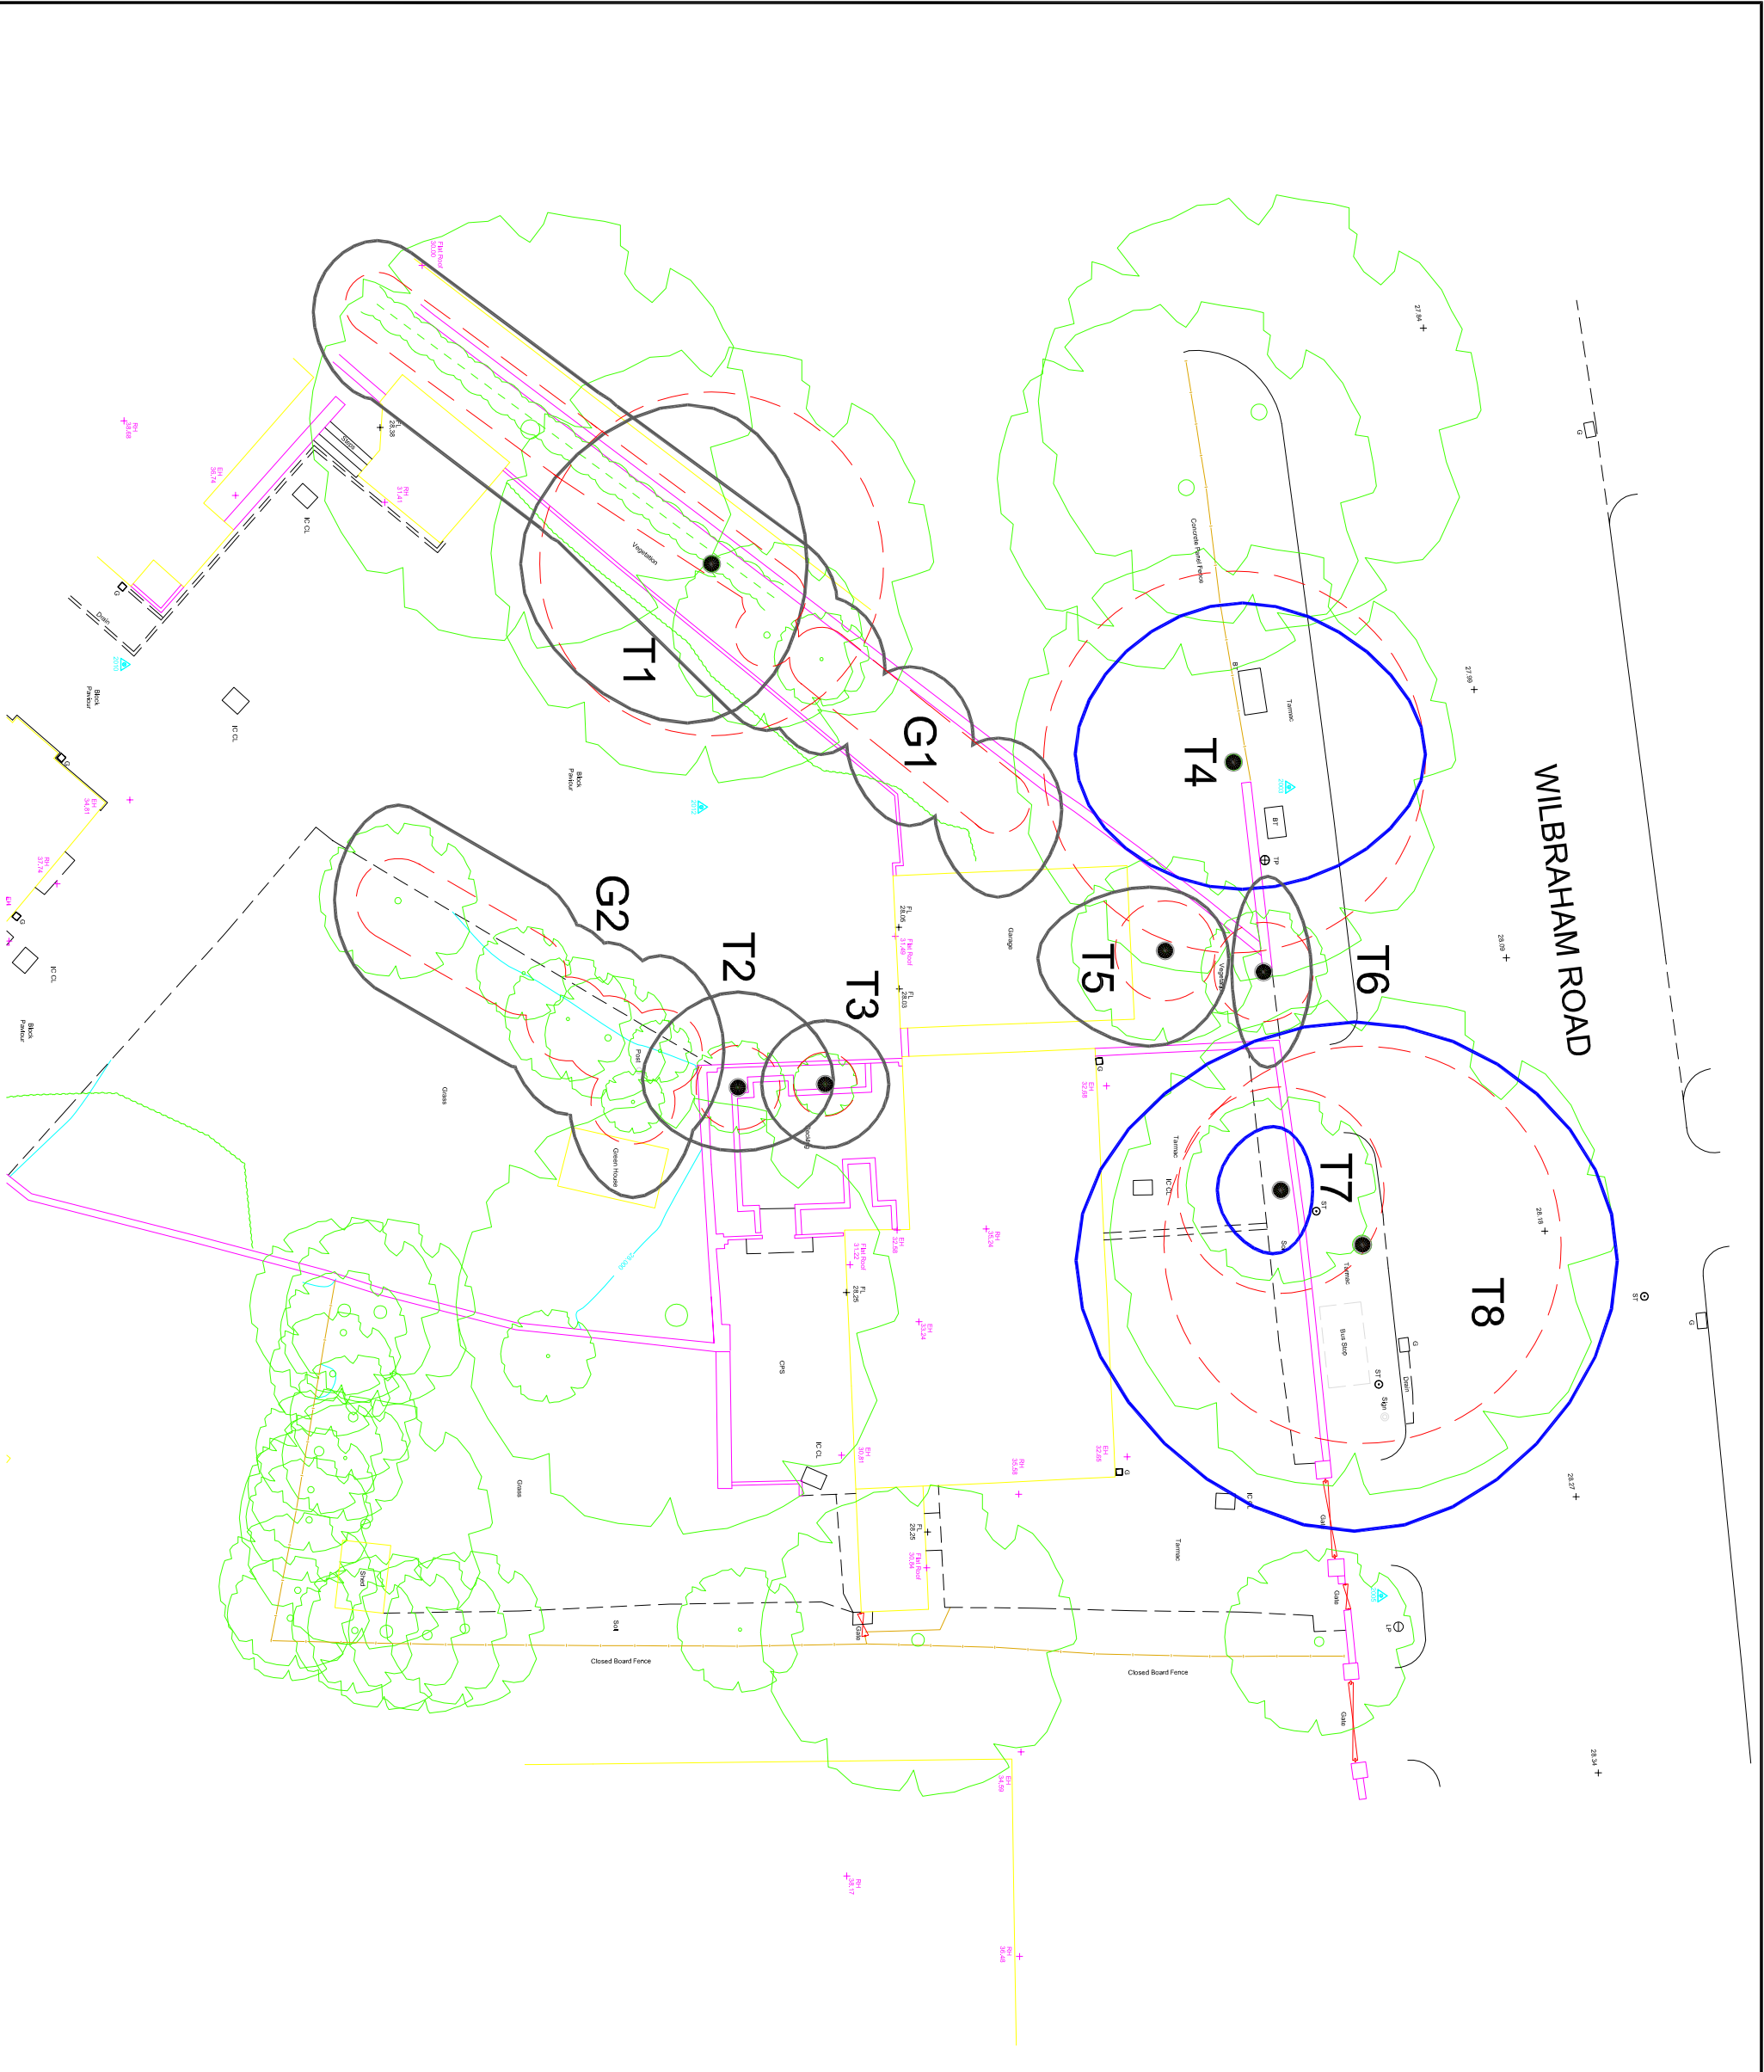

Key

- Category A Tree Canopy Spread
- Category B Tree Canopy Spread
- Category C Tree Canopy Spread
- Category U Tree Canopy Spread
- Root Protection Area

CLIENT				Tree Aware UK LTD			
TITLE				Root Protection Plan 22 Edge Lane Chorton			
DRAWING NO.				31961-1			
REVISION				0			

DRAWN BY	DATE	SCALE	SHEET SIZE
JL/CADS	13/07/16	1:200	A3
CHECKED BY	DATE	APPROVED BY	DATE
AG	13/07/16		



TREE AWARE UK LTD
Arboricultural Consultancy