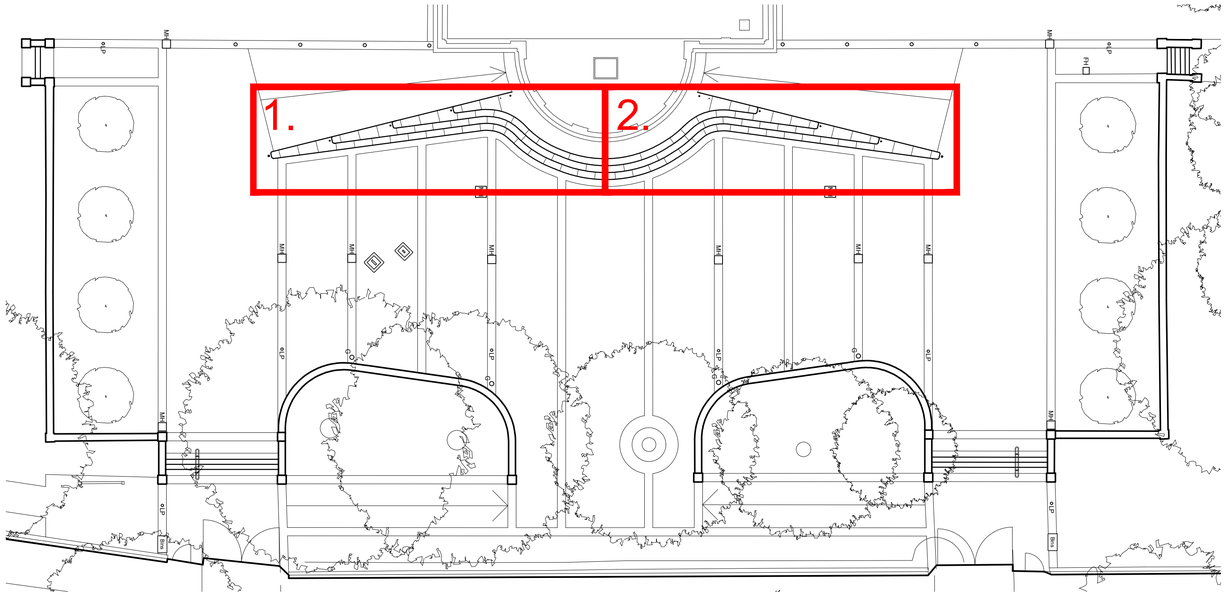

Site Location Plan
Scale 1:200

Tactile Stud M146 (TS1156)

Tactile indicator stud in Stainless Steel with grooved surface.
Marine grade 304 / 316 stainless steel 25 x 25 x 5mm

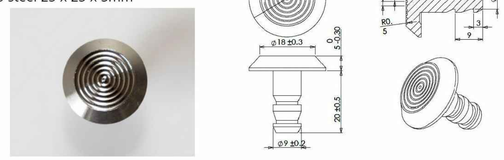

Detail A

Tactile Bar M130 (TB5007B)

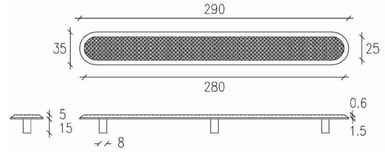

Tactile indicator strip
Grater Bar
Stainless Steel with knurled surface.

290 x 35 x 5mm

Detail B

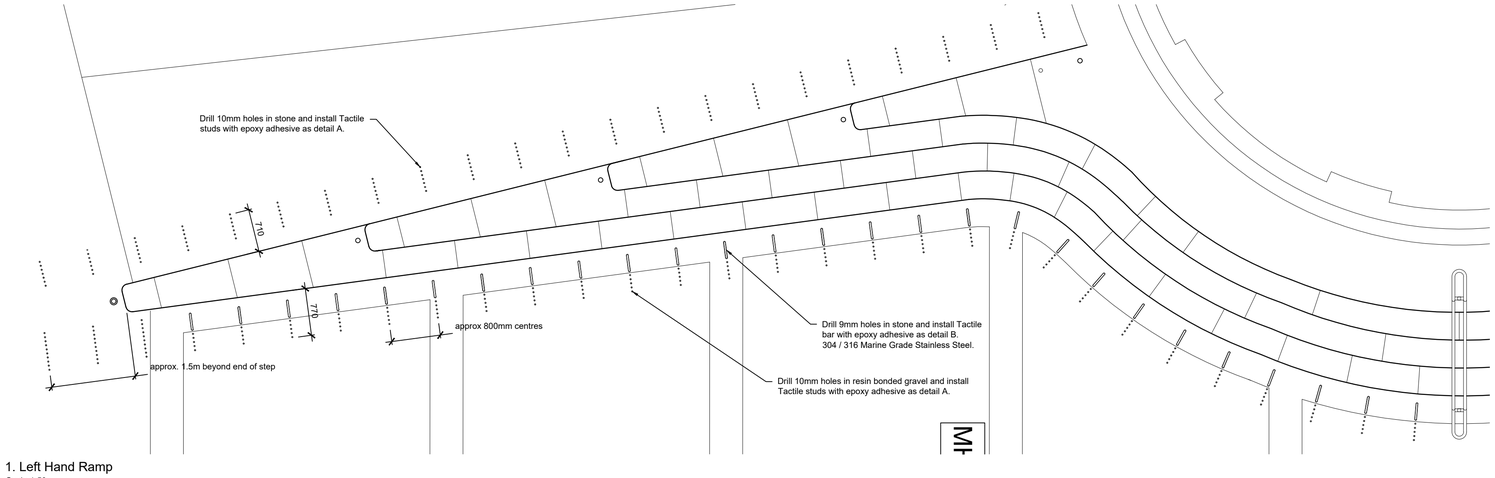

1. Left Hand Ramp
Scale 1:50

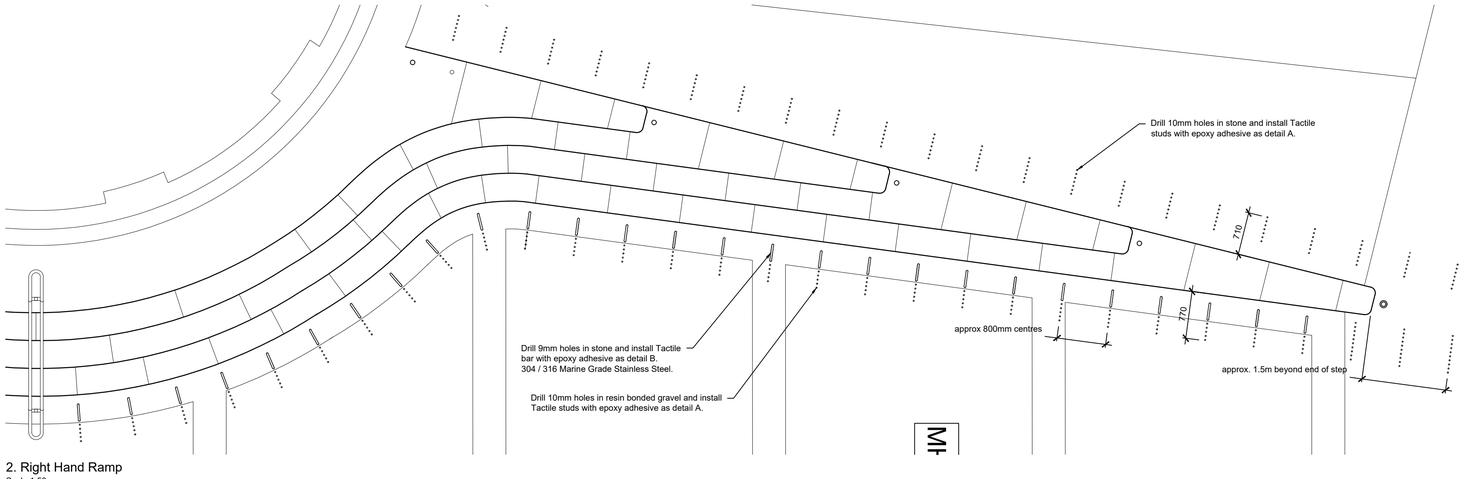

2. Right Hand Ramp
Scale 1:50

The University of Manchester

NOTES

1. DO NOT SCALE FROM THIS DRAWING.
2. ALL MEASUREMENTS ARE IN MILLIMETRES UNLESS STATED OTHERWISE.
3. THIS DRAWING IS TO BE READ IN CONJUNCTION WITH THE SPECIFICATION AND ALL RELEVANT ARCHITECTURAL, ELECTRICAL, MECHANICAL AND STRUCTURAL DRAWINGS.
4. (c) UNIVERSITY OF MANCHESTER. THIS DRAWING MUST NOT BE REPRODUCED WITHOUT PERMISSION.
5. DIRECTORATE OF ESTATES AND FACILITIES TO BE NOTIFIED OF ANY DISCREPANCIES.

IN ADDITION TO THE HAZARDS/RISKS NORMALLY ASSOCIATED WITH THE TYPES OF WORK DETAILED ON THIS DRAWING, NOTE THE FOLLOWING SIGNIFICANT RESIDUAL RISKS :-

Item	Hazard	Risk
-		

Rev	Description	By	Date	Chk'd Auth
A	Revised to MUMA's original design	CT	21/10/19	

MANCHESTER 1824
The University of Manchester

Directorate of Estates and Facilities
Beyer Building
The University of Manchester
Oxford Road
Manchester
M13 9PL

Drawing Status
PLANNING

Project
SKATEBOARD DETERRENTS

Building Name
WHITWORTH ART GALLERY

Sub Site Name
-

Site Name
-

Drawing Title
SKATEBOARD DETERRENTS TO MAIN ENTRANCE STEPS

PM	Drawn	Checked	Authorised
CT	CT	--	--
Scale @A1	Date 05/07/19	Date --/--/--	Date --/--/--

Drawing No.
031AA-7387-A101

Revision
A