


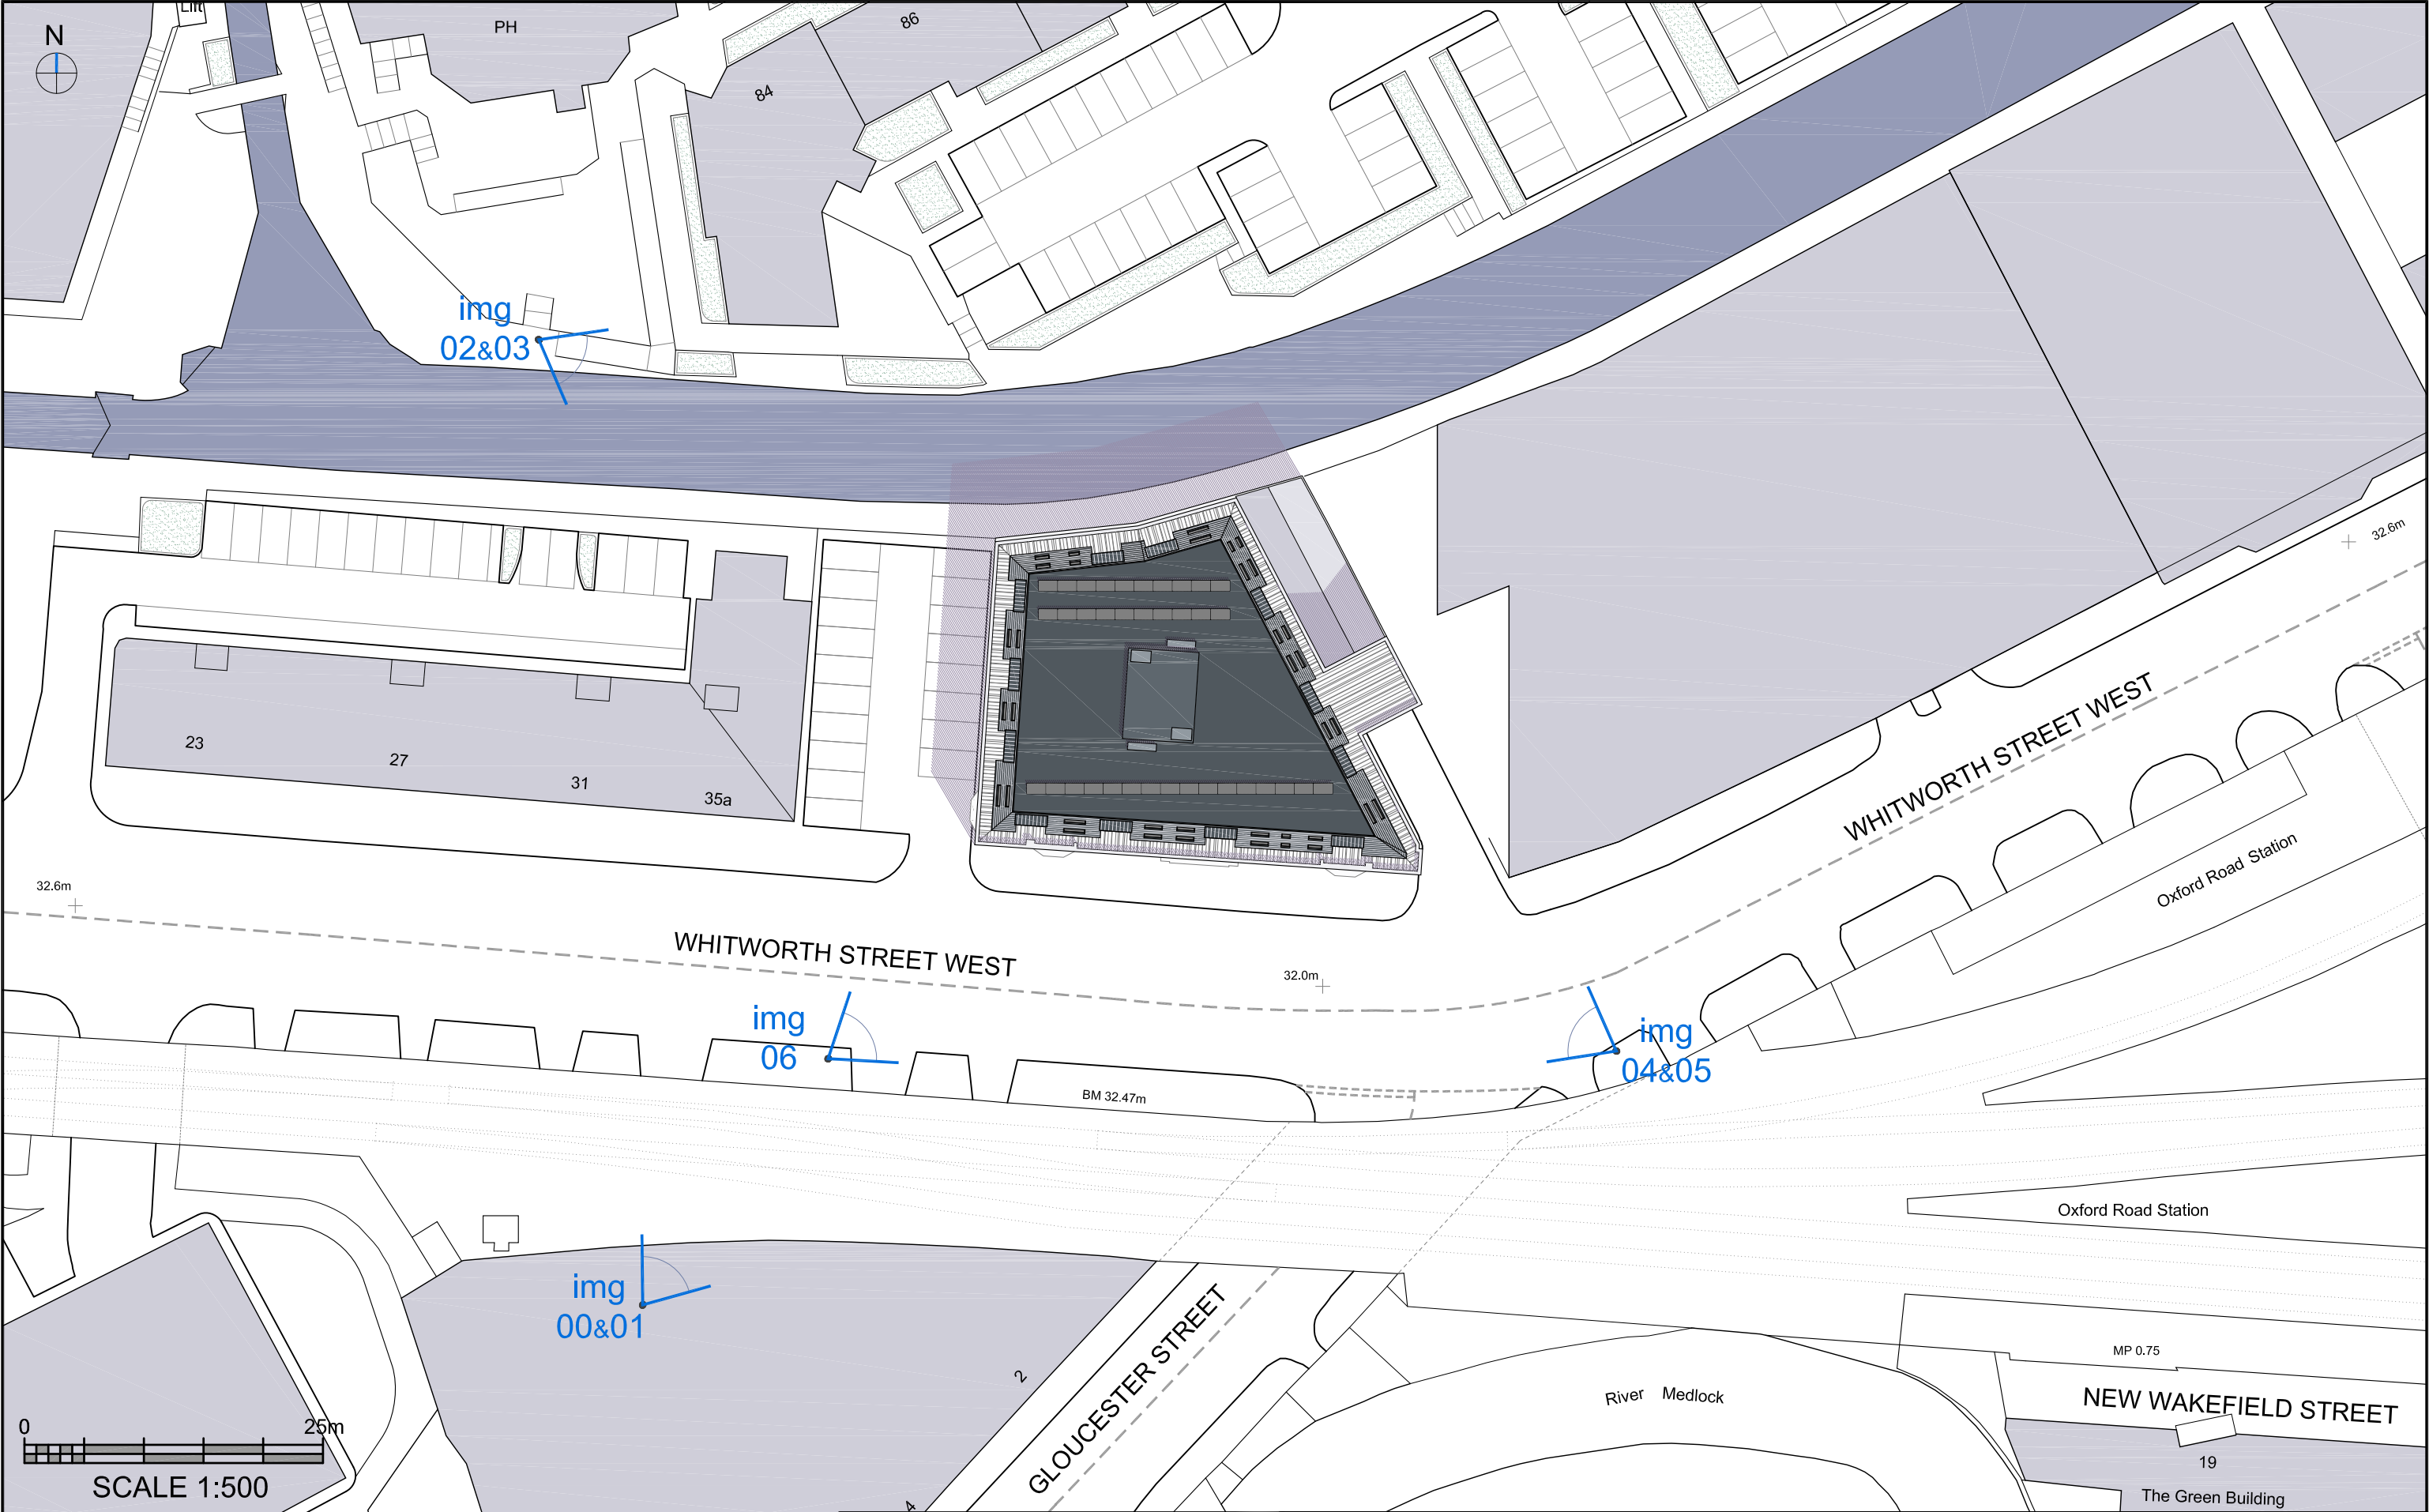

A	FIRST ISSUE	DR	28.02.21
REV	DESCRIPTION	BY	DATE



HOWARD & SEDDON A.R.I.B.A.
CHARTERED ARCHITECTS
64 WASHWAY ROAD
SALE, CHESHIRE, M33 7RE
TEL NO. 0161 - 973 8296
FAX NO. 0161 - 962 3485
E-MAIL : ADMIN@HOWARDANDEDSDON.CO.UK

PROJECT	PROPOSED DEVELOPMENT BARCLAY HOUSE WHITWORTH ST. WEST, MANCHESTER
CLIENT	MR K FAN

TITLE	CGI VIEW POINTS
-------	-----------------

DRAWN D.ROJO	DRG No. 12,982
DATE 28.02.21	V00
SCALE 1:500	AMENDMENT A