


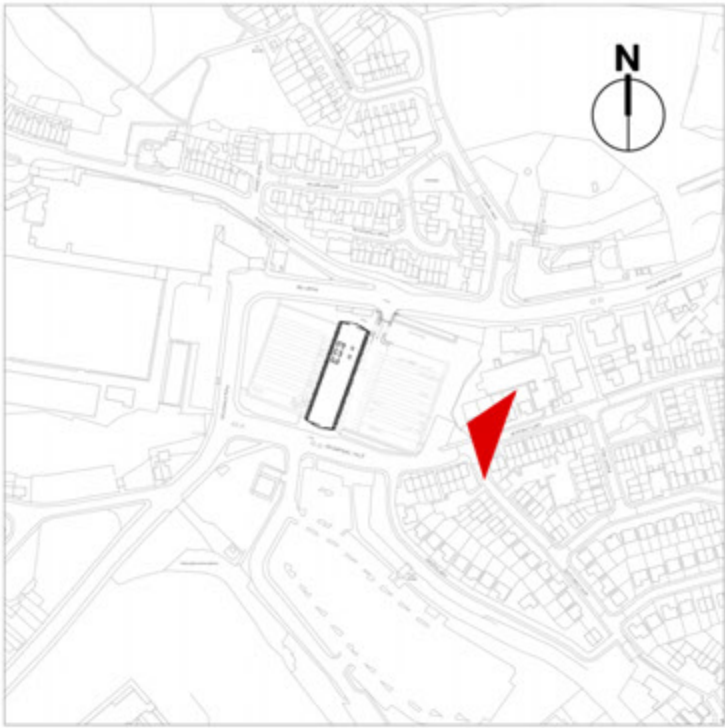

Site Location - scale 1:5000

Proposed Materials:

- ① Bespoke cladding system in anodised aluminium to be A1 Fire Rated; Colour: Natural Aluminium Finish: Brushed.
- ② Recessed joint panel cladding system in anodised aluminium to be A1 Fire Rated; Colour: Natural Aluminium Finish: Brushed.
- ③ Anodised aluminium cladding to existing parapets / overhangs. Colour: Natural Aluminium Finish: Brushed.
- ④ Full height, aluminium framed, powder coated window system, with fixed lights; Colour: Dark grey / black to match existing.
- ⑤ Aluminium framed window system, powder coated, with fixed lights and openable lights on restrictors as per existing. Colour: Dark grey / black to match existing.
- ⑥ Existing windows to be retained.
- ⑦ Existing internal mini mosaic tiles to be retained.

REV	DATE	NOTES	CHK
-----	------	-------	-----

PLANNING

Client

TRINITY IM

Project

Hexagon Tower
Manchester

Drawing Title


Detail Bay Elevation Study 01

Drawn	Checked	Paper Size	Scale	Date
RBJ	PT	A1	1:200	MARCH 2021
Project No.	Drawing No.	Revision		
20186	0320	P-00		


**CORSTORPHINE
+WRIGHT
ARCHITECTS**

Warwick
London
Birmingham
Manchester
Newcastle
Canterbury
Dublin


Brook Hall Brook Street Warwick CV34 4BL
Tel. 01926 658444 www.corstorphine-wright.com

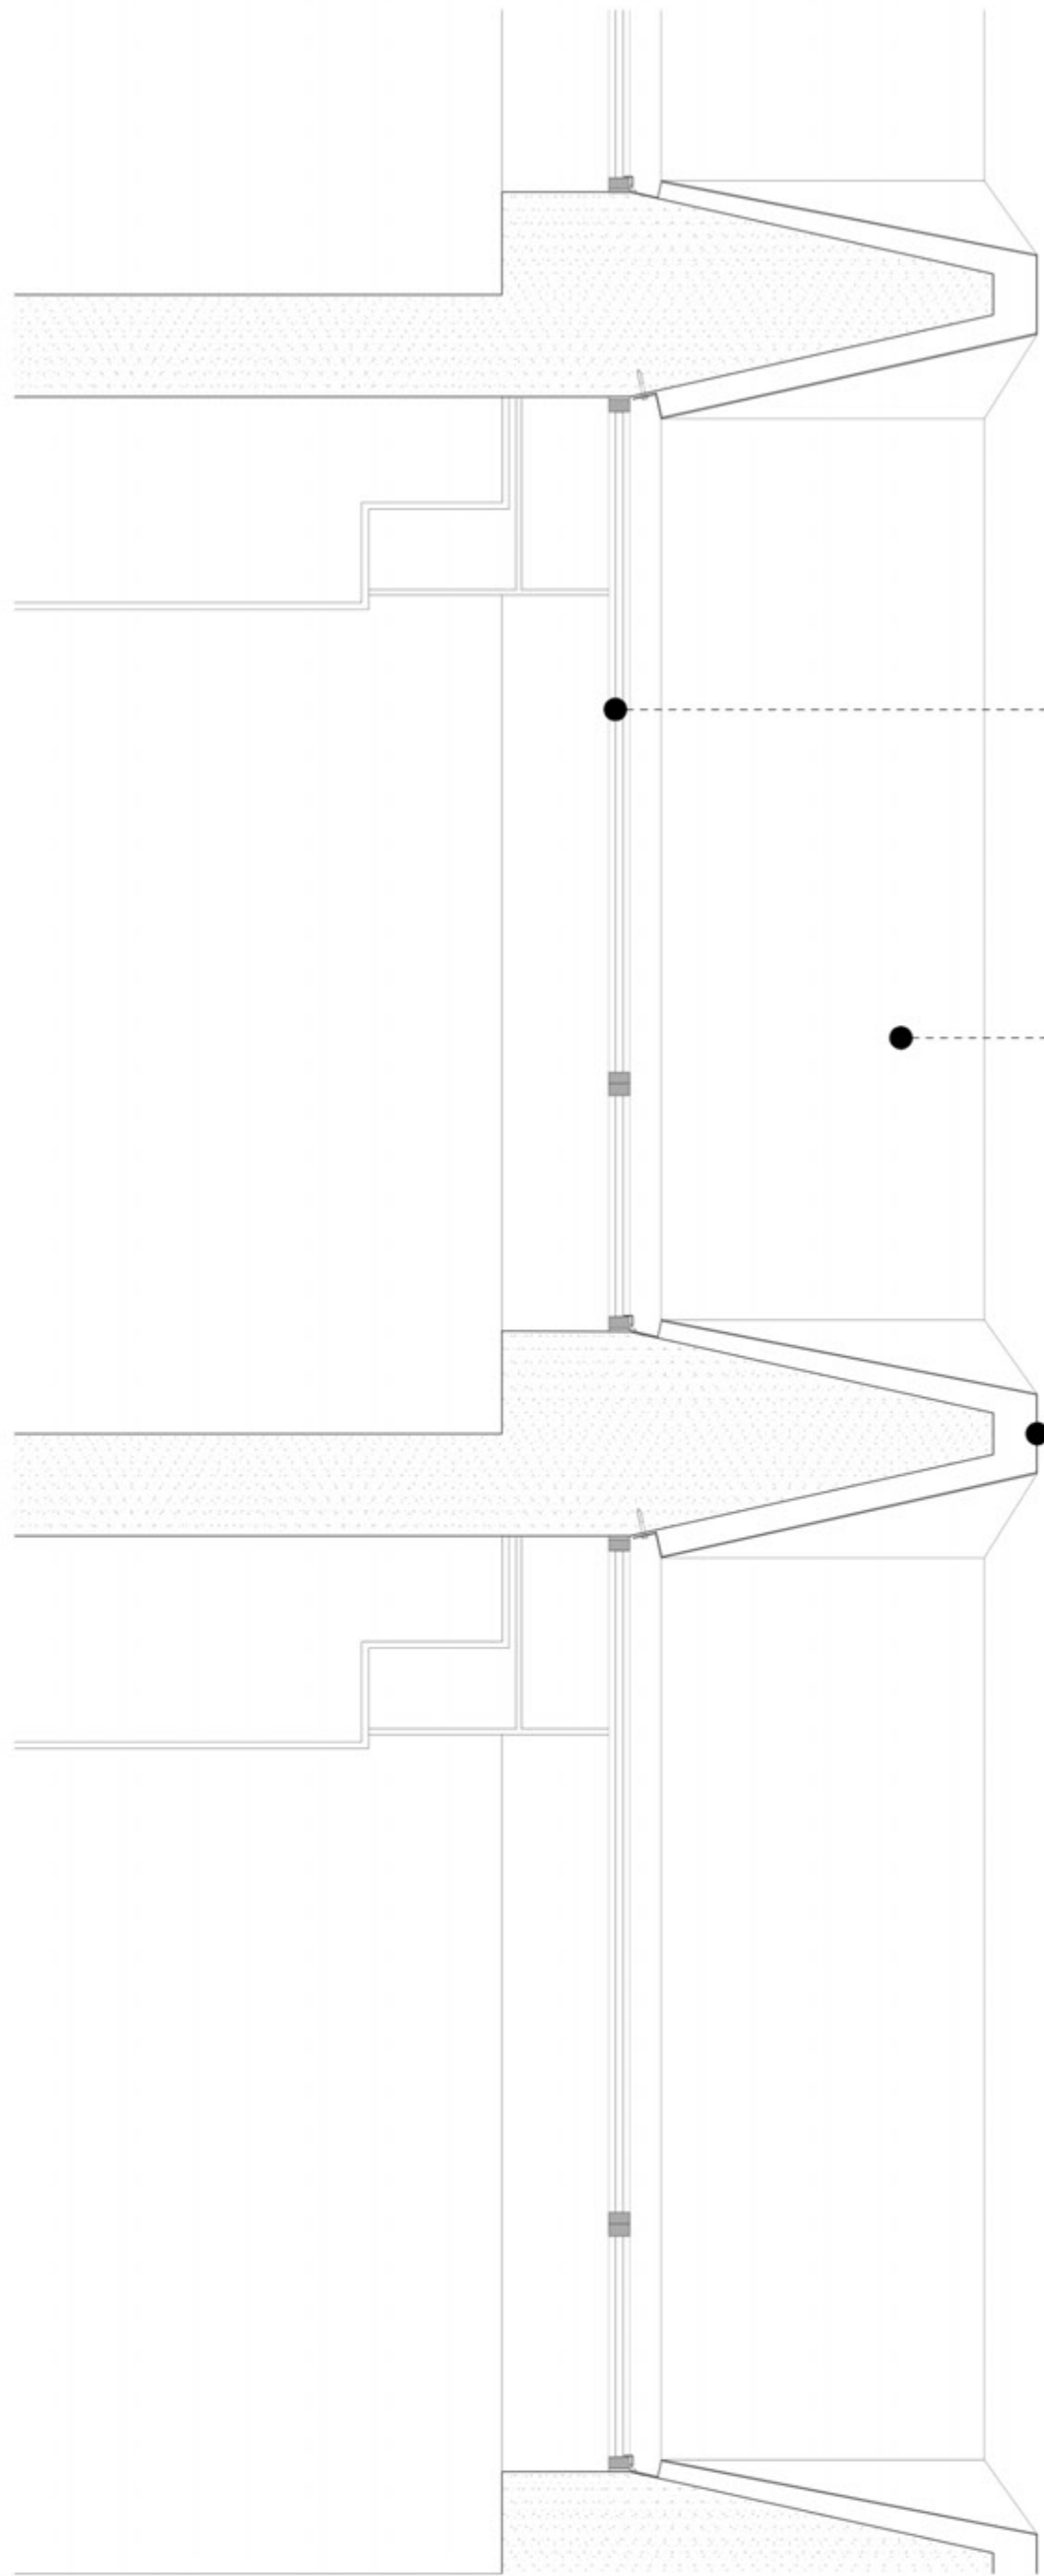


Detail Section (1:25)

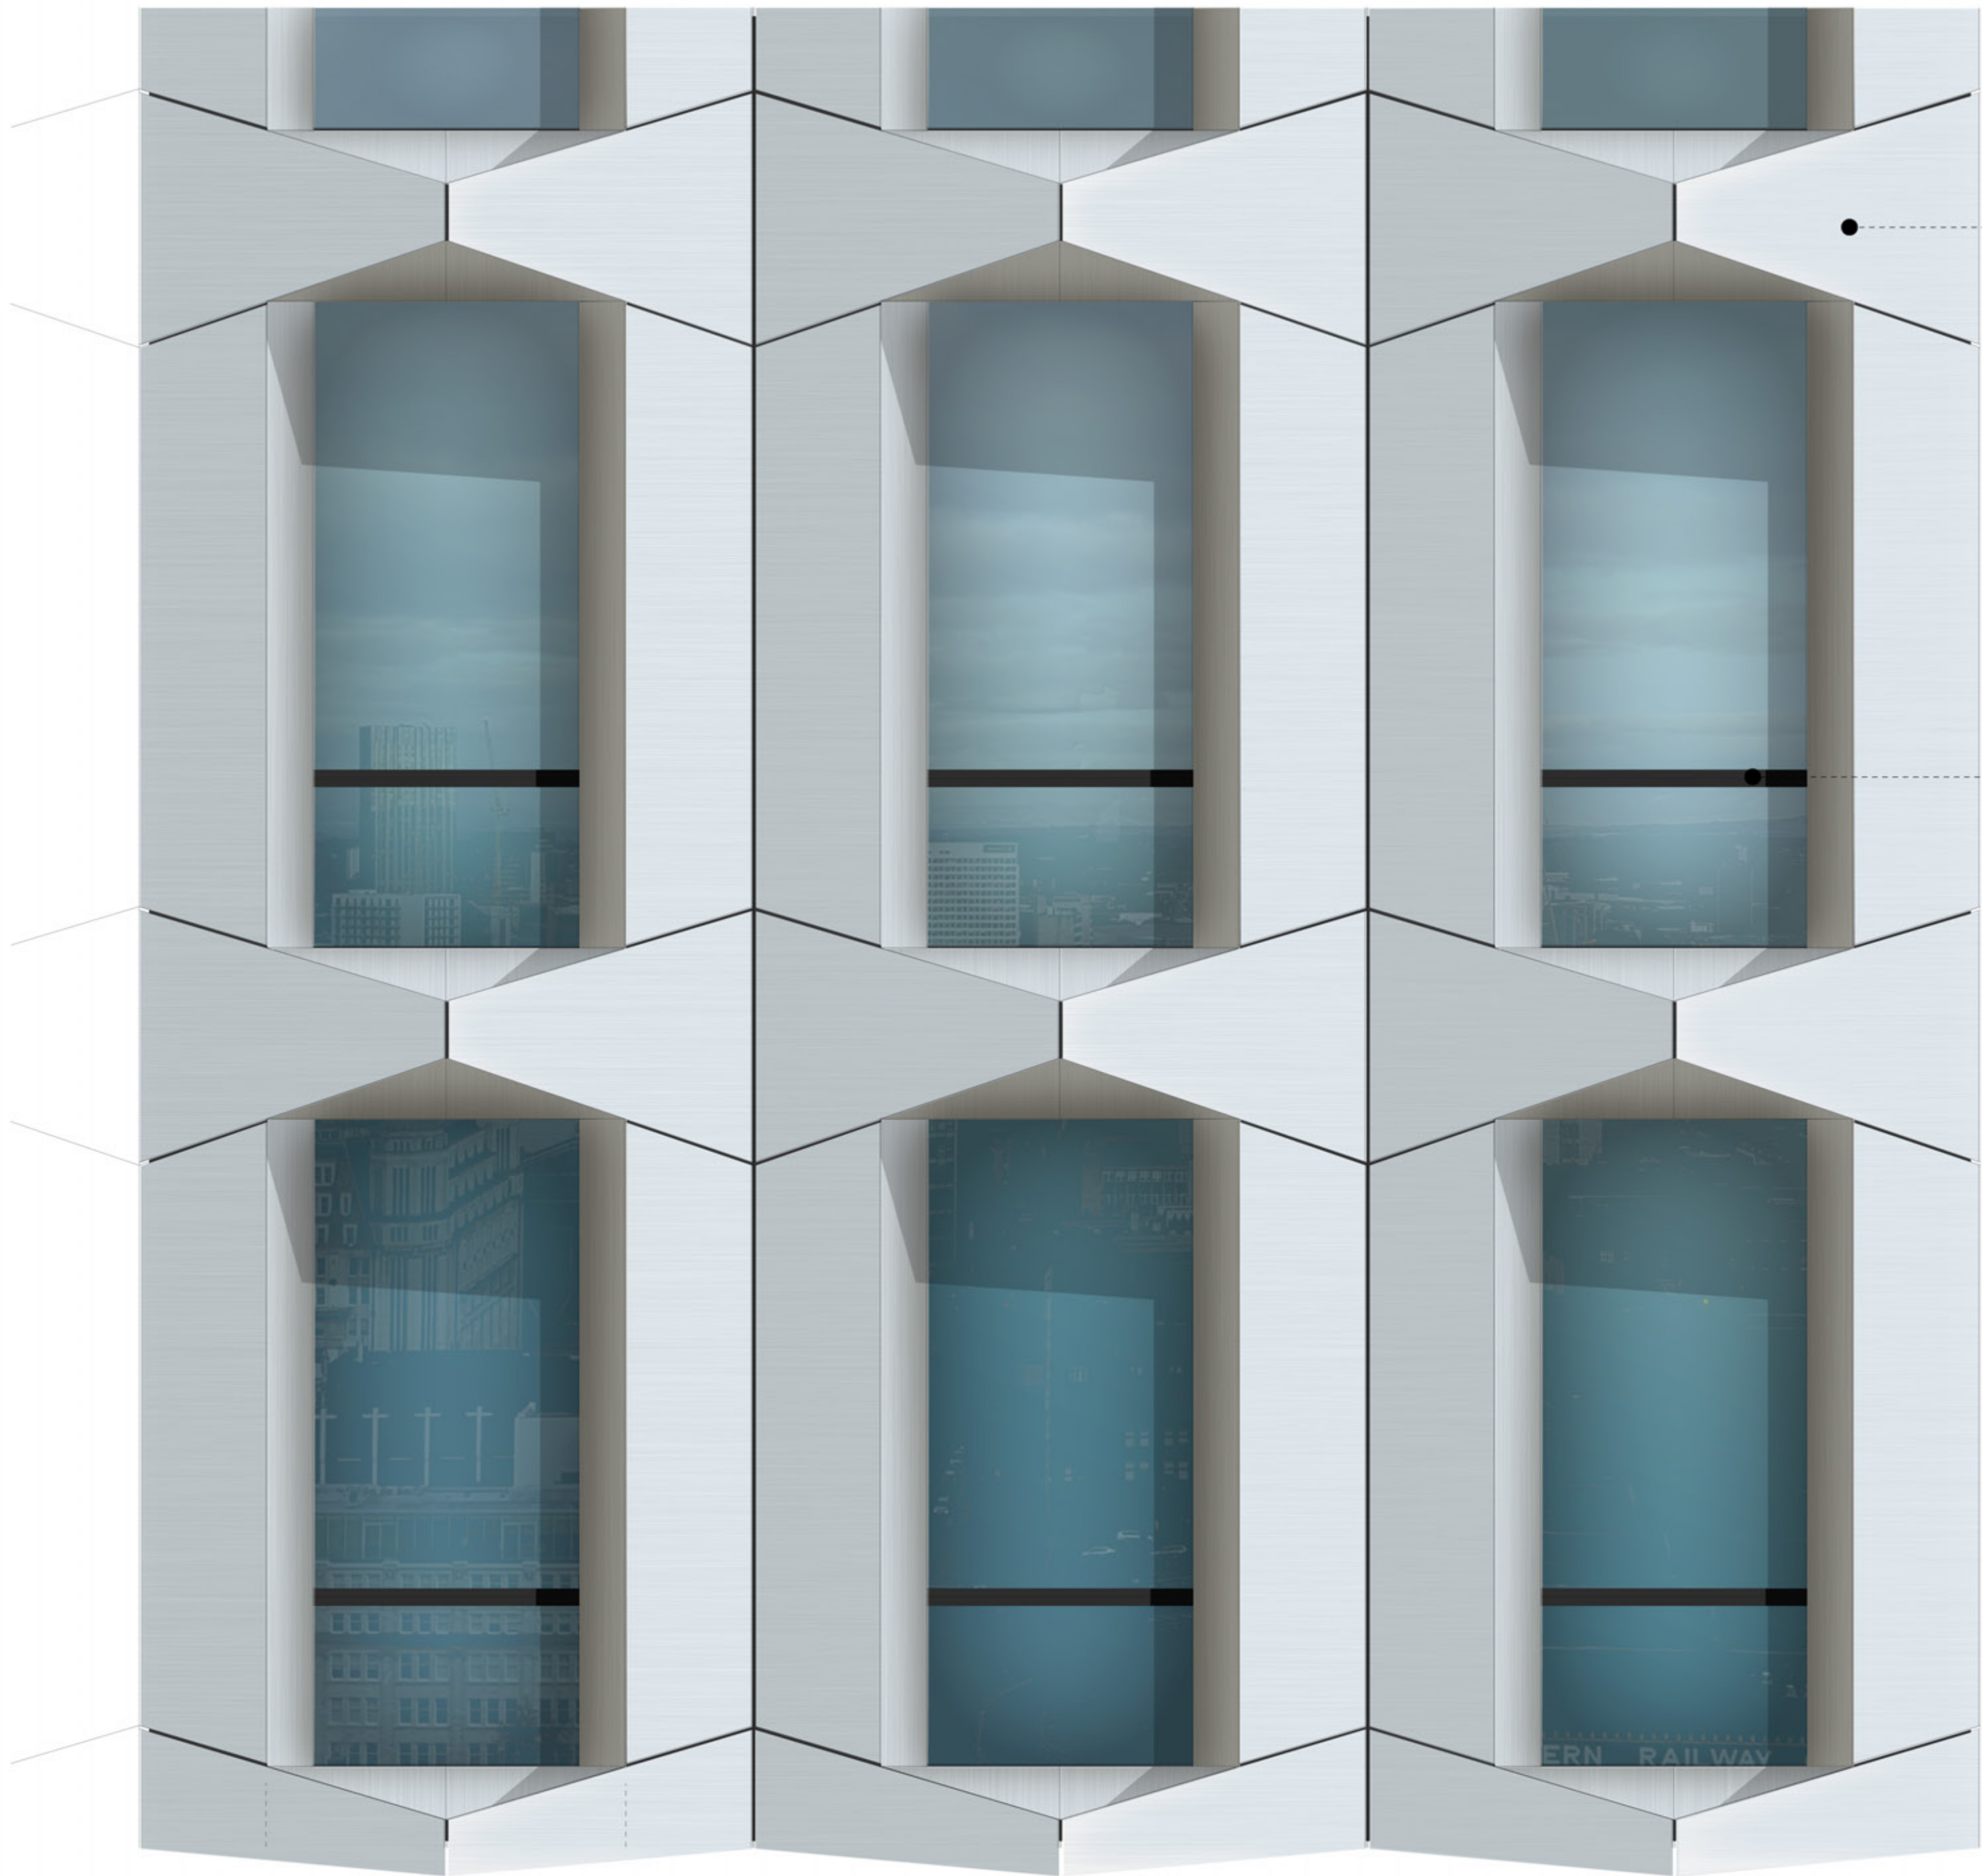

01 - Detail Elevation (1:25)

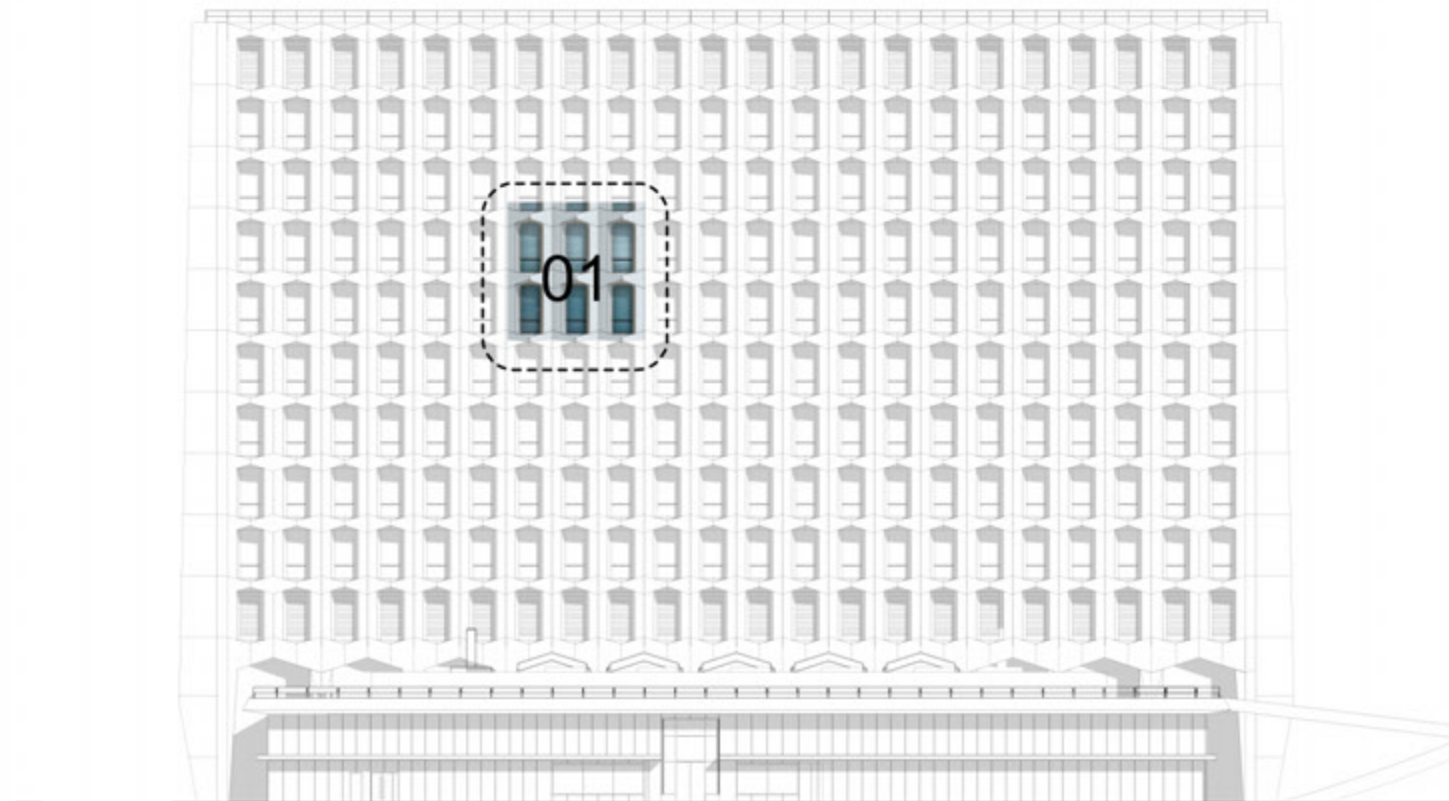

Elevation key

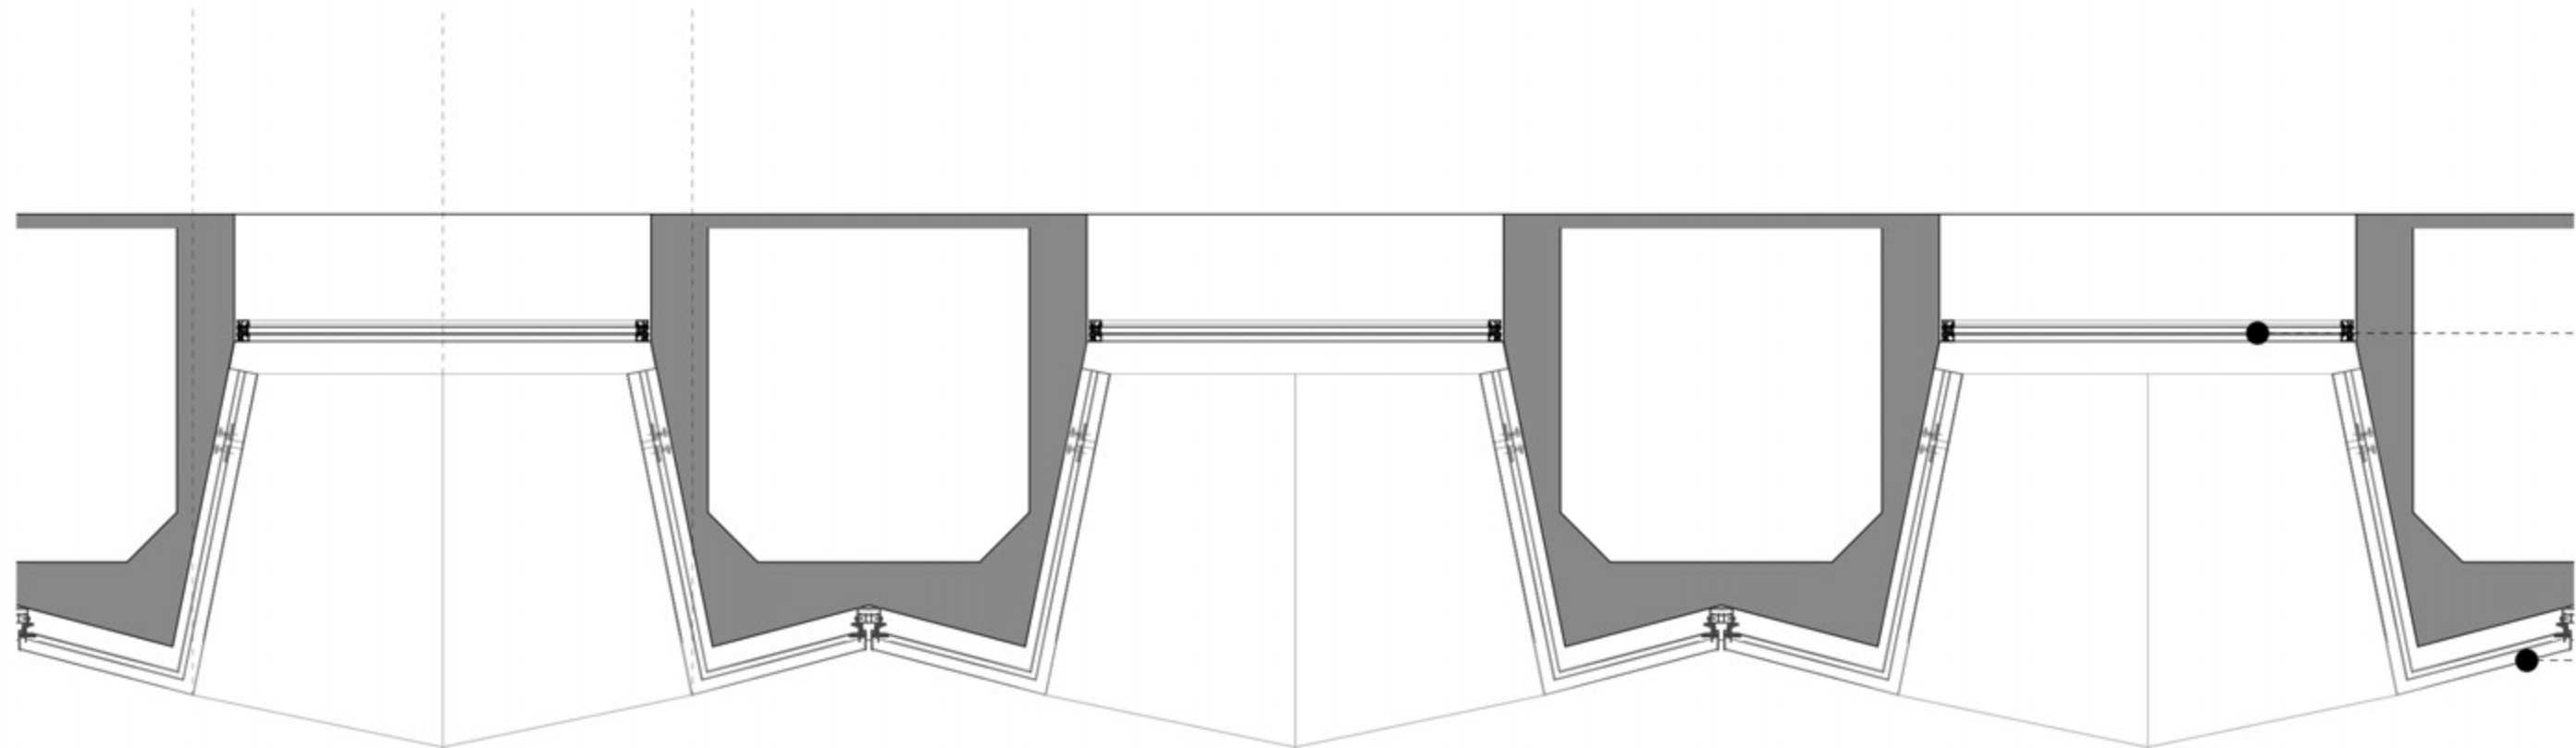

Detail Plan (1:25)

