

The use of this data by the recipient acts as an agreement of the following statements:
Do not use this data if you do not agree with any of the following statements:

All drawings are based upon site information supplied by third parties and as such their accuracy cannot be guaranteed. All features are approximate and subject to clarification by a detailed topographical survey, statutory service enquiries and confirmation of the legal boundaries.

The controlled version of this drawing should be viewed in DWG or PDF format not DWG or other formats. All prints of this drawing must be made in full colour.

Where this drawing has been based upon Ordnance Survey data, it has been reproduced under the terms of Ryder Licence No. 100000144. Reproduction of this drawing in whole or in part is prohibited without the prior permission of Ordnance Survey.

Do not scale the drawing. Use figured dimensions in all cases. Check all dimensions on site. Report any discrepancies in writing to Ryder before proceeding.

Key Legend

EWS-XXX
FRR-XXX
Ra,tr(dB) ≥XX
NBS-XX

EWS-xxxx = System Reference
xxxx = Fire Performance Requirement
xxxx = Acoustic Performance Requirement
NBS = Specification Reference

For internal lining types A and B refer to Ryder drawing MF-
RYD-WH-XX-DR-A-89-0100-D2-P01-Tower Internal Lining
Types;

Type A = NBS K10/145A

Type B = NBS K10/146A minus the outer Rockwool
Duoslab insulation

DRS-XXX

Door Number Reference

Airseal Line (NBS P10/310A)

Vapour Control Layer (NBS P10/310A)


EPDM

Breather Membrane (NBS H92/785)

Insulated DPC

Waterproofing to Ground Bearing
Slabs and Interfaces as OMA
Information

Inverted Roofing System
(NBS J31/130A)

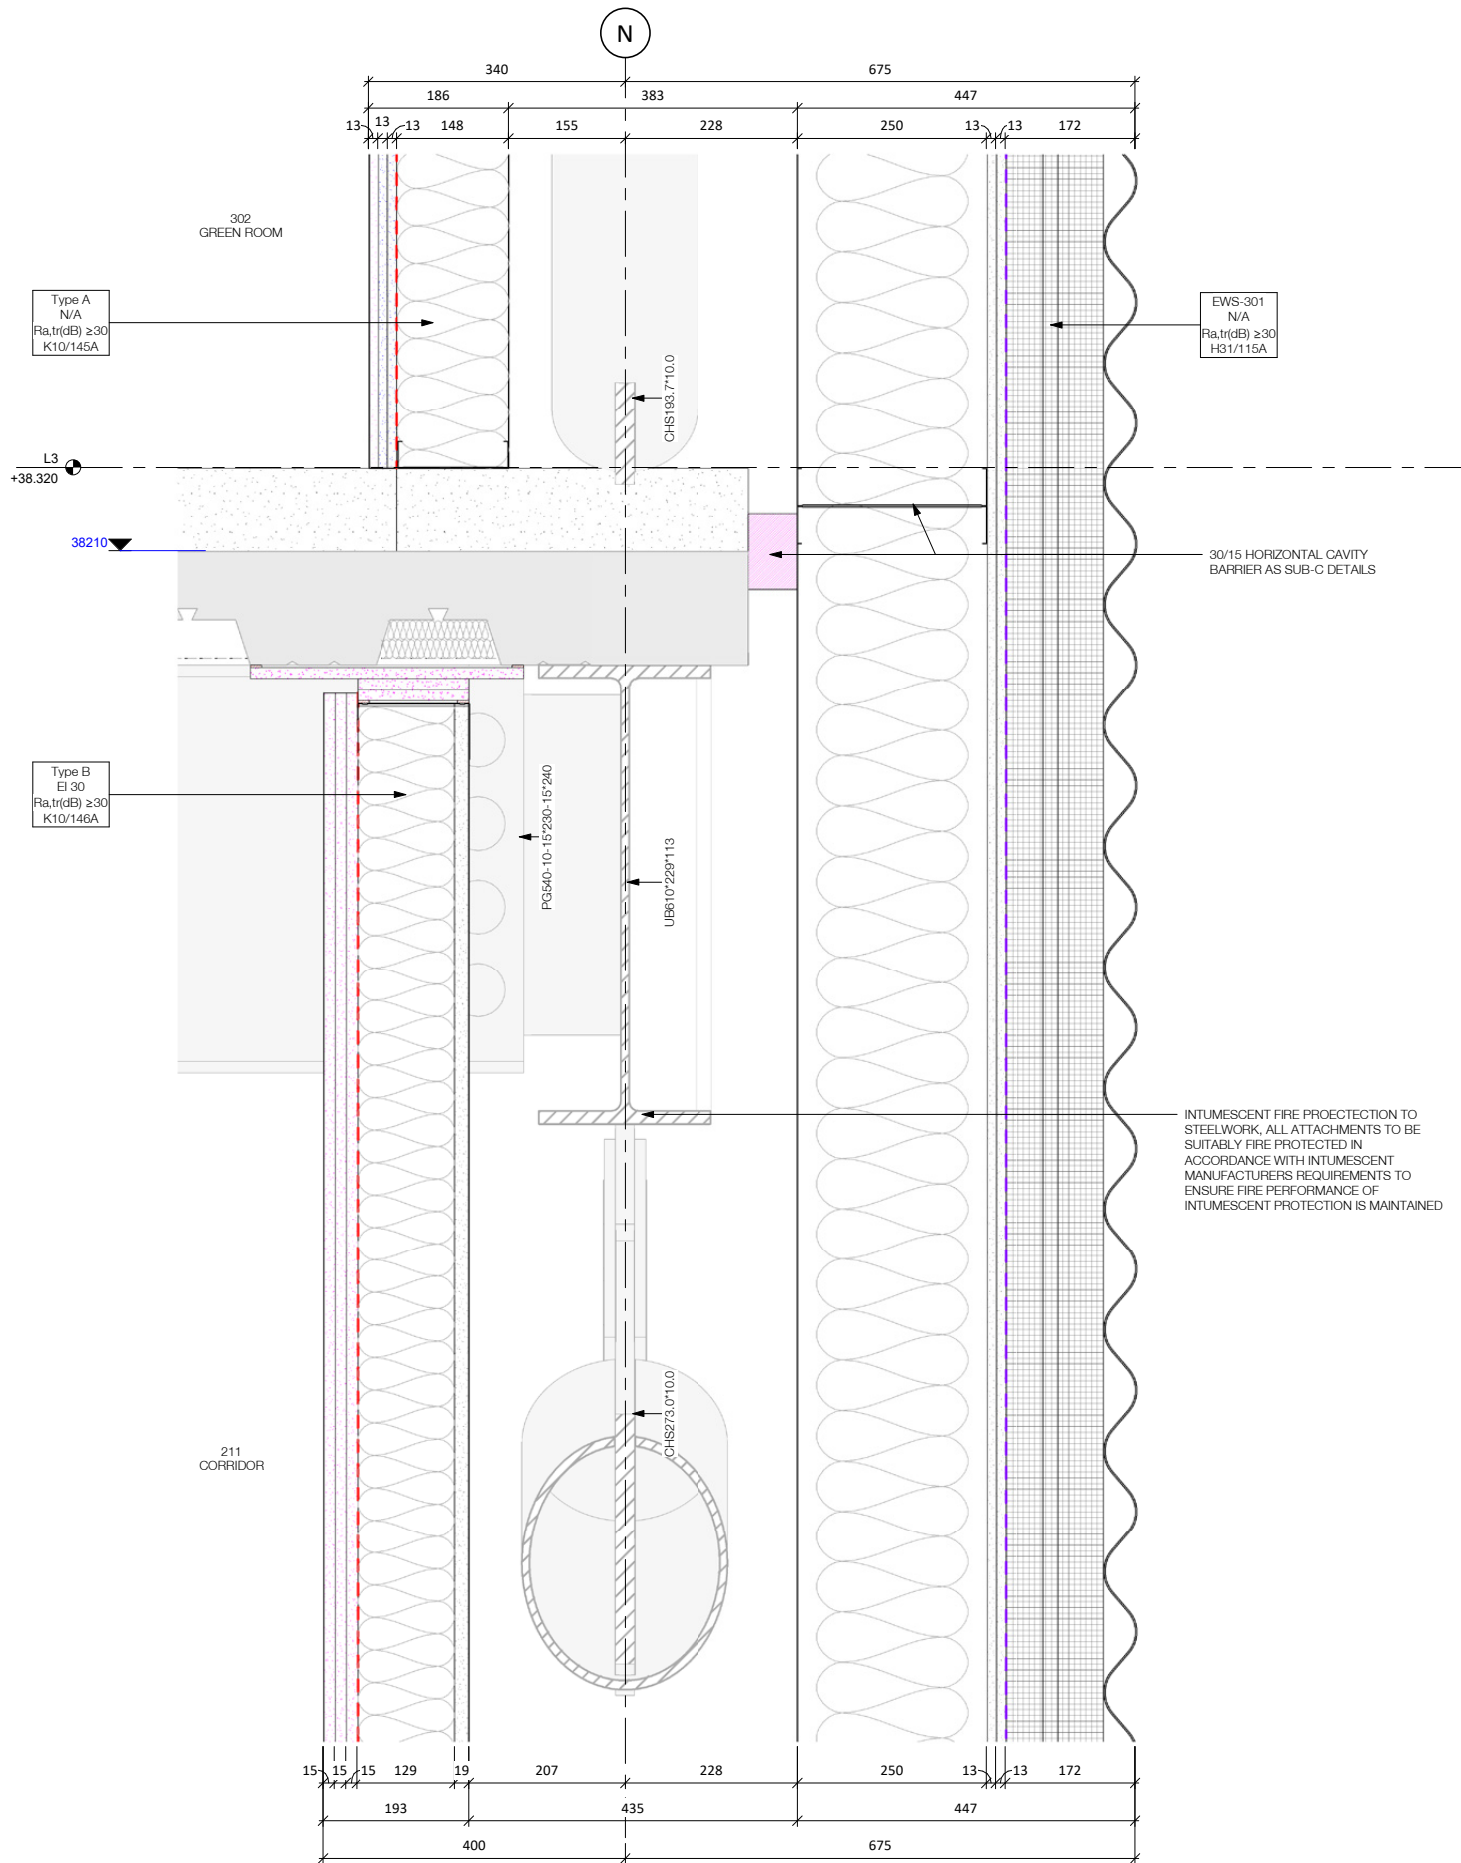

Towers Envelope Section Detail 02

1:5

Rev.	First Issue	SLI	AGR	08/03/2021
Rev.	Description	Drawn	Checked	Date

Amendment

Suitability
For Contractor Design

Project
Manchester City Council
The Factory
Manchester

Drawing
Towers Envelope External Section Detail 02

Drawing No.	Originator	Zone	Level	Type	Role	Number
Project ID	- RYD - WH - L3 - DR - A	-	-	-	-	41-0502
Ryder Project No.	10264-00	Scale at A1	1:5	Status	D3	Revision
						P01

info@ryderarchitecture.com
www.ryderarchitecture.com

Ryder