



Do not scale off this drawing. All dimensions to be checked on site prior to manufacture and construction. This drawing is the property of thefridayproject and should not be reproduced without permission. All discrepancies to be brought to the attention of the architect immediately. This drawing is to be read in conjunction with the specification / bill of quantities and related drawings.


REVISION			
-	FIRST ISSUE	21.08.20	LJ
A	LINE OF BASE PANEL AMENDED	01.09.20	LJ
B	BRICKWORK BEHIND VANITY CHANGED TO EXPOSED	17.03.21	LJ

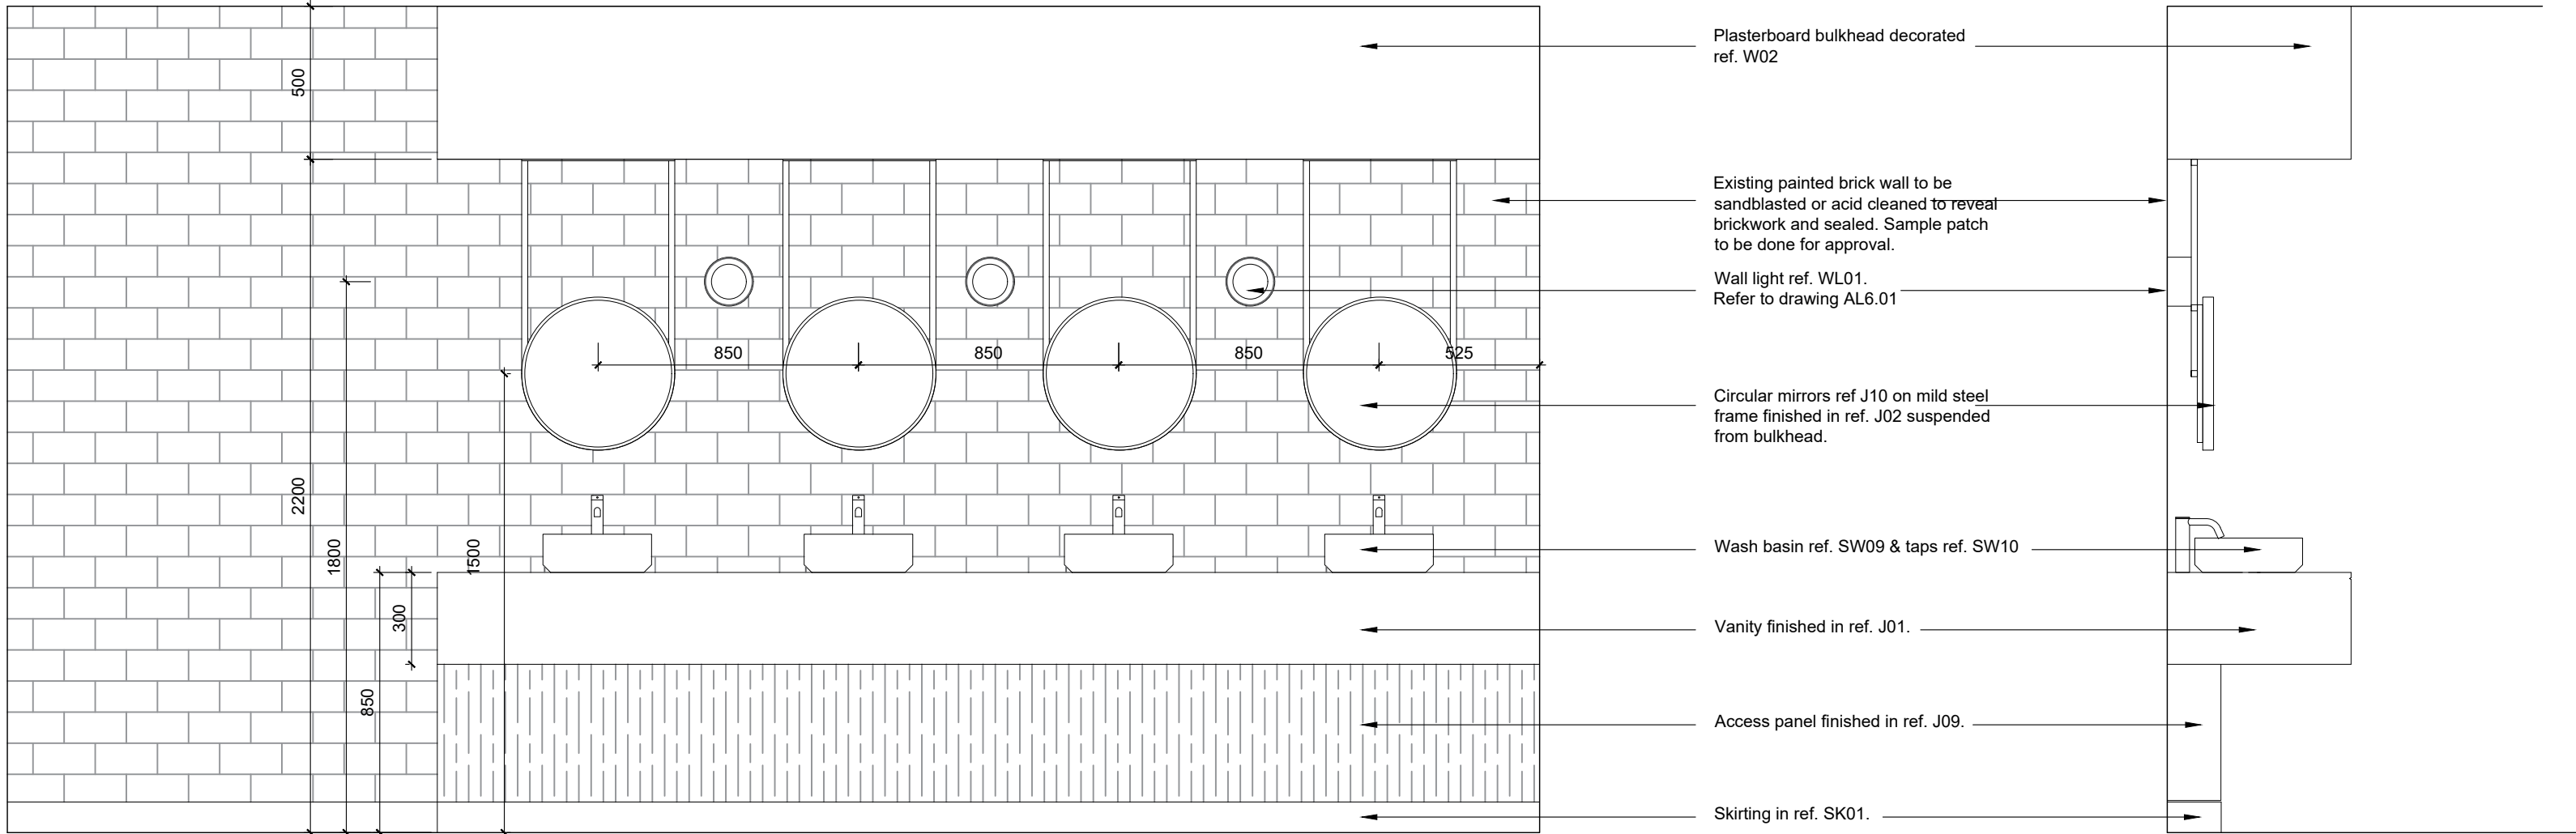

SHAVE VANITY ELEVATION A

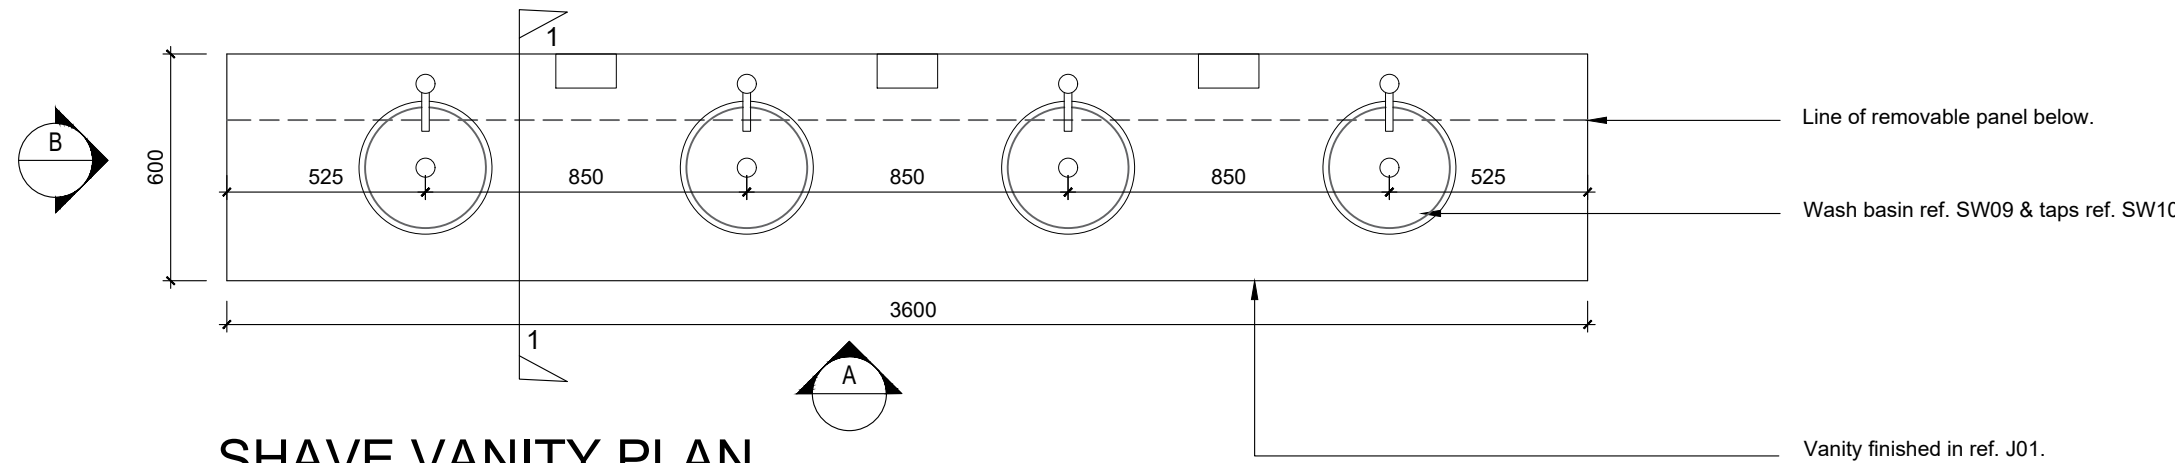

SHAVE VANITY PLAN
SCALE 1:20

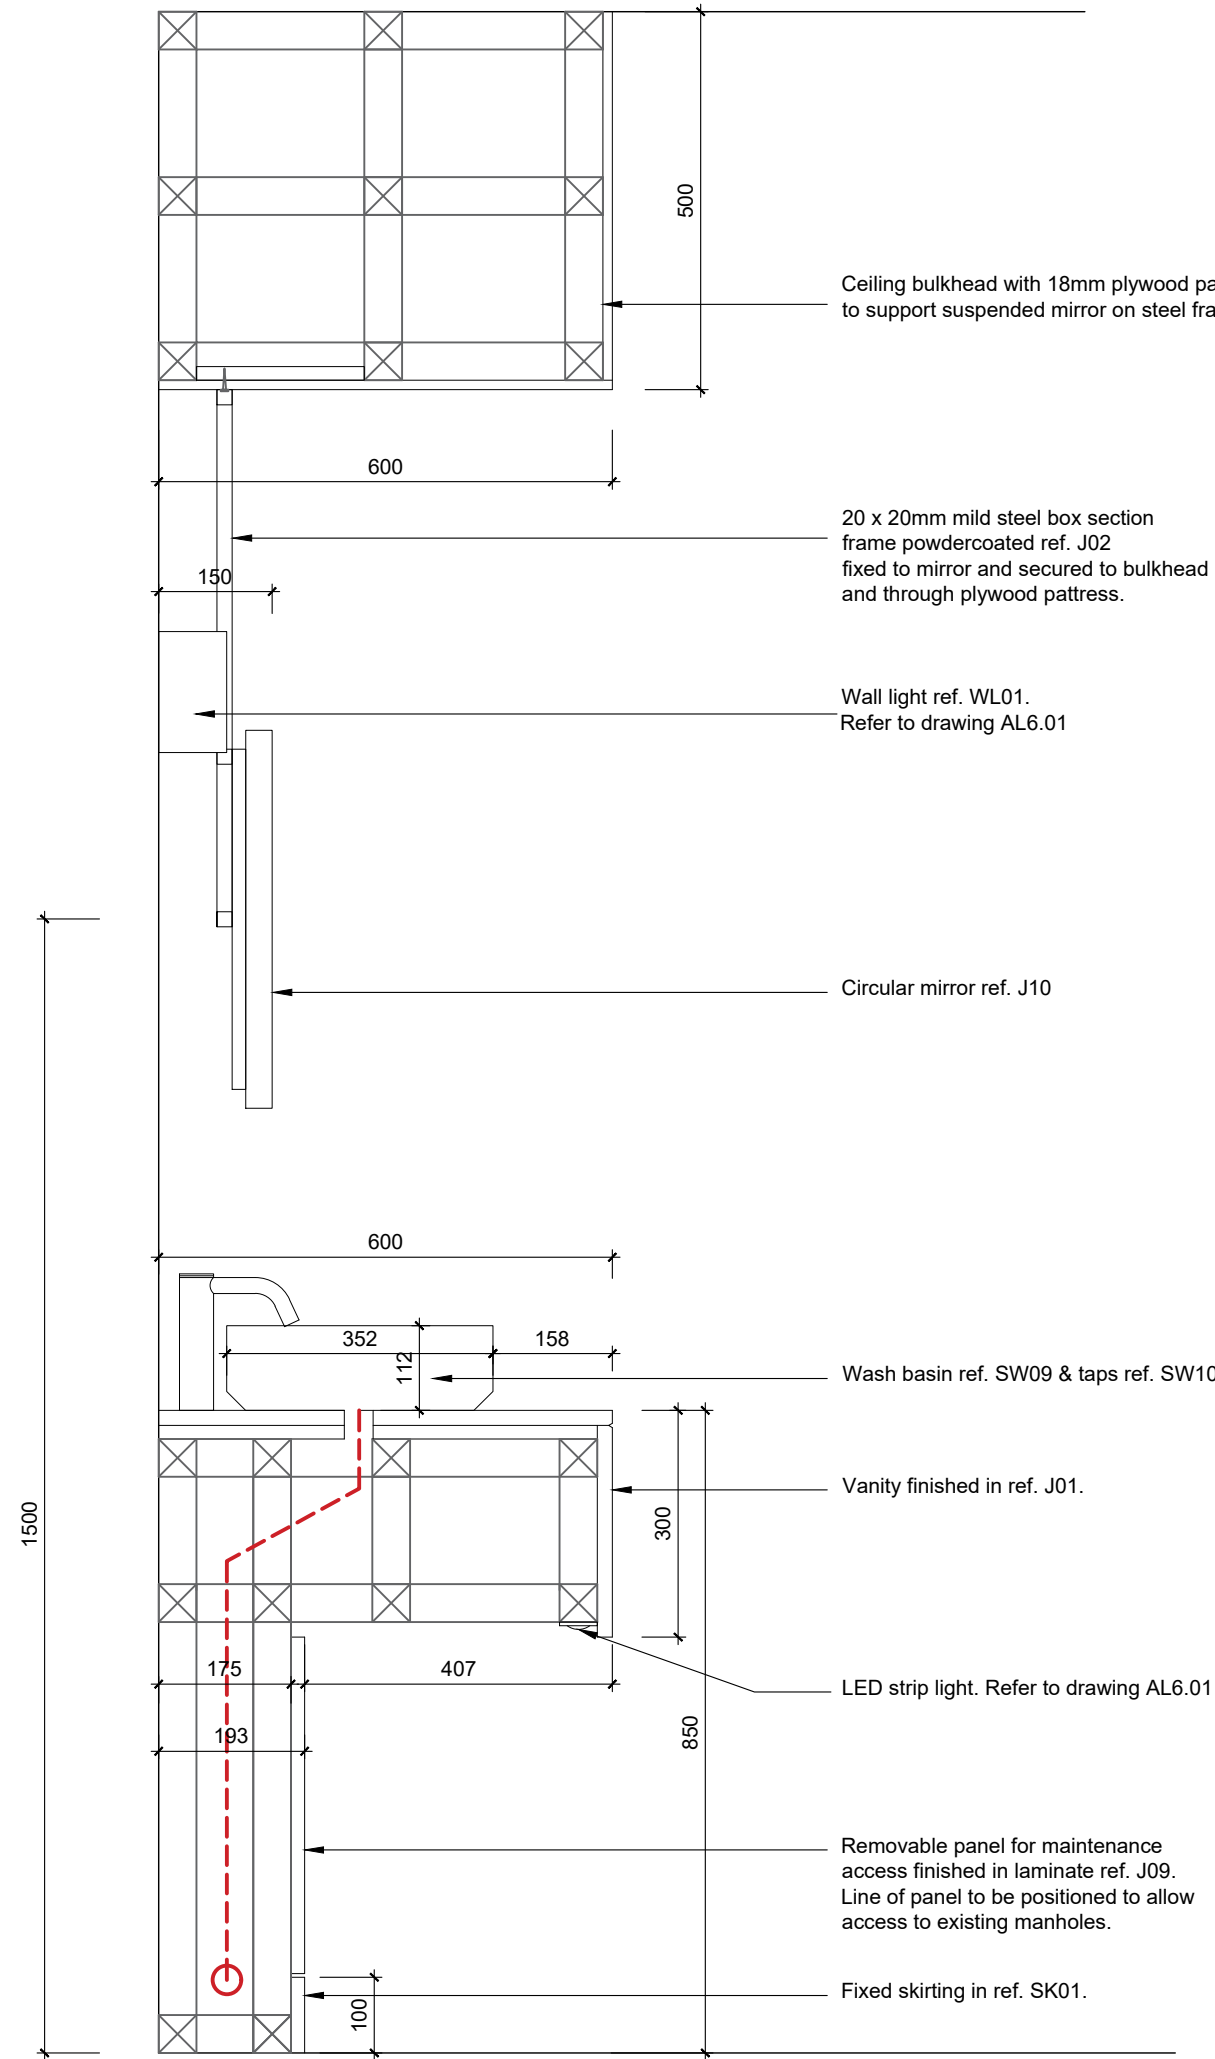

SECTION 1-1
SCALE 1:10

XLB PROPERTY LTD	client
THE TOOTAL BUILDINGS, 56 OXFORD ST, MANCHESTER, M1 6EU	project
PROPOSED MALE SHOWERS SHAVE & VANITY UNIT DETAILS	title
XLB04	job No.
AD05 / B	dwg No.
1:20 & 10 @ A1	scale
LJ	drawn

TFP

thefridayproject
lucy@fridayproject.co.uk