



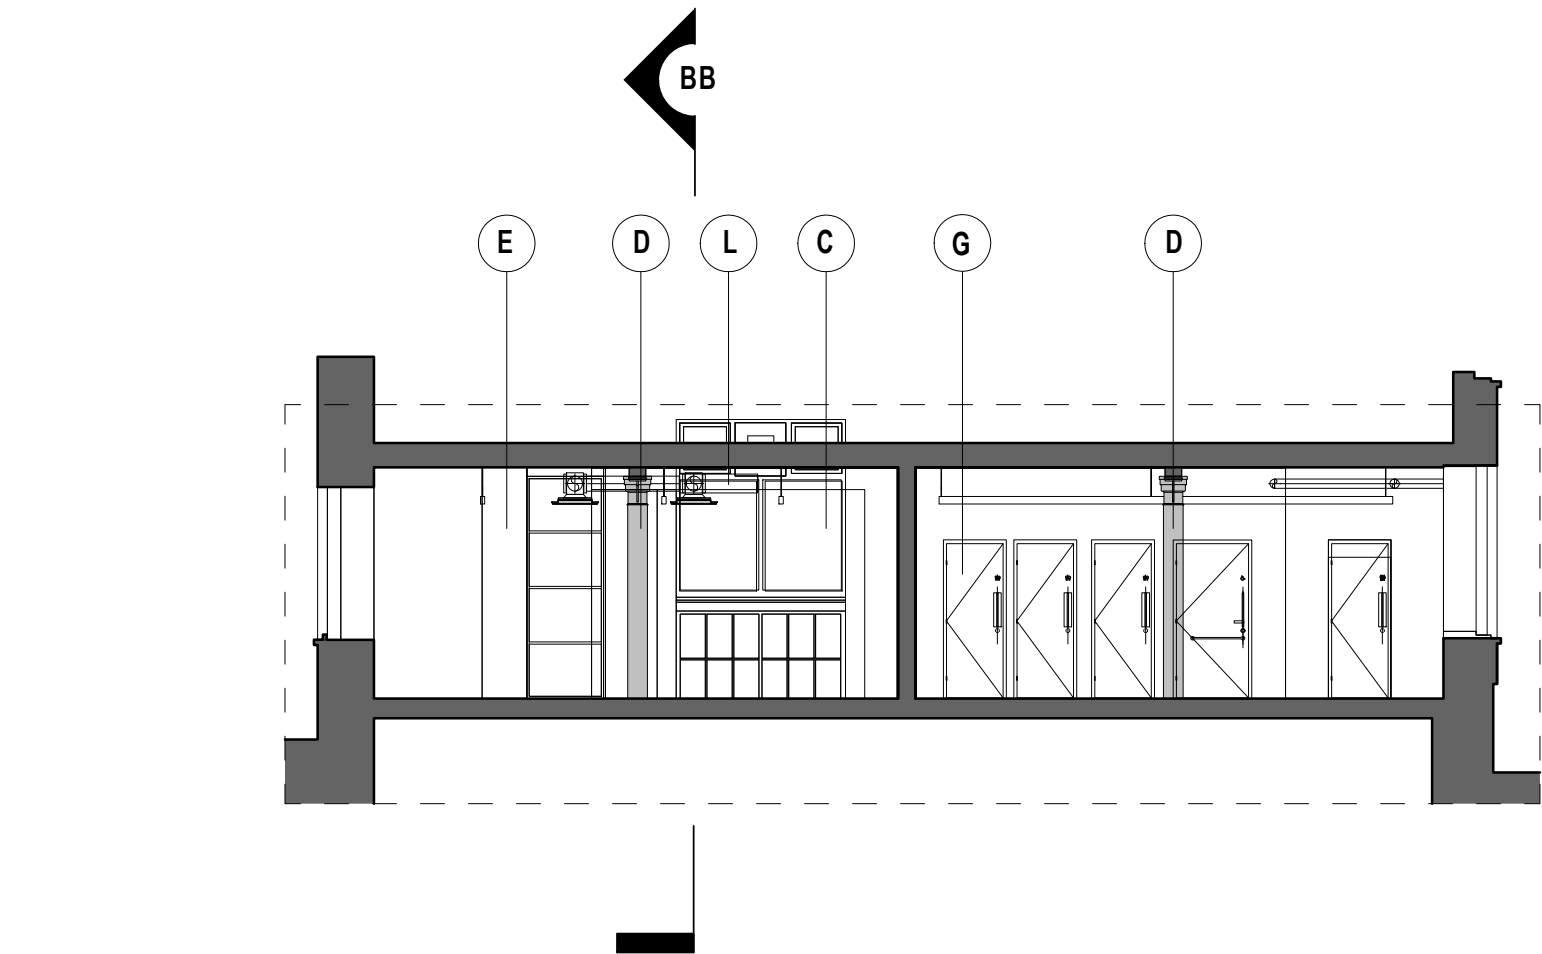

2 EXISTING SECTION AA
1:100

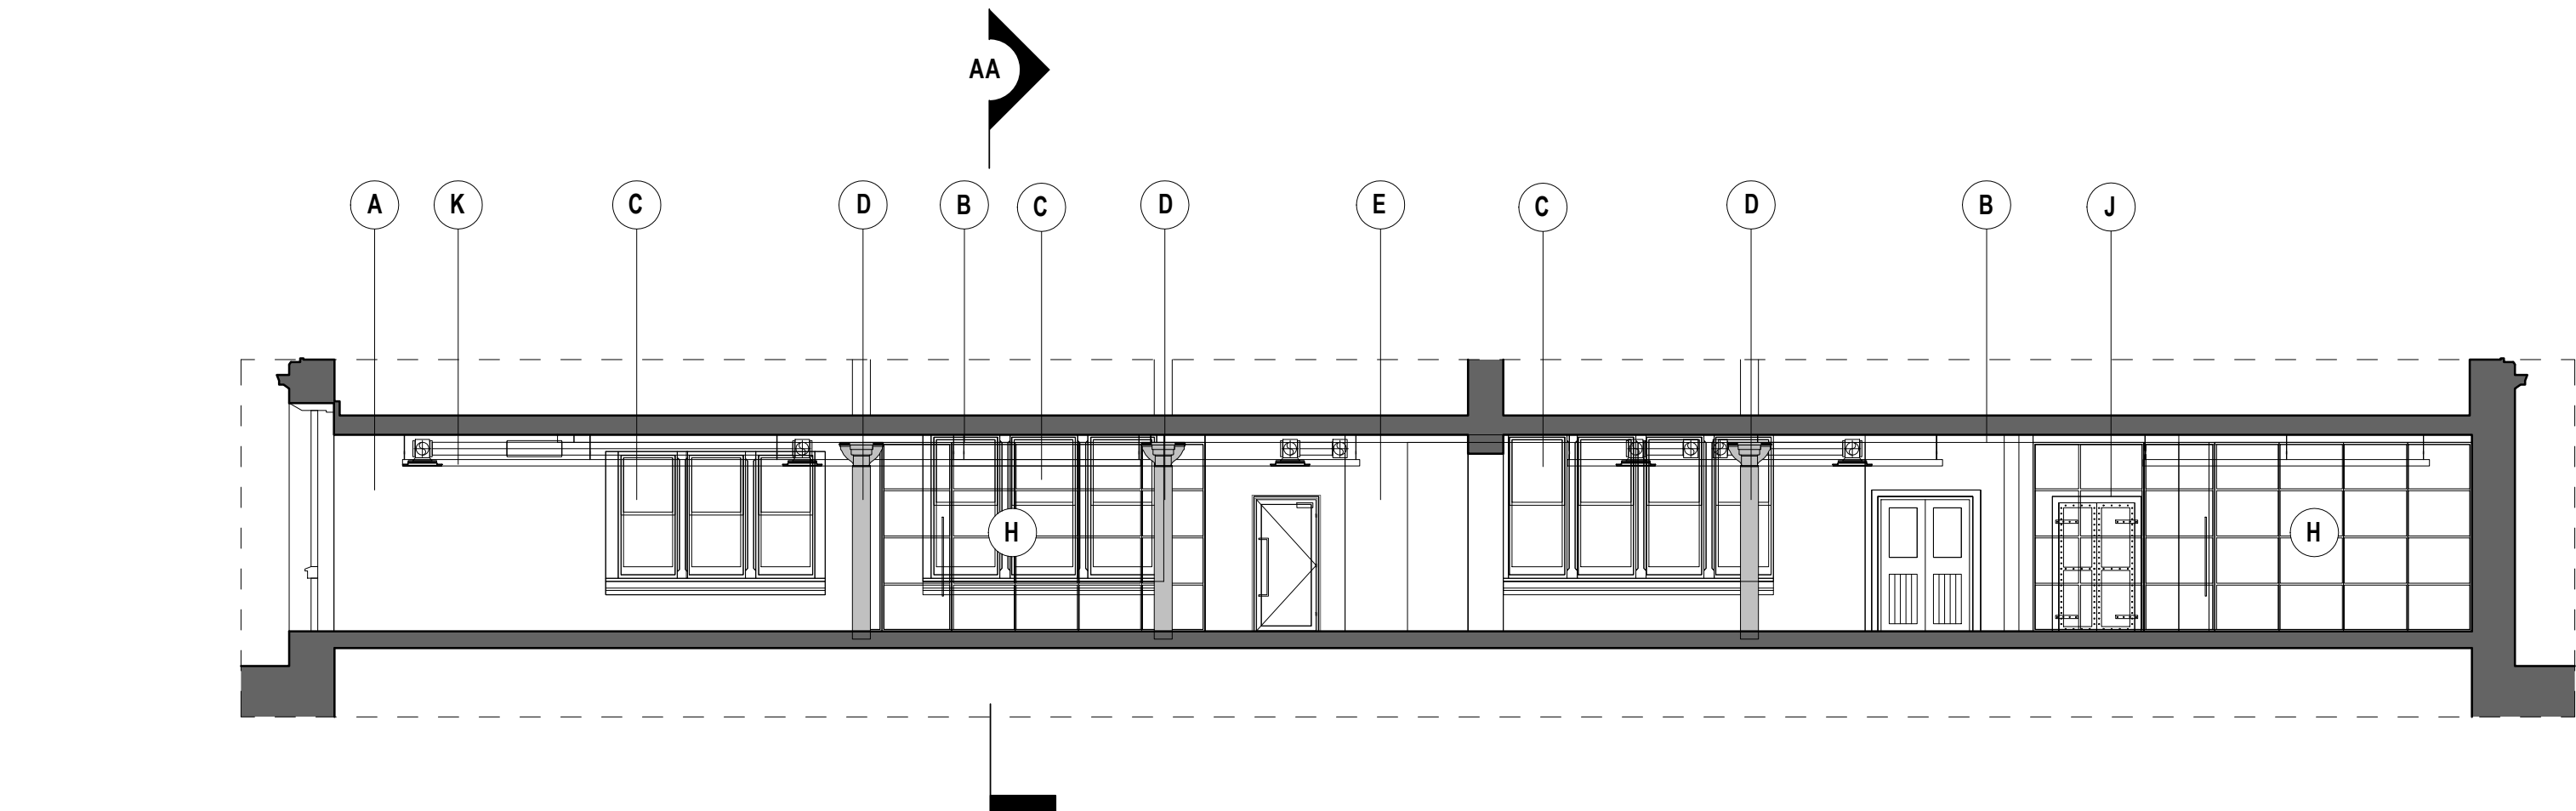

3 EXISTING SECTION BB
1:100

1 EXISTING KEY PLAN
1:200



KEY:

EXISTING (RETAINED):

- (A) ORIGINAL EXPOSED BRICKWORK
- (B) PLASTERED CEILING / SOFFIT
- (C) ORIGINAL SASH WINDOWS
- (D) ORIGINAL COLUMNS
- (E) LIFT SHAFT
- (F) ASSUMED ORIGINAL DOOR
- (G) TOILETS
- (H) MEETING ROOM
- (J) ORIGINAL HOIST DOOR
- (K) SUSPENDED LUMINAIRE
- (L) SUPPLY CIRCULAR SWIRL + FAN COIL UNIT

- TO BE READ IN CONJUNCTION WITH EXISTING GA PLAN + EXISTING RCP

client



© COPYRIGHT. ALL RIGHTS RESERVED

THIS WORK IS COPYRIGHT AND CANNOT BE REPRODUCED OR COPIED IN ANY FORM OR BY ANY OTHER MEANS (GRAPHIC, ELECTRONIC OR MECHANICAL INCLUDING PHOTOCOPYING) WITHOUT THE WRITTEN PERMISSION OF POPULOUS ANY LICENSE, EXPRESS OR IMPLIED, TO USE THIS DOCUMENT FOR ANY PURPOSE WHATSOEVER IS RESTRICTED TO THE TERMS OF THE AGREEMENT OR ANY AGREEMENT BETWEEN POPULOUS AND THE RESTRICTING PARTY.

USE FIGURED DIMENSIONS IN PREFERENCE TO SCALES. CHECK ALL DIMENSIONS ON SITE BEFORE FABRICATION OR SETTING OUT

architect

POPULOUS®

14 BLADES COURT | DEDDAR ROAD | LONDON | SW15 2NU | UNITED KINGDOM
TELEPHONE +44 (0)20 8874 7666 FACSIMILE +44 (0)20 8874 7470
ALL PRODUCTION & INTELLECTUAL PROPERTY RIGHTS RESERVED © POPULOUS 2009

REVISIONS

REV	DATE	DESCRIPTION
P01	27.02.21	FOR INFORMATION

project name

OVG SALES CENTRE

title

EXISTING SECTIONS

purpose of issue

scale As indicated @ A0 draw Author Project no. Suitability

date 02/26/21 checked Checker 4933 S1

project code originator volume level type role number rev.

reference BRA-POP-ZZ-ZZ-DR-I-700_A P01