© James Darwent Architecture Ltd. To be read in conjunction with the specification and all relevant drawings. Contractor to check all dimensions on site and inform architect in writing of any inaccuracies to drawings. Do not scale from this drawing. All noted dimensions in MM unless stated otherwise. To be read in conjunction with all other architects and engineers drawings


0 1 2 3 4 5 M



Side Elevation



Front Elevation

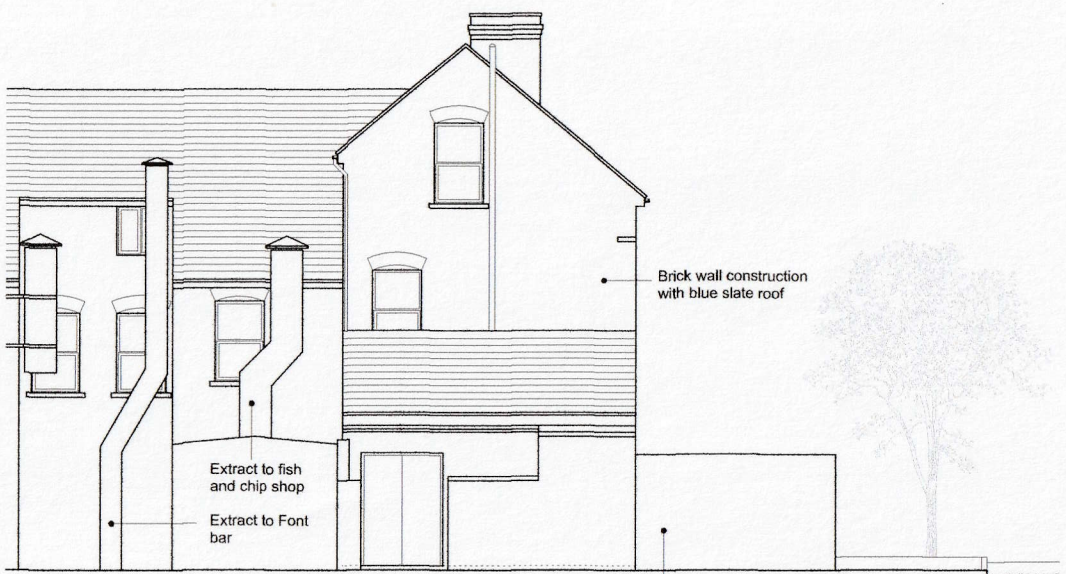

Rear Elevation

james darwent architecture ltd
Trafalgar House, 5-7 High Lane, Chorlton-Cum-Hardy, Manchester, M21 9DJ
The Island, Castleton, Hope Valley, Derbyshire, S33 8WN
e info@darwentarchitecture.co.uk
Company number: 8246259
t (0161) 8813031
t (01433) 685560
w www.darwentarchitecture.co.uk

PROJECT: 111 Manchester Road, Chorlton-Cum-Hardy, Manchester, M21 9PG			
CLIENT: Mary & Archie- Beverly West & Elli Peake			
DWG. NO.: MAC_BR005	Existing Elevations	REVISION: -	DRAWN BY: JD
DATE: August 2015	ISSUE: Building Regulations		SCALE: 1:100 @ A3

© COPYRIGHT JAMES DARWENT ARCHITECTURE LTD