




COLUMN C1 ELEVATION VIEW, SCALE 1:15 @ A1

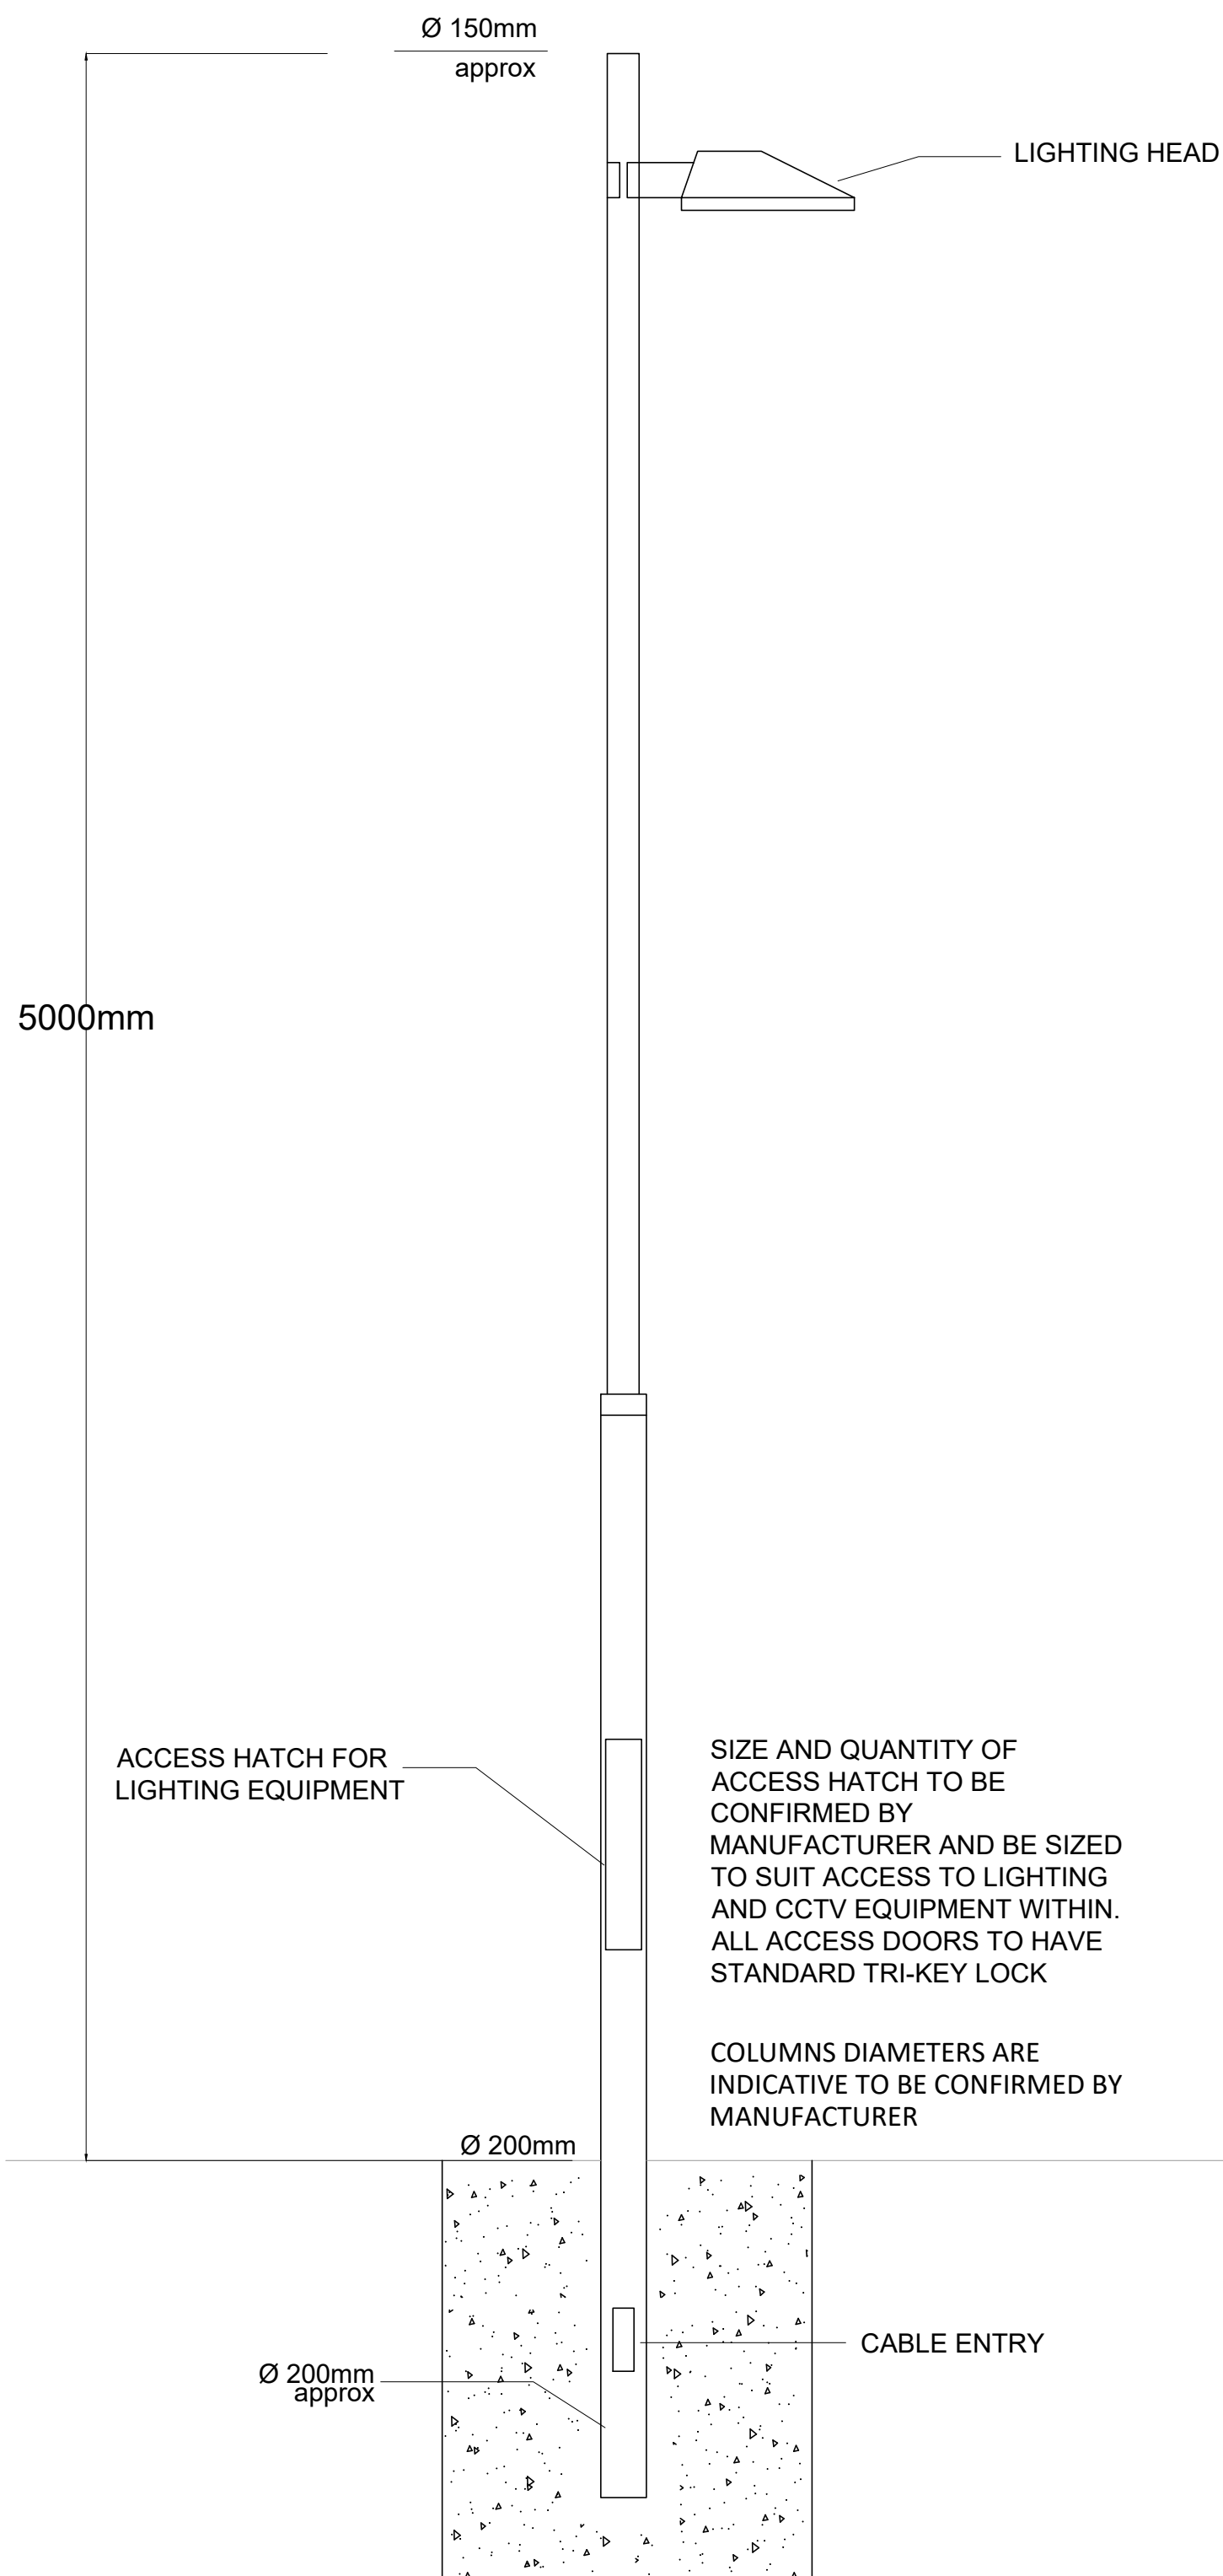


COLUMN C1A ELEVATION VIEW, SCALE 1:15 @ A1

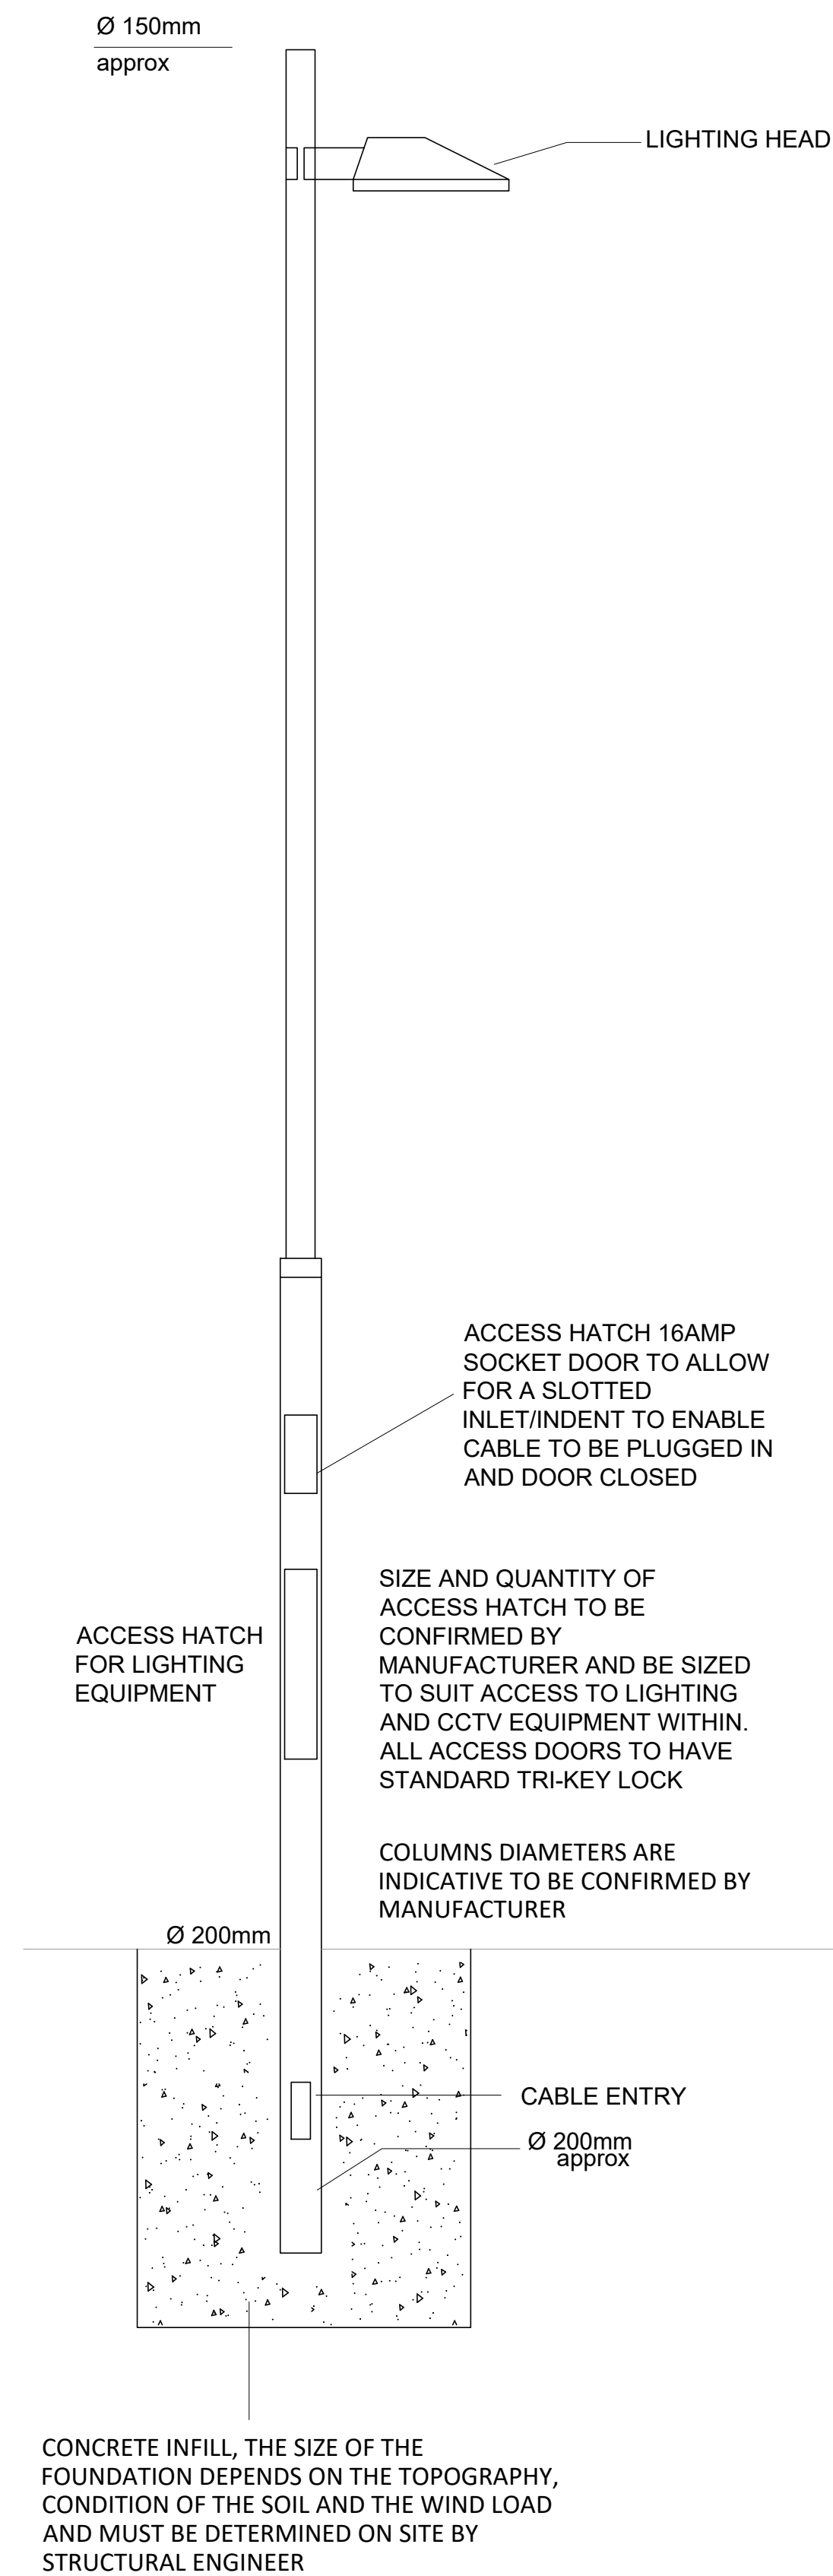

COLUMN C1B ELEVATION VIEW, SCALE 1:15 @ A1

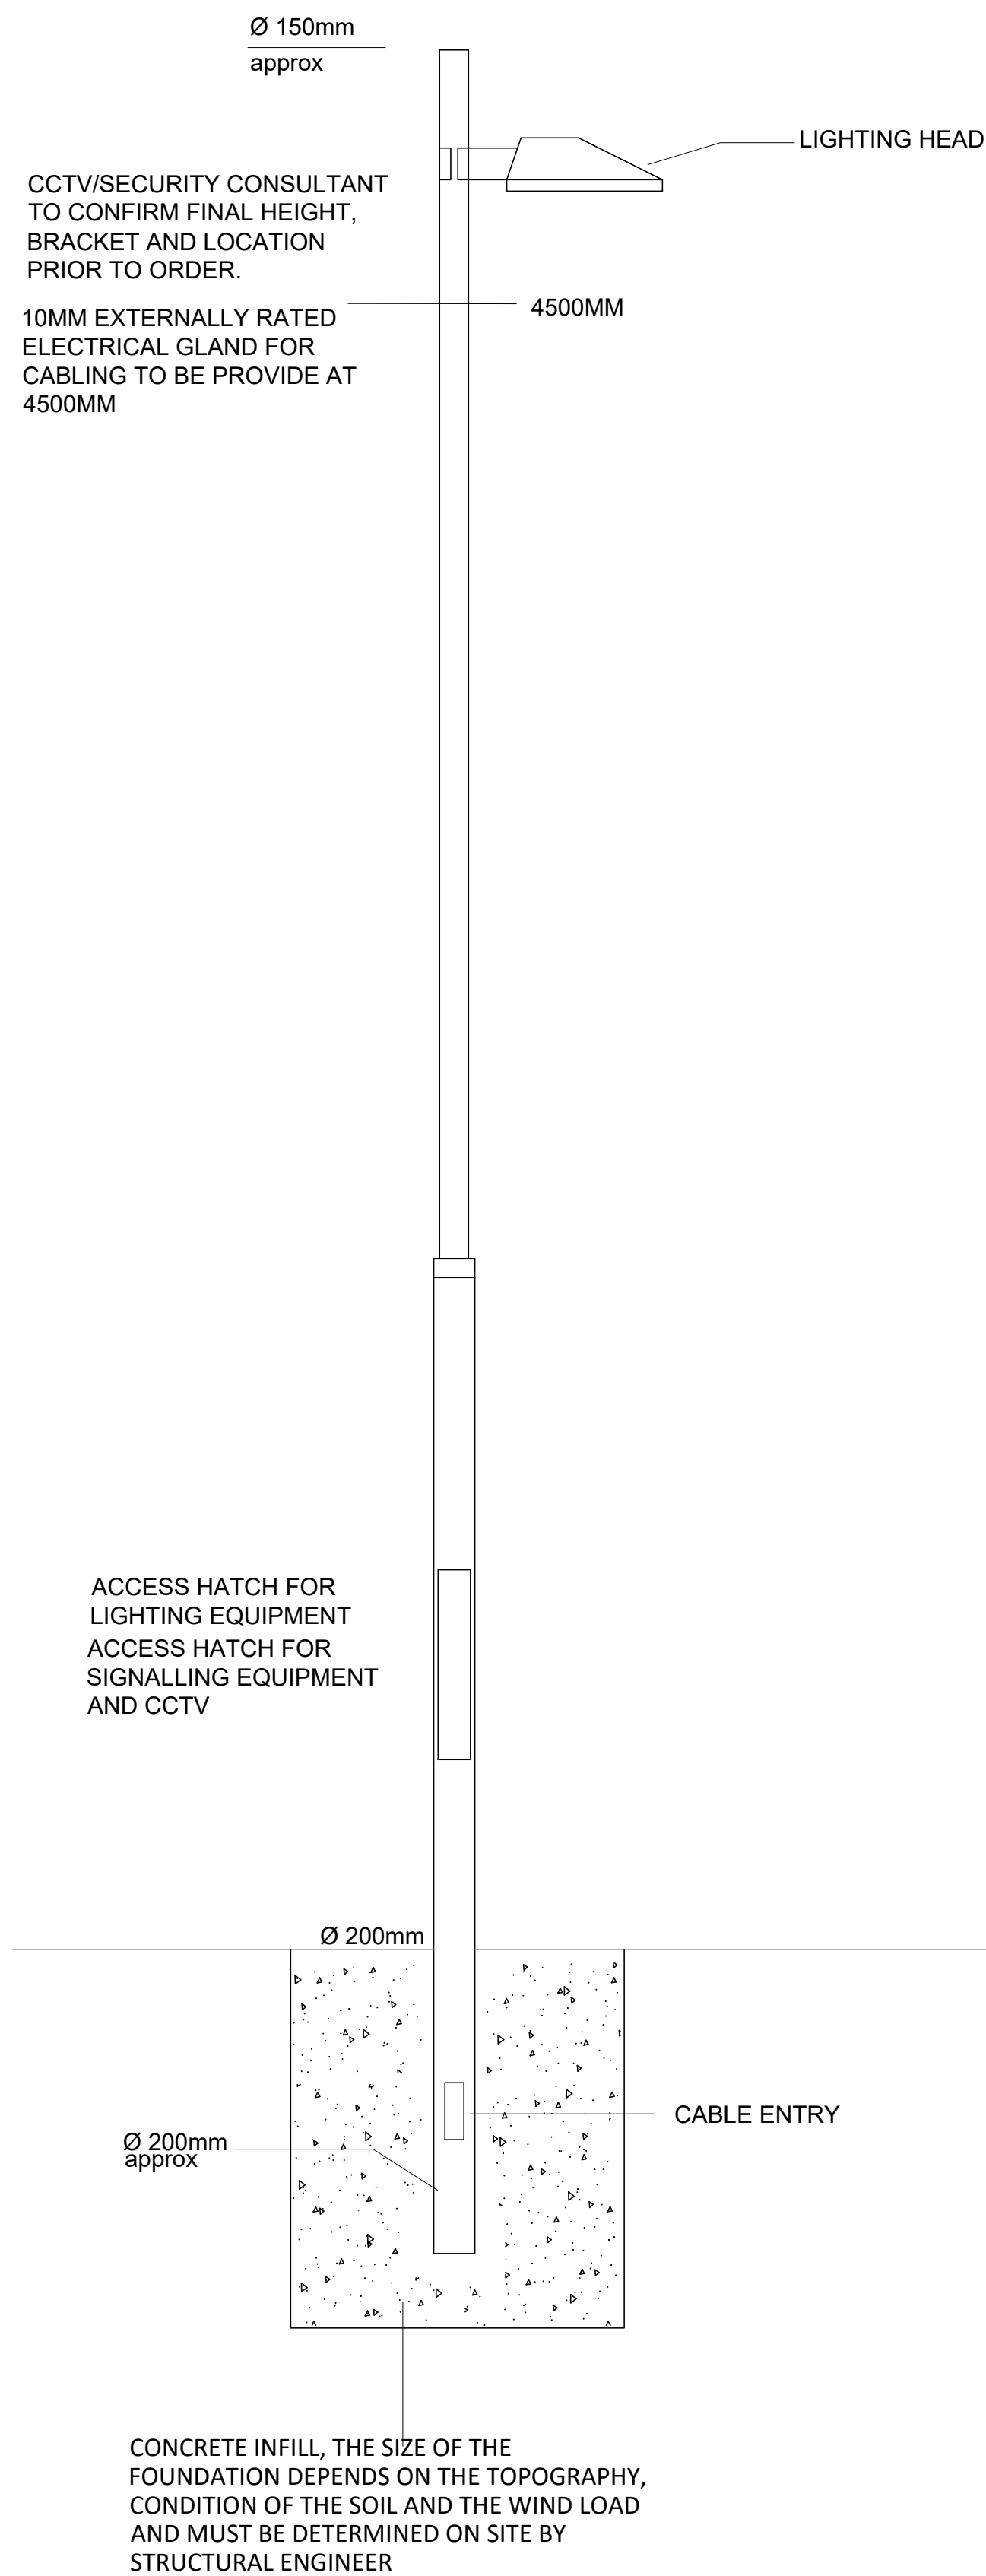

LUMINAIRE HEAD, SCALE 1:5 @ A1

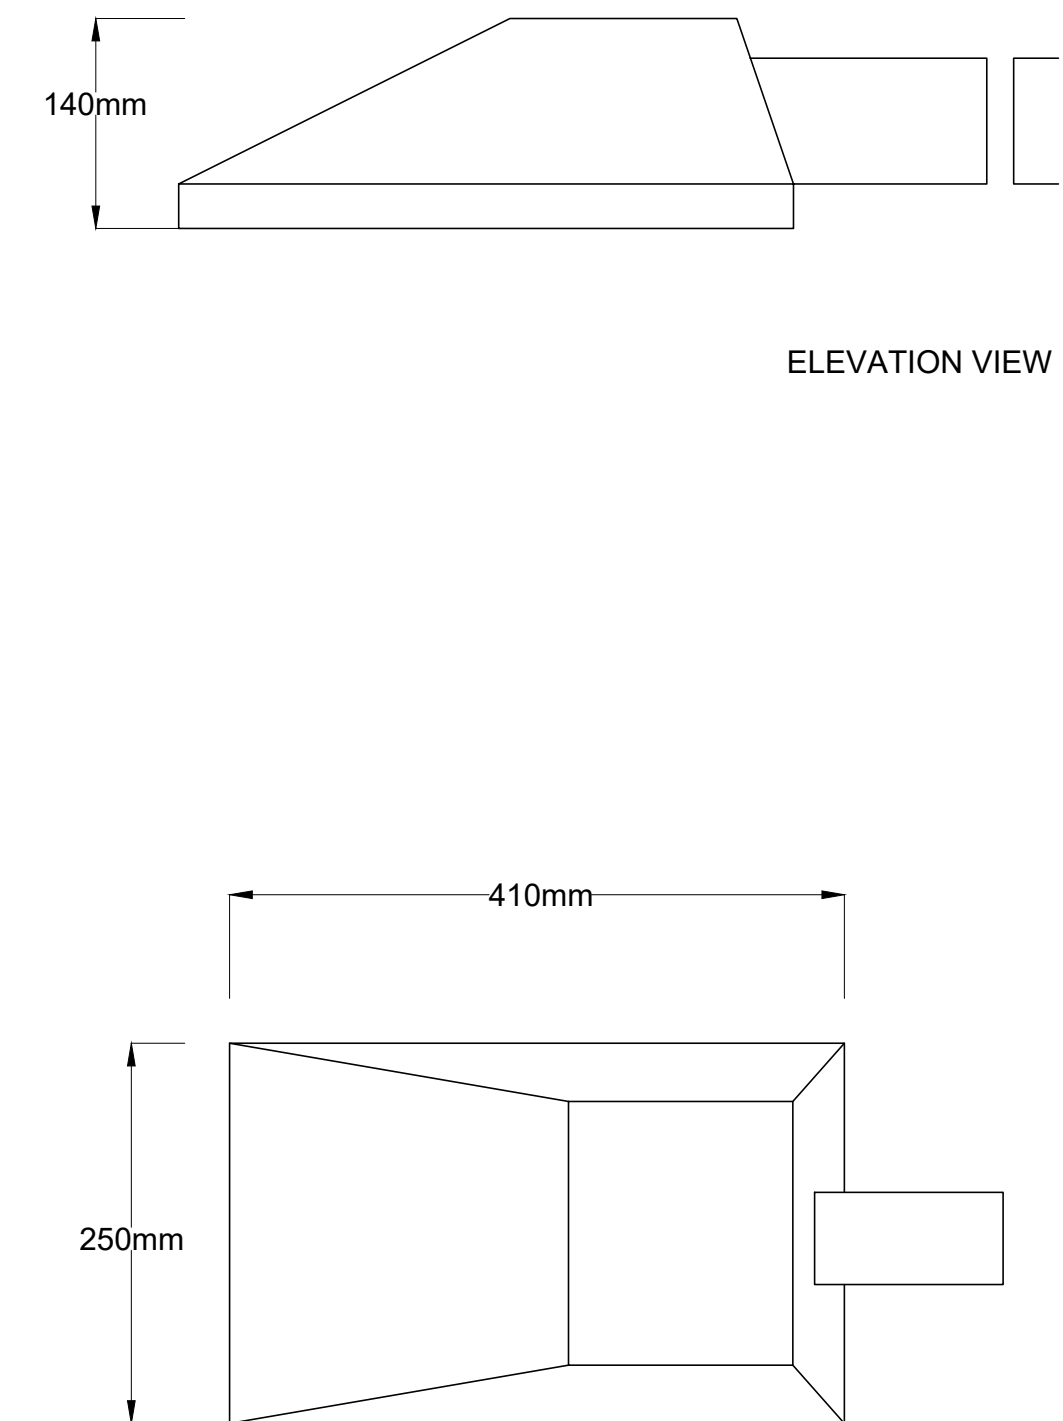

Note
All final dimensions, fixings and details should be taken from architects co-ordinated drawings or where applicable fabricators / manufacturers drawings.

Luminiare Key

ADDITIONAL NOTES.

FOR FULL DETAILED SPECIFICATION REFER TO
Studio FRACTAL DOCUMENT

Luminaire references refer to luminaire type and control channel (not electrical circuits)

D10 / 01

LUMINAIRE REF

CONTROL CHANNEL

[illegible]

01	FOR PLANNING	19-02-21
Rev	Description	Date

All dimensions are in millimetres unless otherwise stated.
This drawing is not to be scaled. Use figured dimensions
only.

Drawing Status

FOR PLANNING

STUDIOFRACTAL

Suite 101, Castle Court, London Road
Reigate, RH2 9RJ
Tel. +44 (0)1737 735300. Email: info@studiofractal.co.uk

Project
MAYFIELD PARK

Drawing Title

C1, C1A, C1B COLUMN LIGHTING DETAILS

© All rights reserved. No part of this design may be reproduced without the prior agreement of StudioFractal Ltd.

Drawn By EF	Drawn Date 19/02/21	Checked By SK	Checked Date 19/02/21
----------------	------------------------	------------------	--------------------------

Approved By CS	Approved Date 19/02/21	Scale Varies
-------------------	---------------------------	-----------------

Drawing No.	Rev
4292 05 015	01

NOT FOR CONSTRUCTION

Drawing No.	4292 05 015	Revised
-------------	-------------	---------

01