


Site Location Plan
75 Deansgate, Manchester

Pegasus
Group

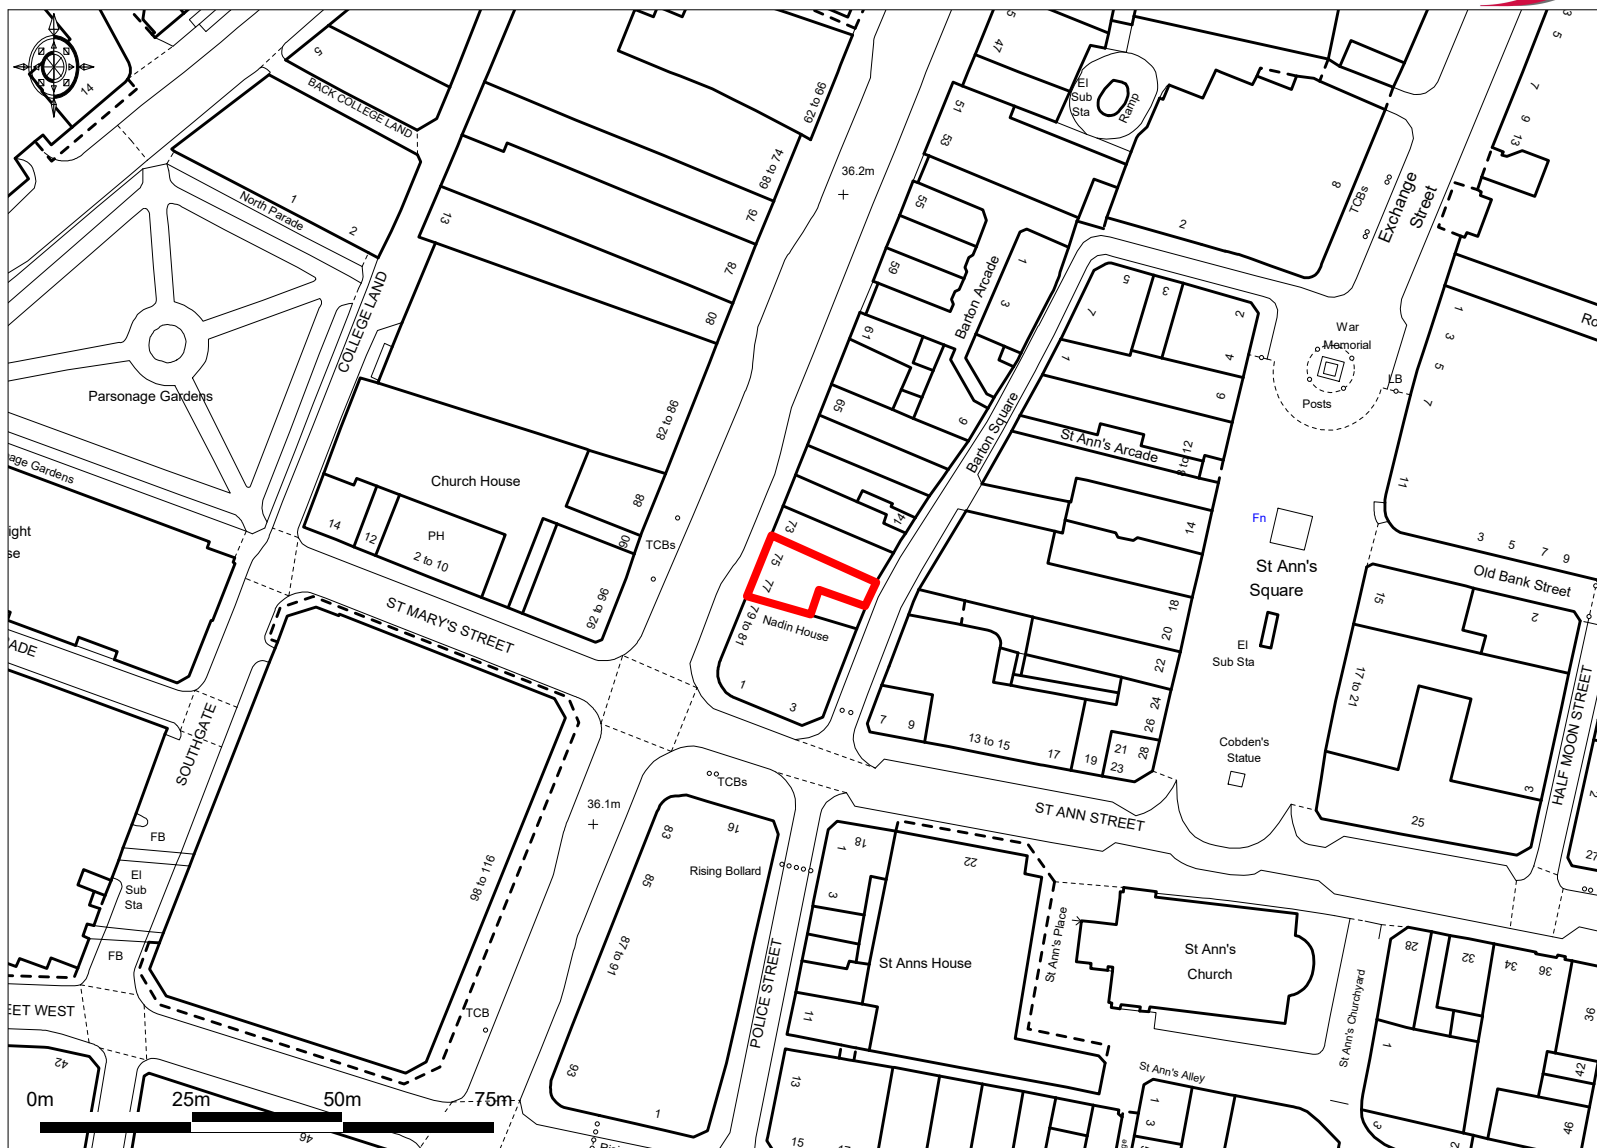

Ordnance Survey © Crown Copyright 2019. All rights reserved. Licence number 100022432. Plotted Scale - 1:1250