




ELEVATIONS - EXISTING

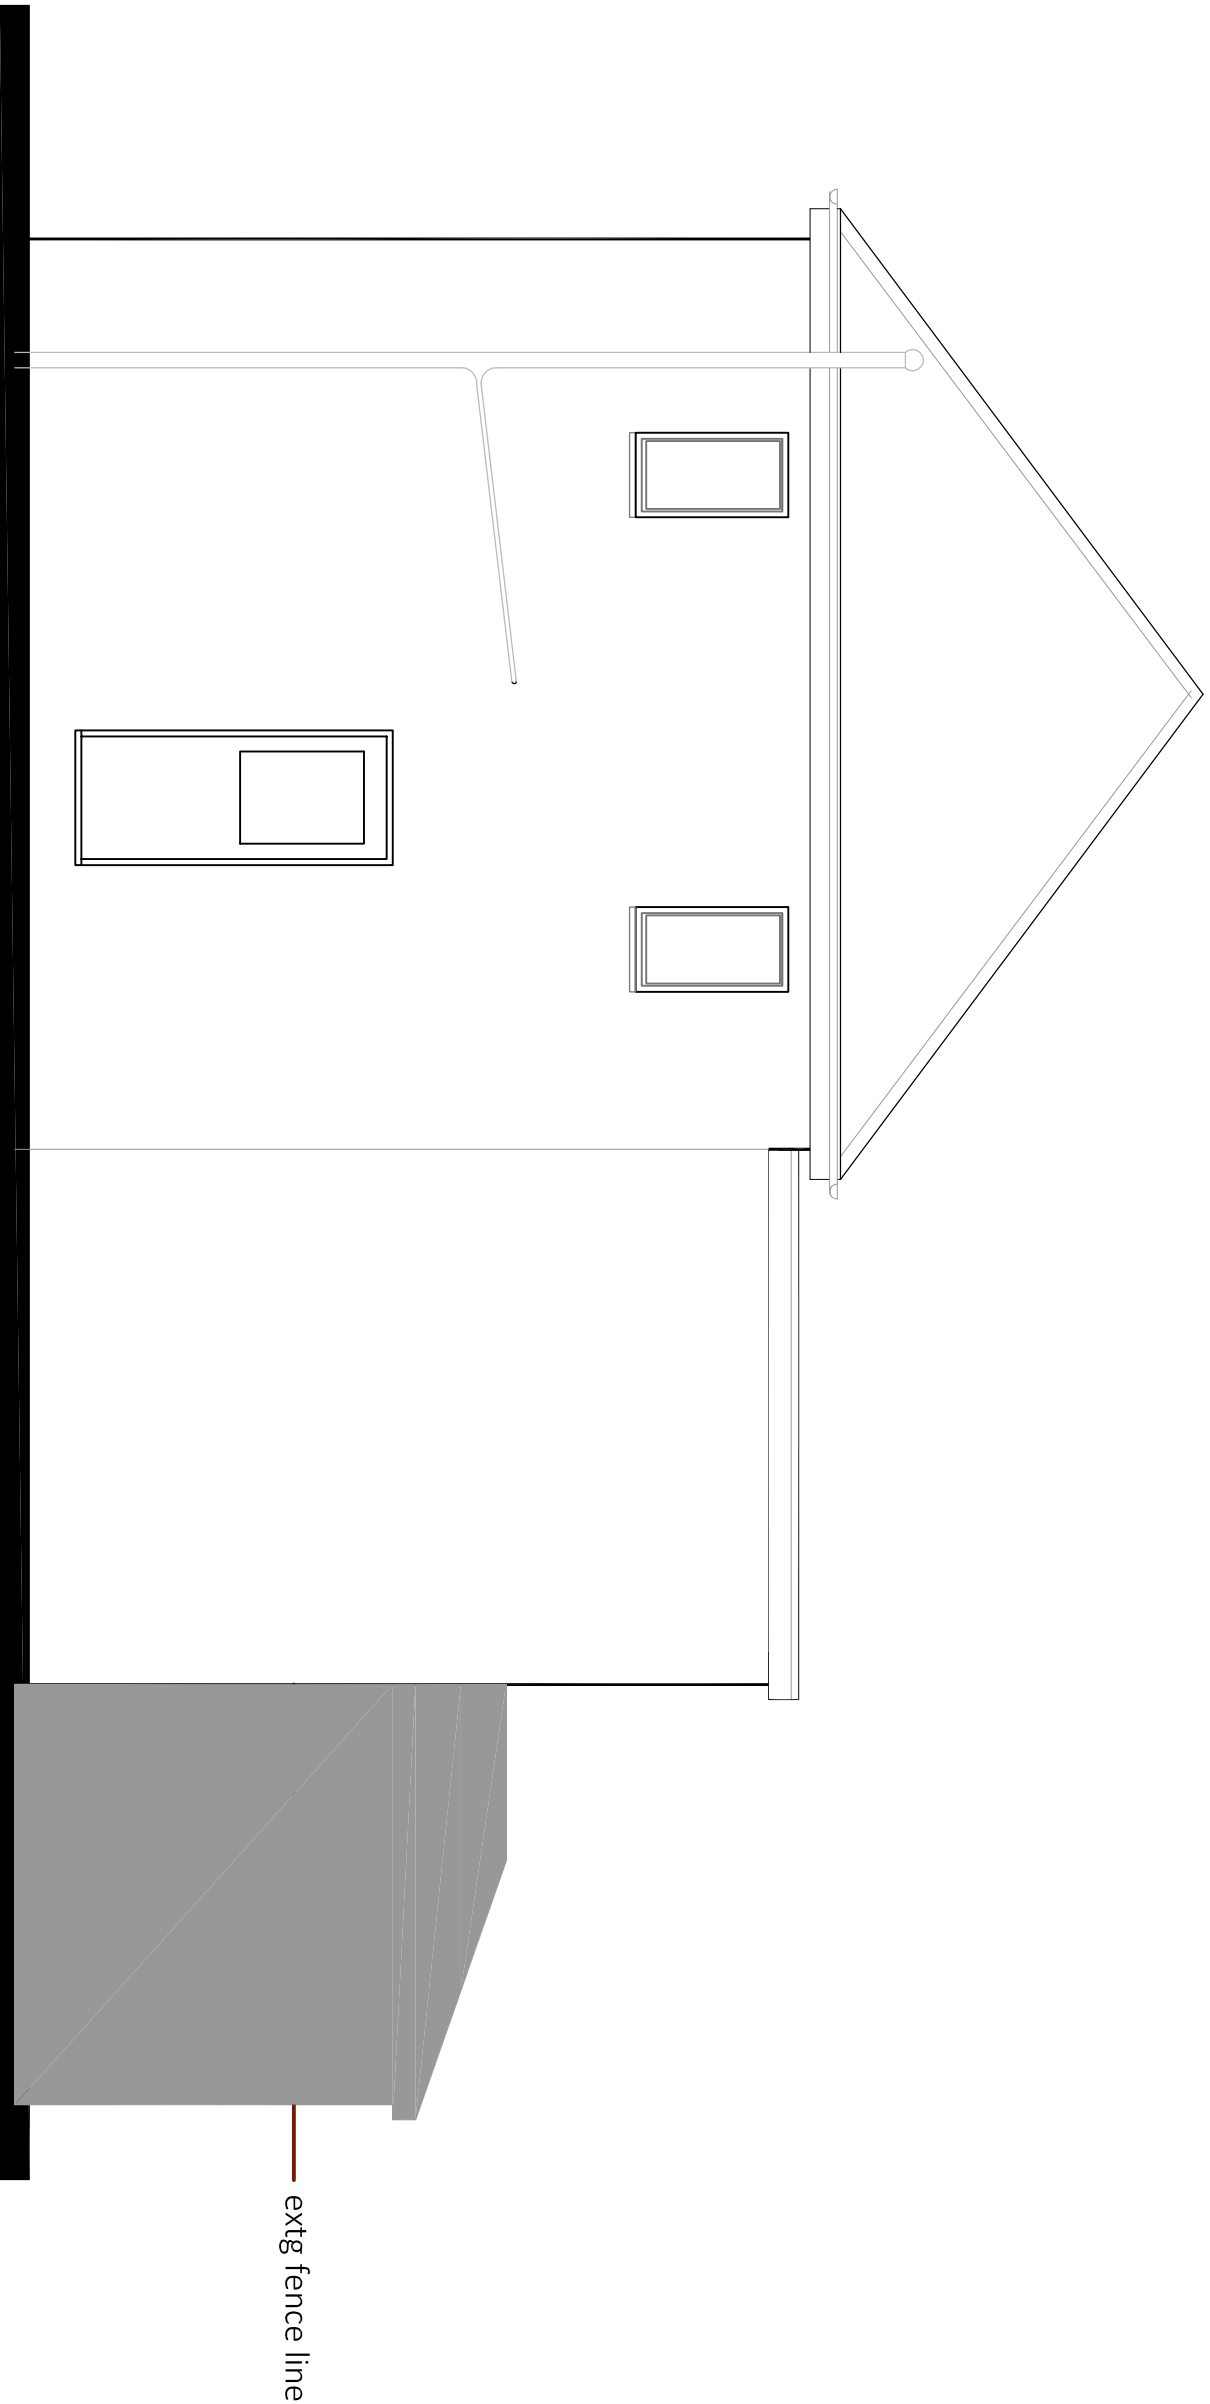


side - west facing

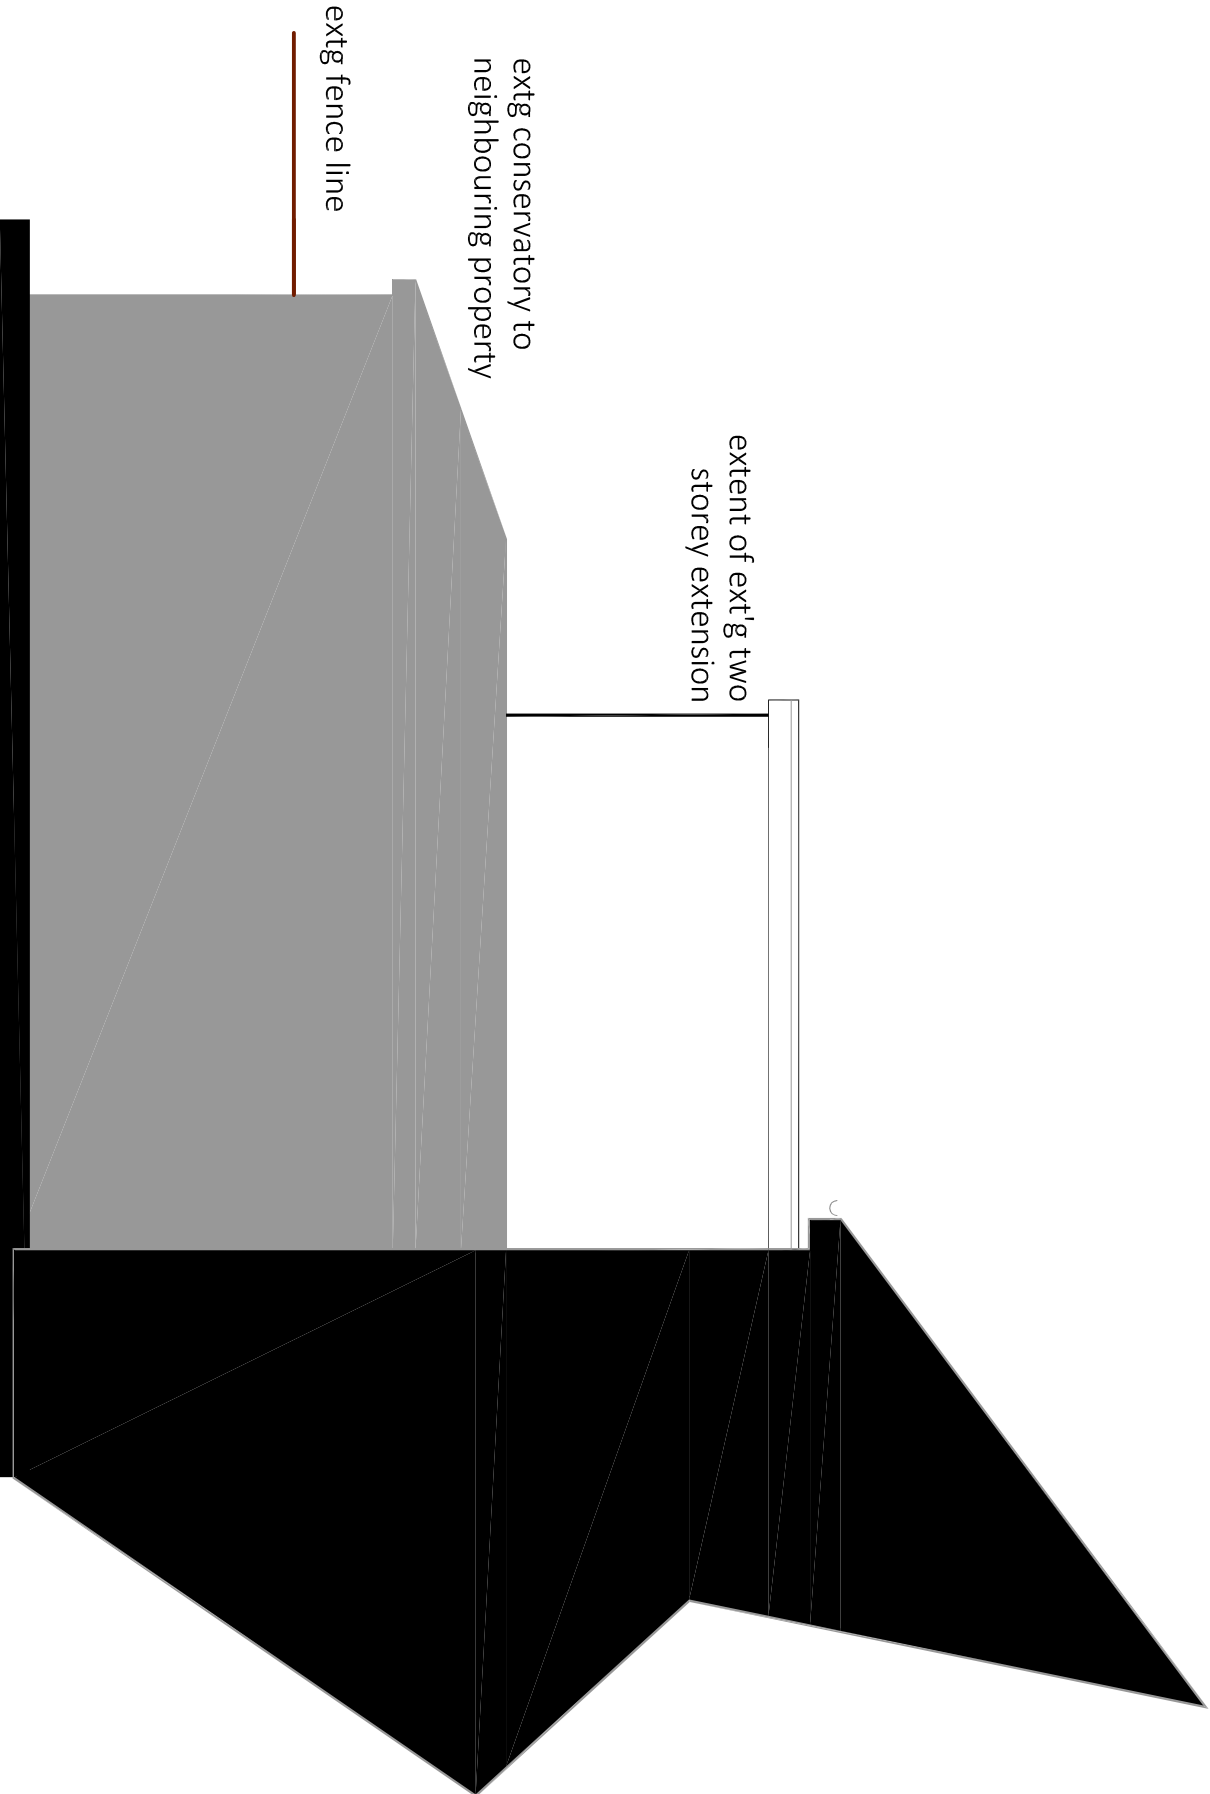


side - east facing

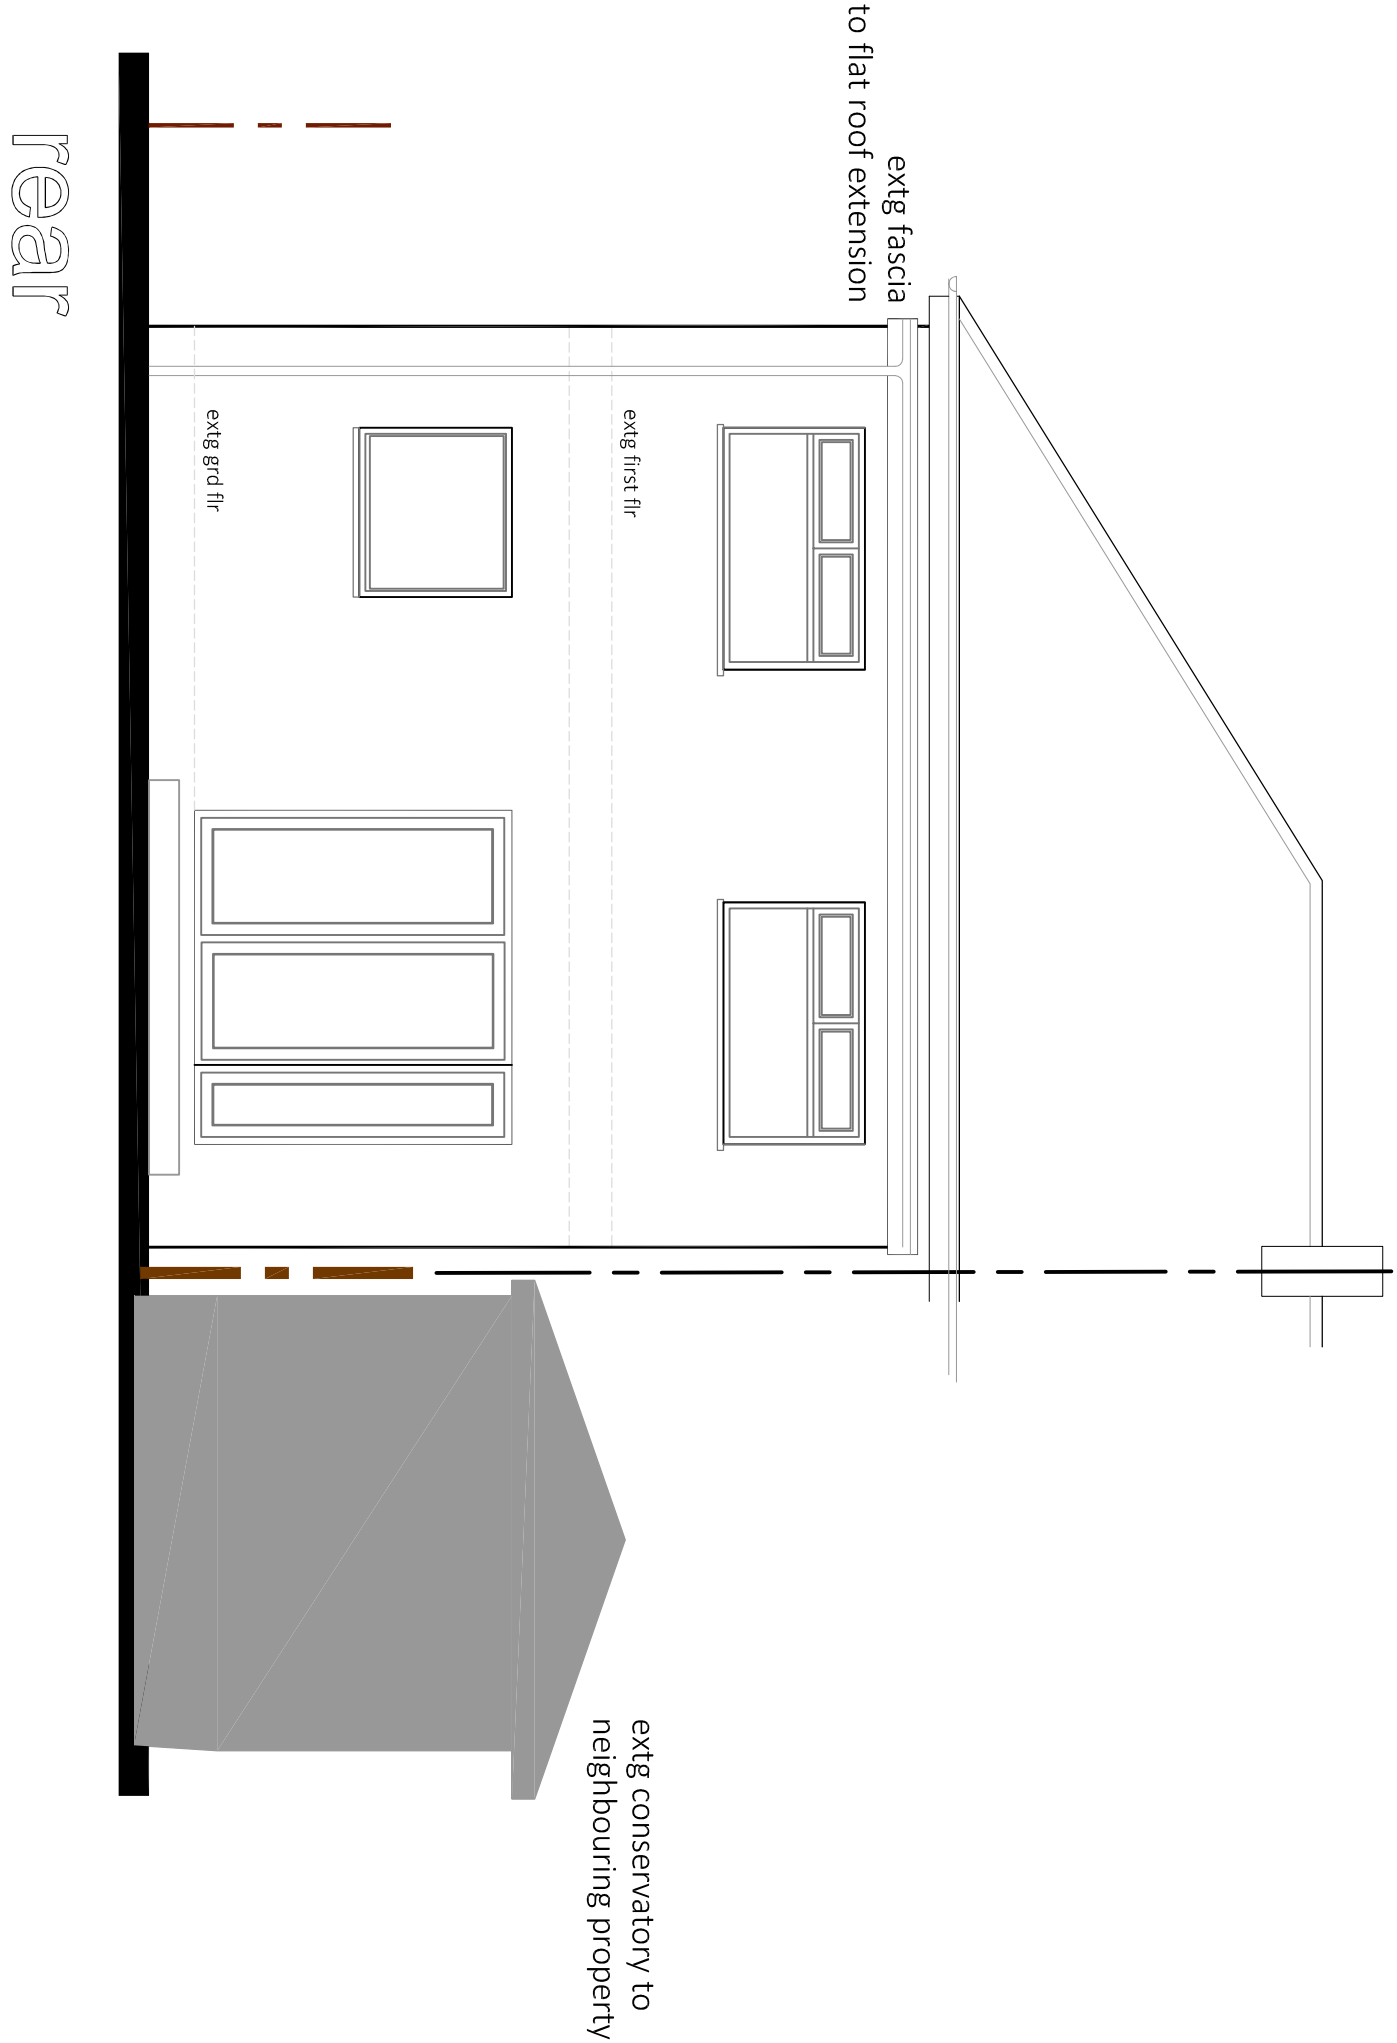

rear

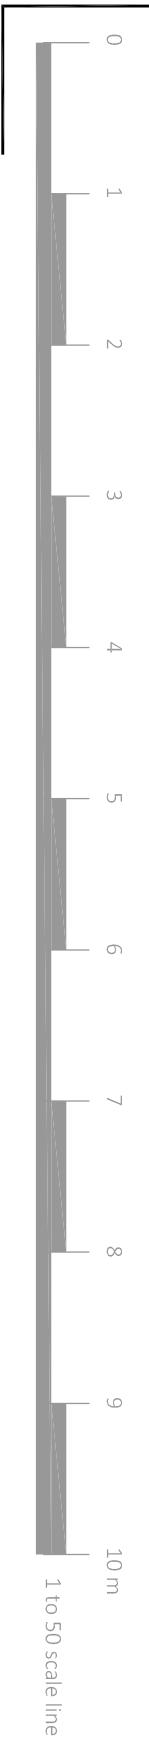

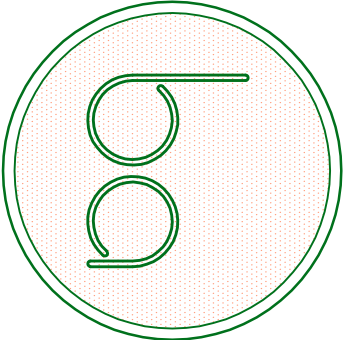BA Property Consultants Ltd. First Floor 132 Market Street Hyde, Cheshire SK14 1EX tel. 0161 351 9777 fax 0161 351 9666 web: www.baproperlyconsultants.co.uk 			
site	185 ST. MARYS ROAD MOSTON MANCHESTER M40 0BN FOR MR & MRS EVANS		
project	SINGLE STOREY EXTENSION TO THE REAR		
date	rev.	scale	drawing ref.
MAR21		1to50 on A1 1to100 on A3	M40:21/303