

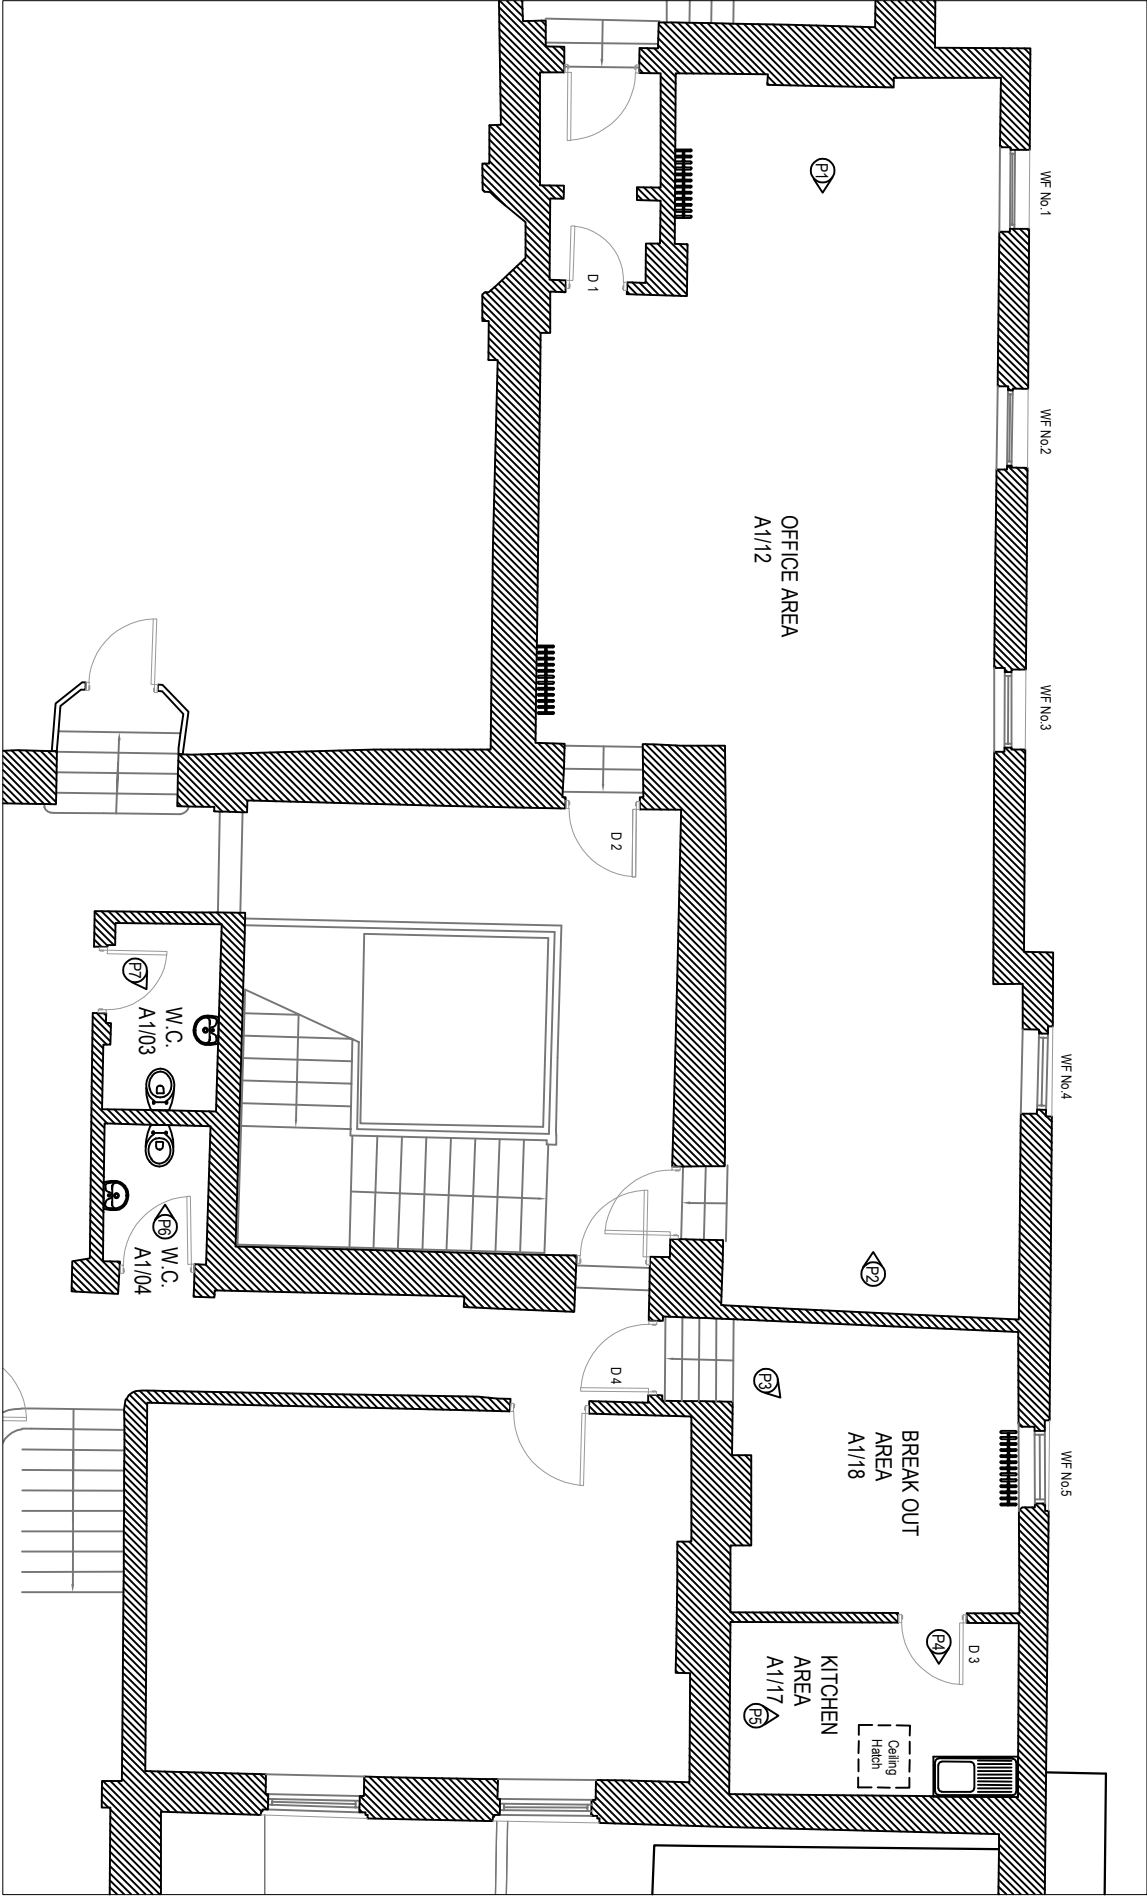


First Floor Layout

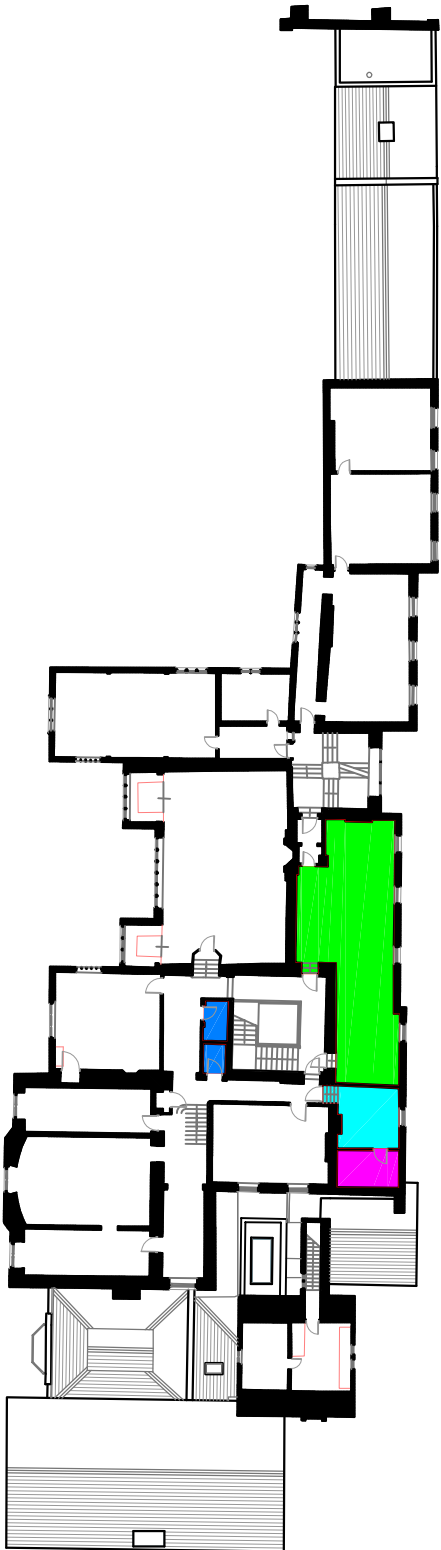

EXISTING FIRST FLOOR LAYOUT PLAN

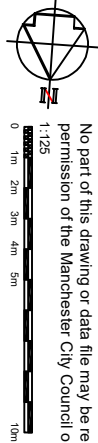


No part of this drawing or data file may be reproduced without prior written permission of the Manchester City Council or approved representative.



P1 - View of Office Area A1/12



P2 - View of Office Area A1/12

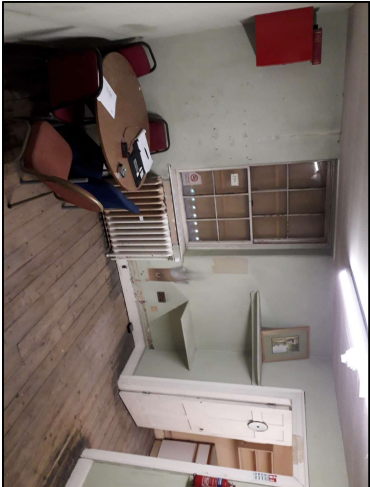

P3 - View of Break Out Area A1/18



P4 - View of Kitchen Area A1/17



P5 - View of Kitchen Area A1/17



P6 - View of Toilet Area A1/04



P7 - View of Toilet Area A1/03



MANCHESTER
CITY COUNCIL

Capital Programmes

Division

LISTED BUILDING

PROPERTY TITLE

PROJECT TITLE

DRAWING TITLE

ISS NO.

DATE

SCALE

DRAWING NO.

Manchester City Council
170 South Street
Manchester
M2 2LA

Wythenshawe Hall - Refurbishment Works

Wythenshawe Hall
Nathans Road, Wythenshawe,
Manchester M23 0AB

000077247513

000077247513

000077247513

000077247513

000077247513

000077247513

000077247513

000077247513