



Contractor and furniture manufacturers to take on site measurements before commencing any work, architect will not be held responsible for any mis-fits on site


Any internal layout changes will need to be approved by head office prior.

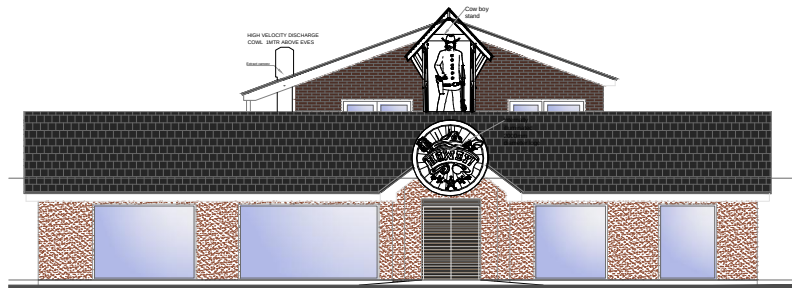


PROPOSED FRONT (EAST) ELEVATION

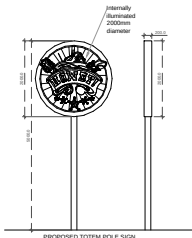


PROPOSED TOTEM POLE SIGN

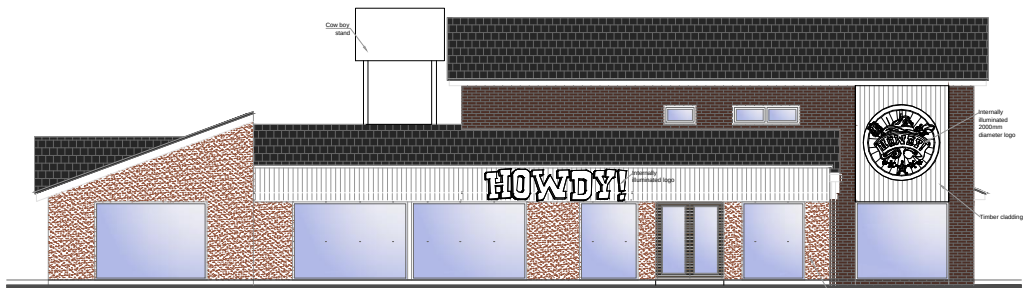

PROPOSED SIDE (NORTH) ELEVATION

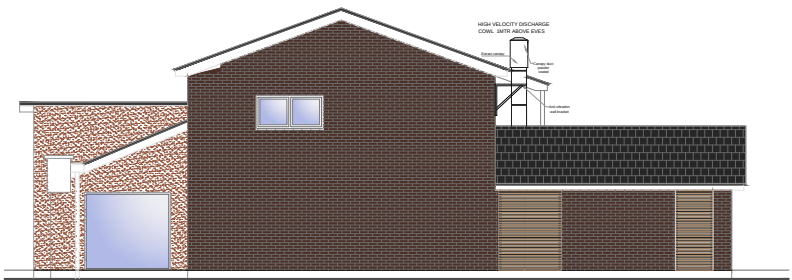

PROPOSED REAR (WEST) ELEVATION

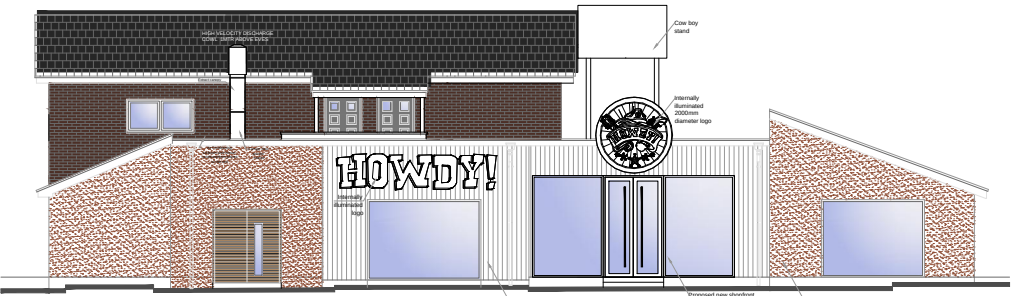

PROPOSED SIDE (SOUTH) ELEVATION

Drawing no. 5.0		
SIGN OFF		
DATE:		
CLIENT:		
HEAD OFFICE:		
date	rev.	revision/author/checker
purpose of issue PLANNING		
project HOWDY'S - MANCHESTER		
drawing PROPOSED ELEVATIONS		
Job no. 2020-280		rev.
drawn GS		checked
scale 1:200@A3		date 17.12.2020