




COLUMN C2 ELEVATION VIEW, SCALE 1:15 @ A1

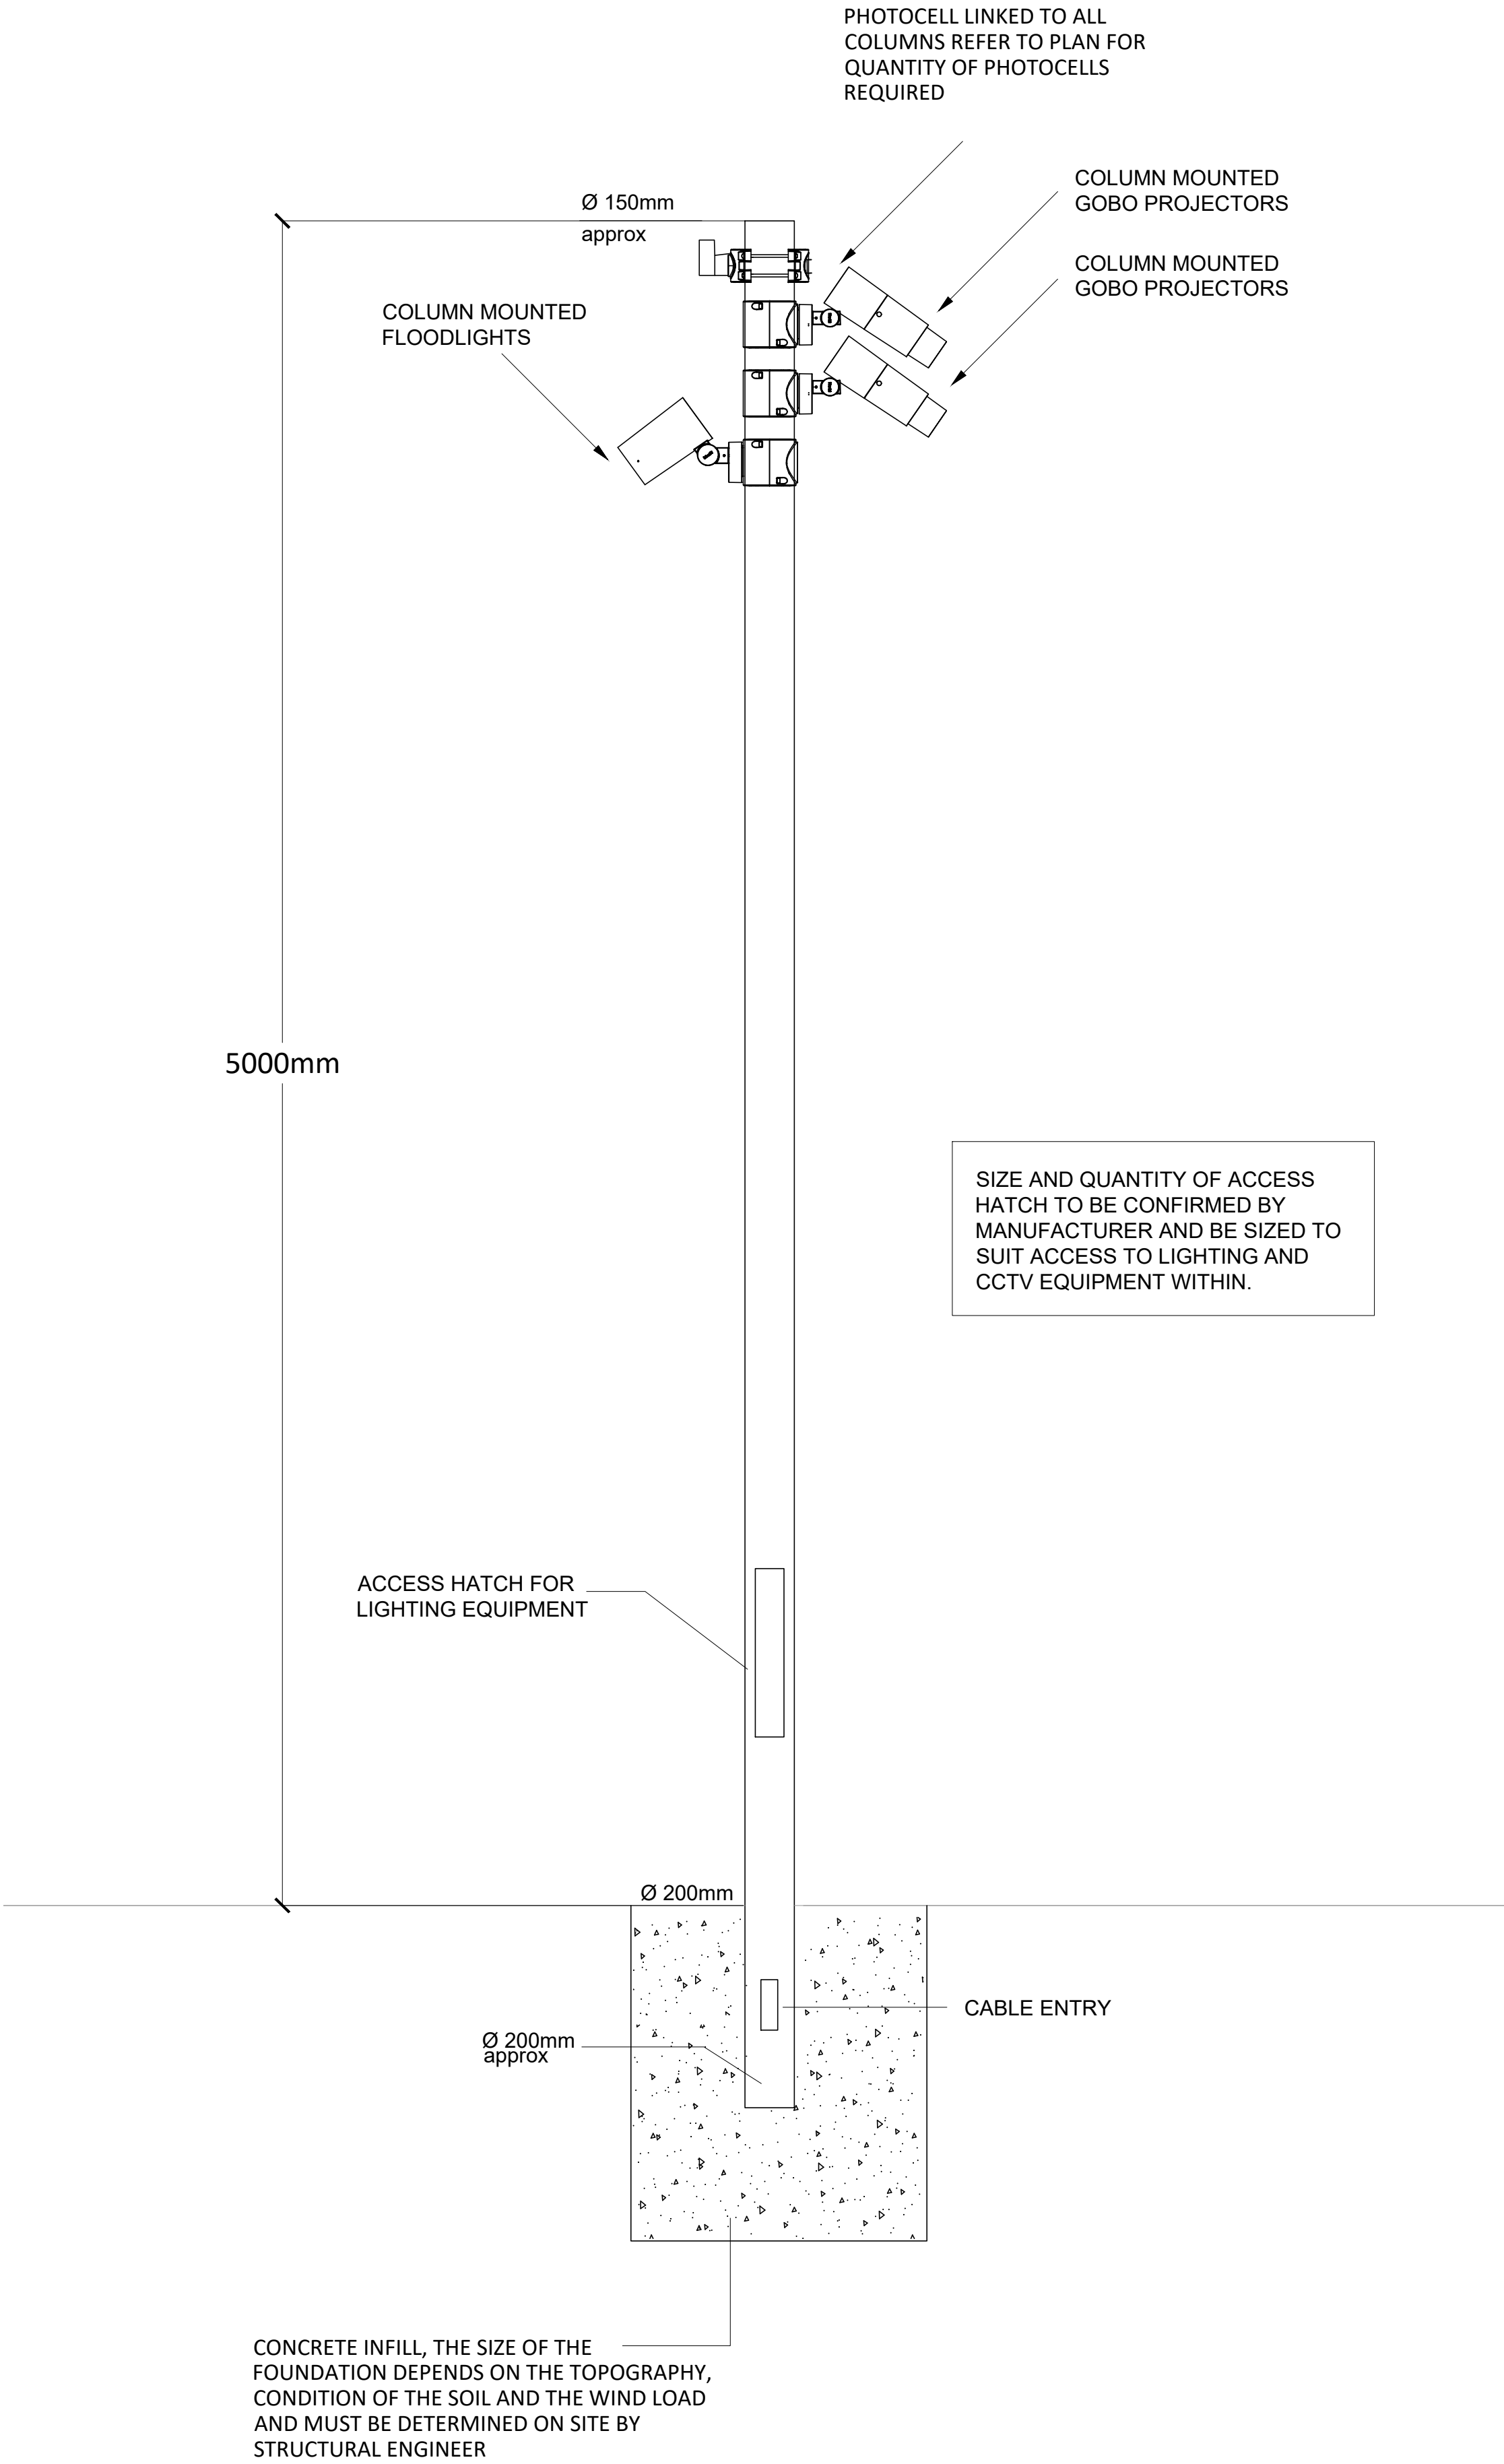

PALCO LUMINAIRE HEAD, SCALE 1:5 @ A1

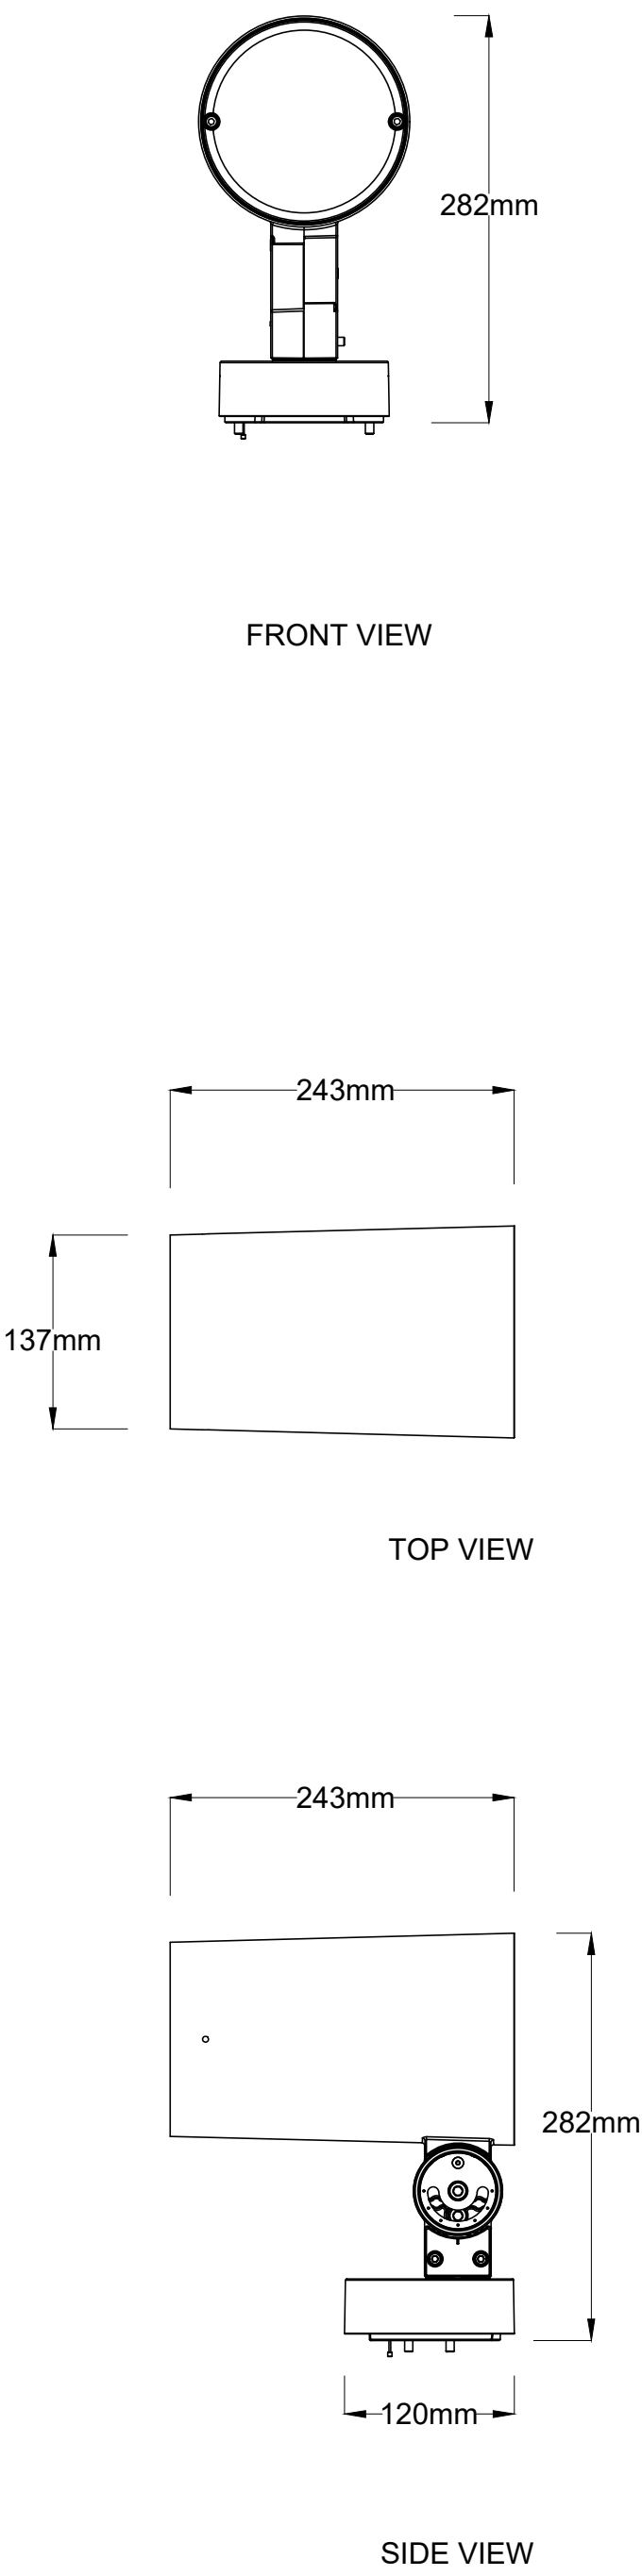

GOBO LUMINAIRE HEAD, SCALE 1:5 @ A1

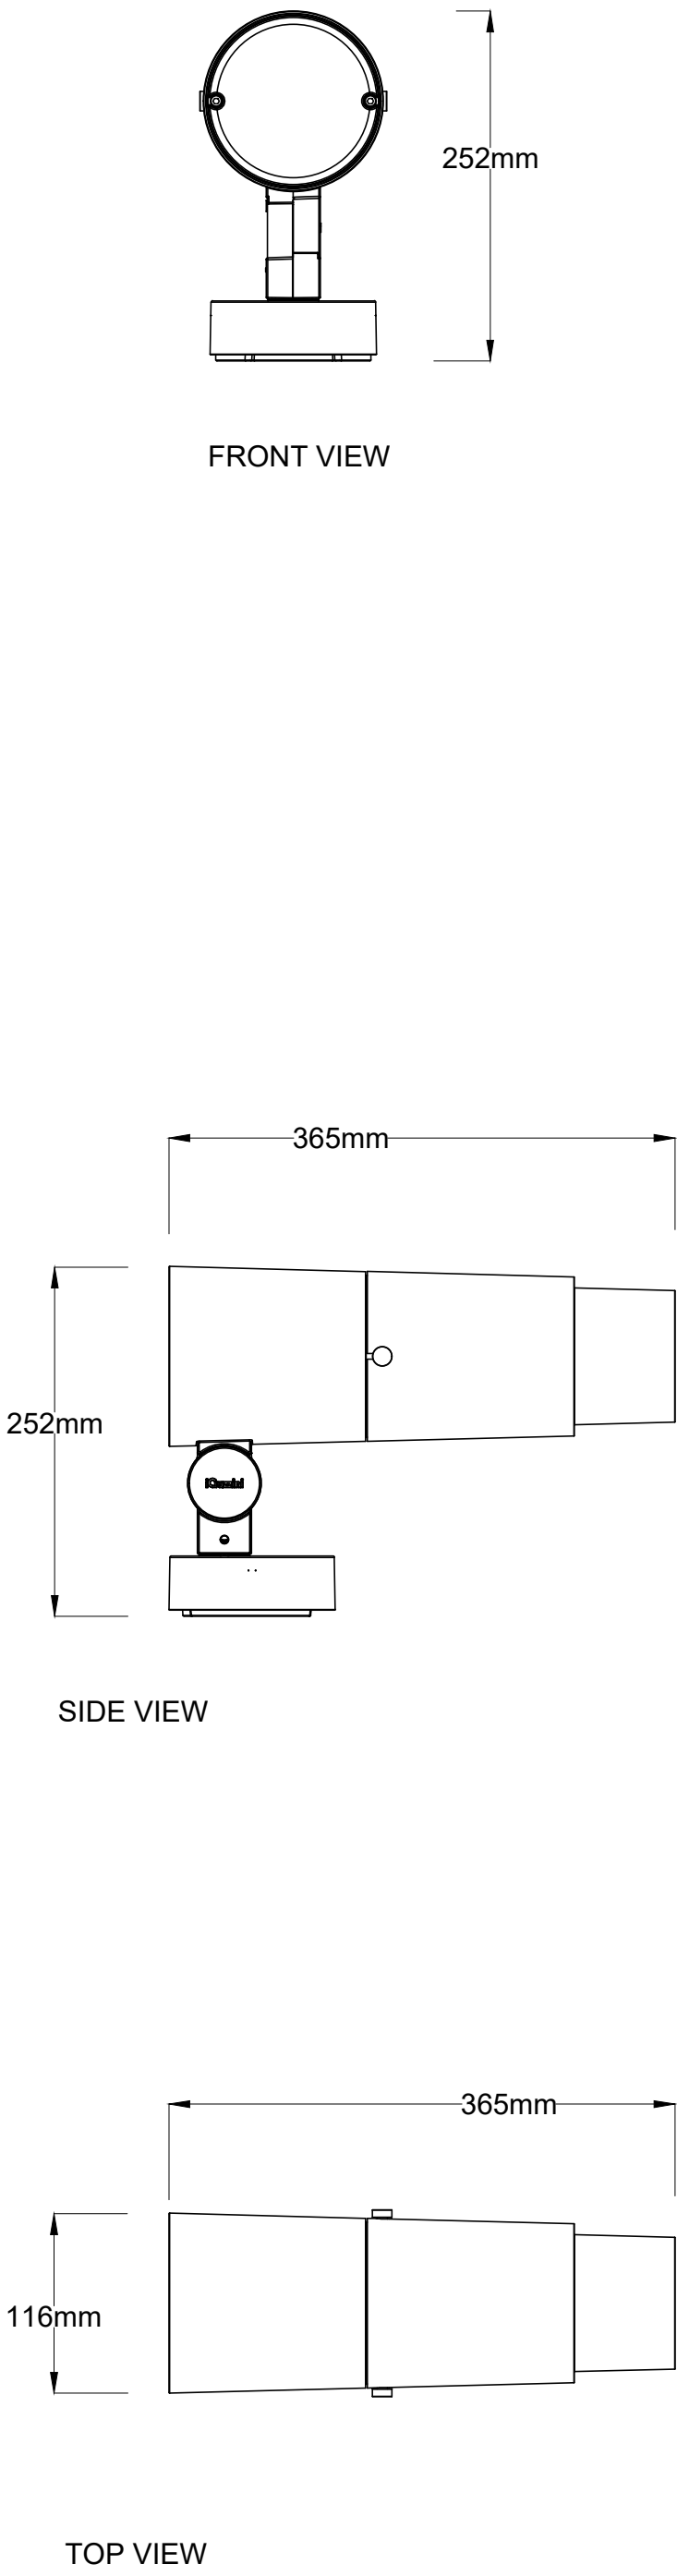

NOT FOR CONSTRUCTION

Note

All final dimensions, fixings and details should be taken from architects co-ordinated drawings or where applicable fabricators / manufacturers drawings.

Luminiare Key

ADDITIONAL NOTES.

FOR FULL DETAILED SPECIFICATION REFER TO Studio FRACTAL DOCUMENT

Luminaire references refer to luminaire type and control channel (not electrical circuits)

D10 / 01

LUMINAIRE REF

CONTROL CHANNEL

01	FOR PLANNING	19-02-21
Rev	Description	Date

All dimensions are in millimetres unless otherwise stated. This drawing is not to be scaled. Use figured dimensions only.

Drawing Status

FOR PLANNING

STUDIOFRACTAL

Suite 101, Castle Court, London Road
Reigate, RH2 9RJ
Tel. +44 (0)1737 735300. Email: info@studiofractal.co.uk

Project

MAYFIELD PARK

Drawing Title

C3 COLUMN LIGHTING DETAILS

© All rights reserved. No part of this design may be reproduced without the prior agreement of StudioFractal Ltd.

Drawn By	Drawn Date	Checked By	Checked Date
EF	19/02/21	SK	19/02/21
Approved By	Approved Date	Scale	
CS	19/02/21	Varies	

Drawing No.

4292_05_019

Rev

01