

PURPOSE OF ISSUE	-


Do not scale from this drawing. All information should be checked by the contractor on site before commencing work. Any discreprencies should be reported to the architect immediately. All rights are reserved and are not transferable. Unauthorised reproductions of this drawing are not permitted.

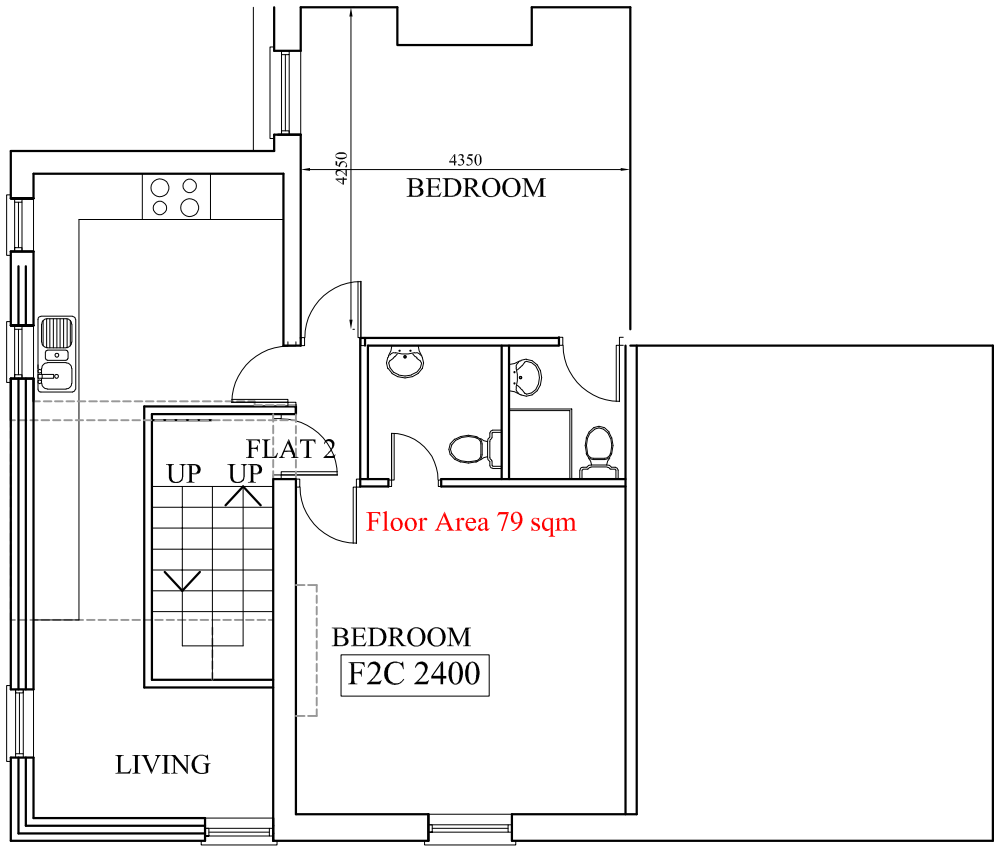

PROPOSED 2ND FLOOR PLAN

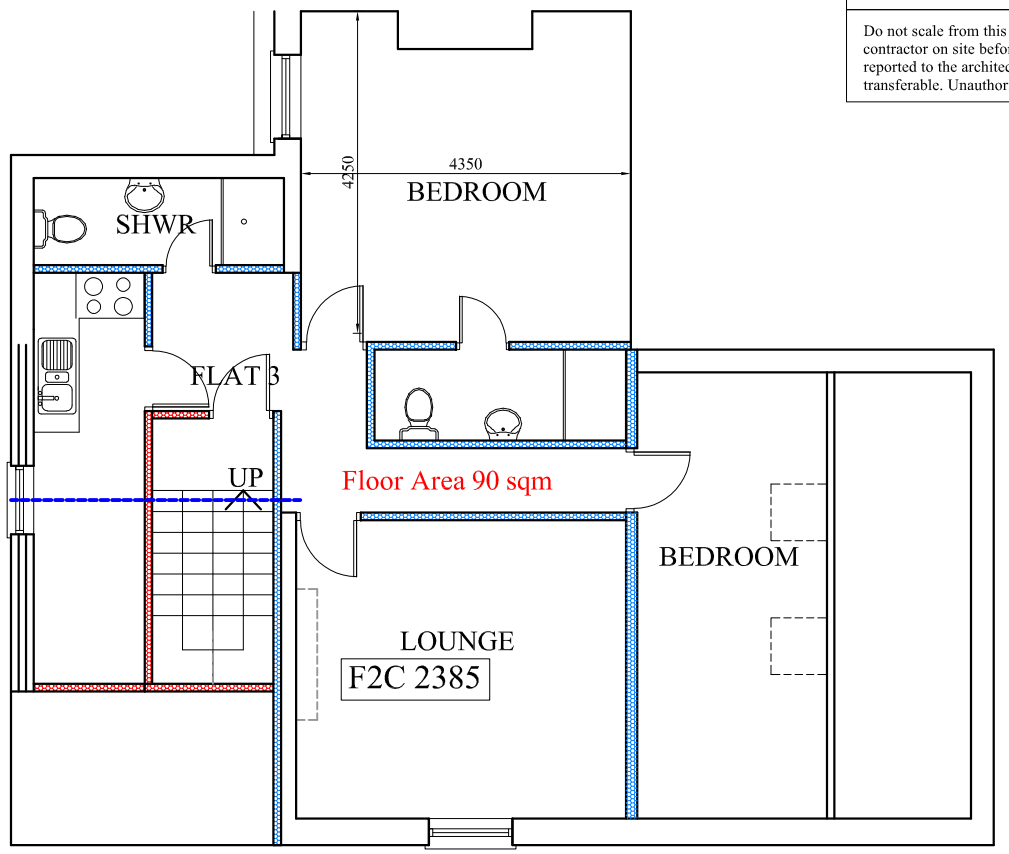

PROPOSED 3RD FLOOR PLAN

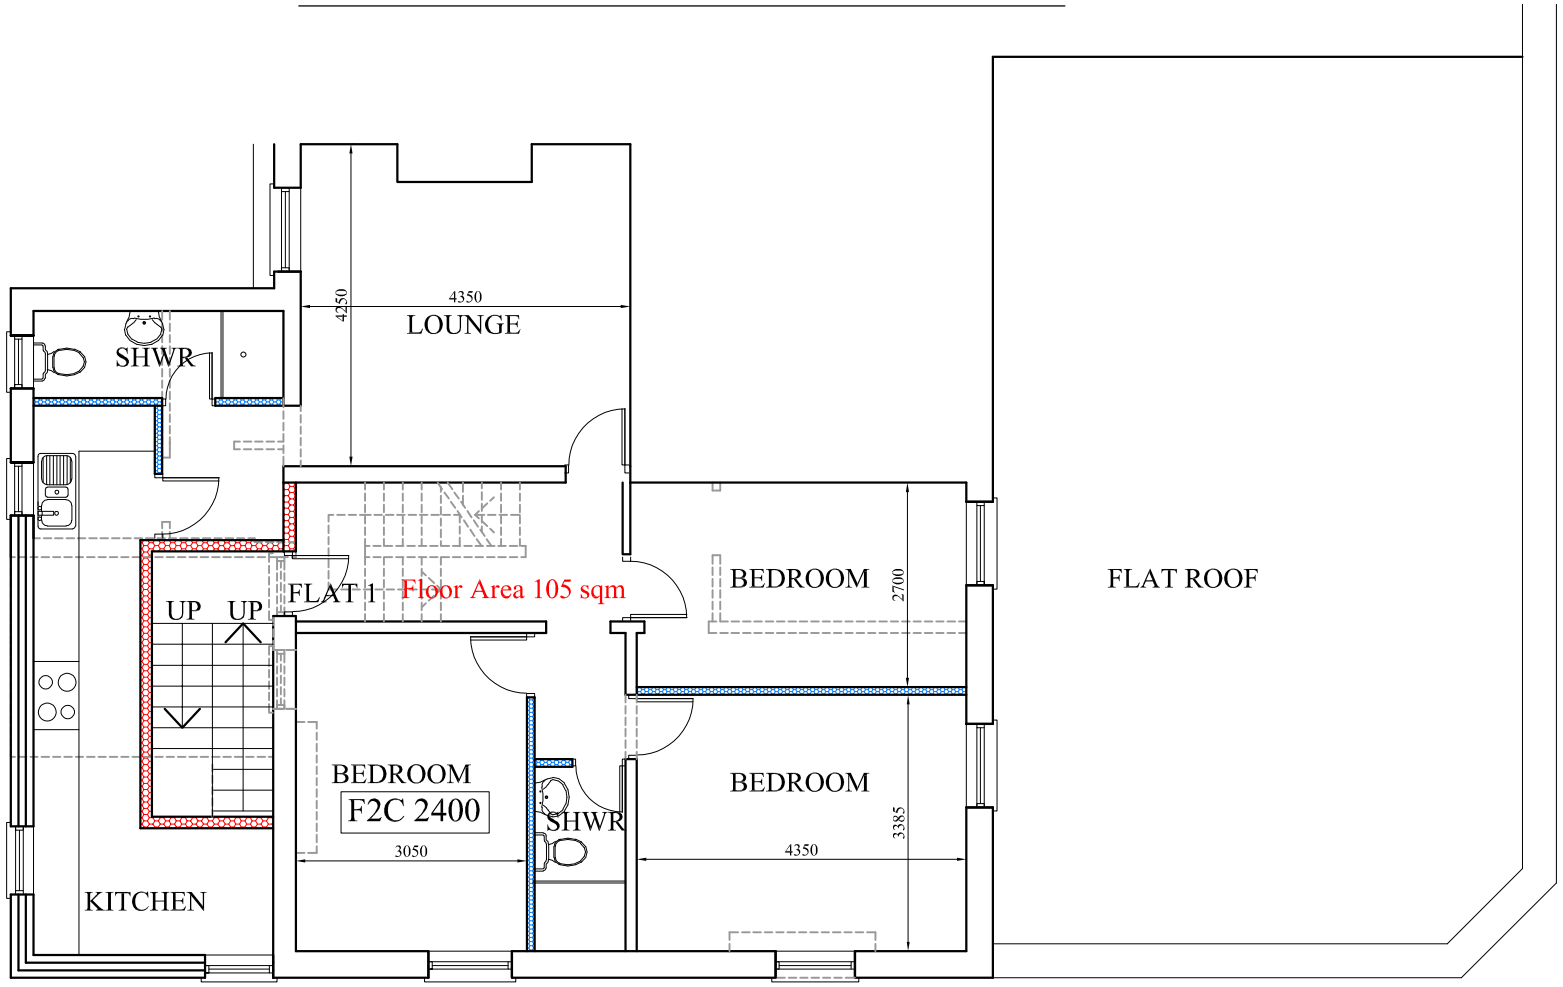

PROPOSED FIRST FLOOR PLAN

PROJECT
467, Wilmslow Road, Withington

CLIENT
Mr. A. K. Mohammed

DRAWING TITLE
Floor Plan

JOB No	DRAWING No
-	NA-P04

SCALE	DATE	REVISION
1:100 @A3	Aug. 2019	

DRAWN	CHECKED BY	
NA		-

t: 0782 895 3405
e: niamat@hotmail.co.uk

na design