
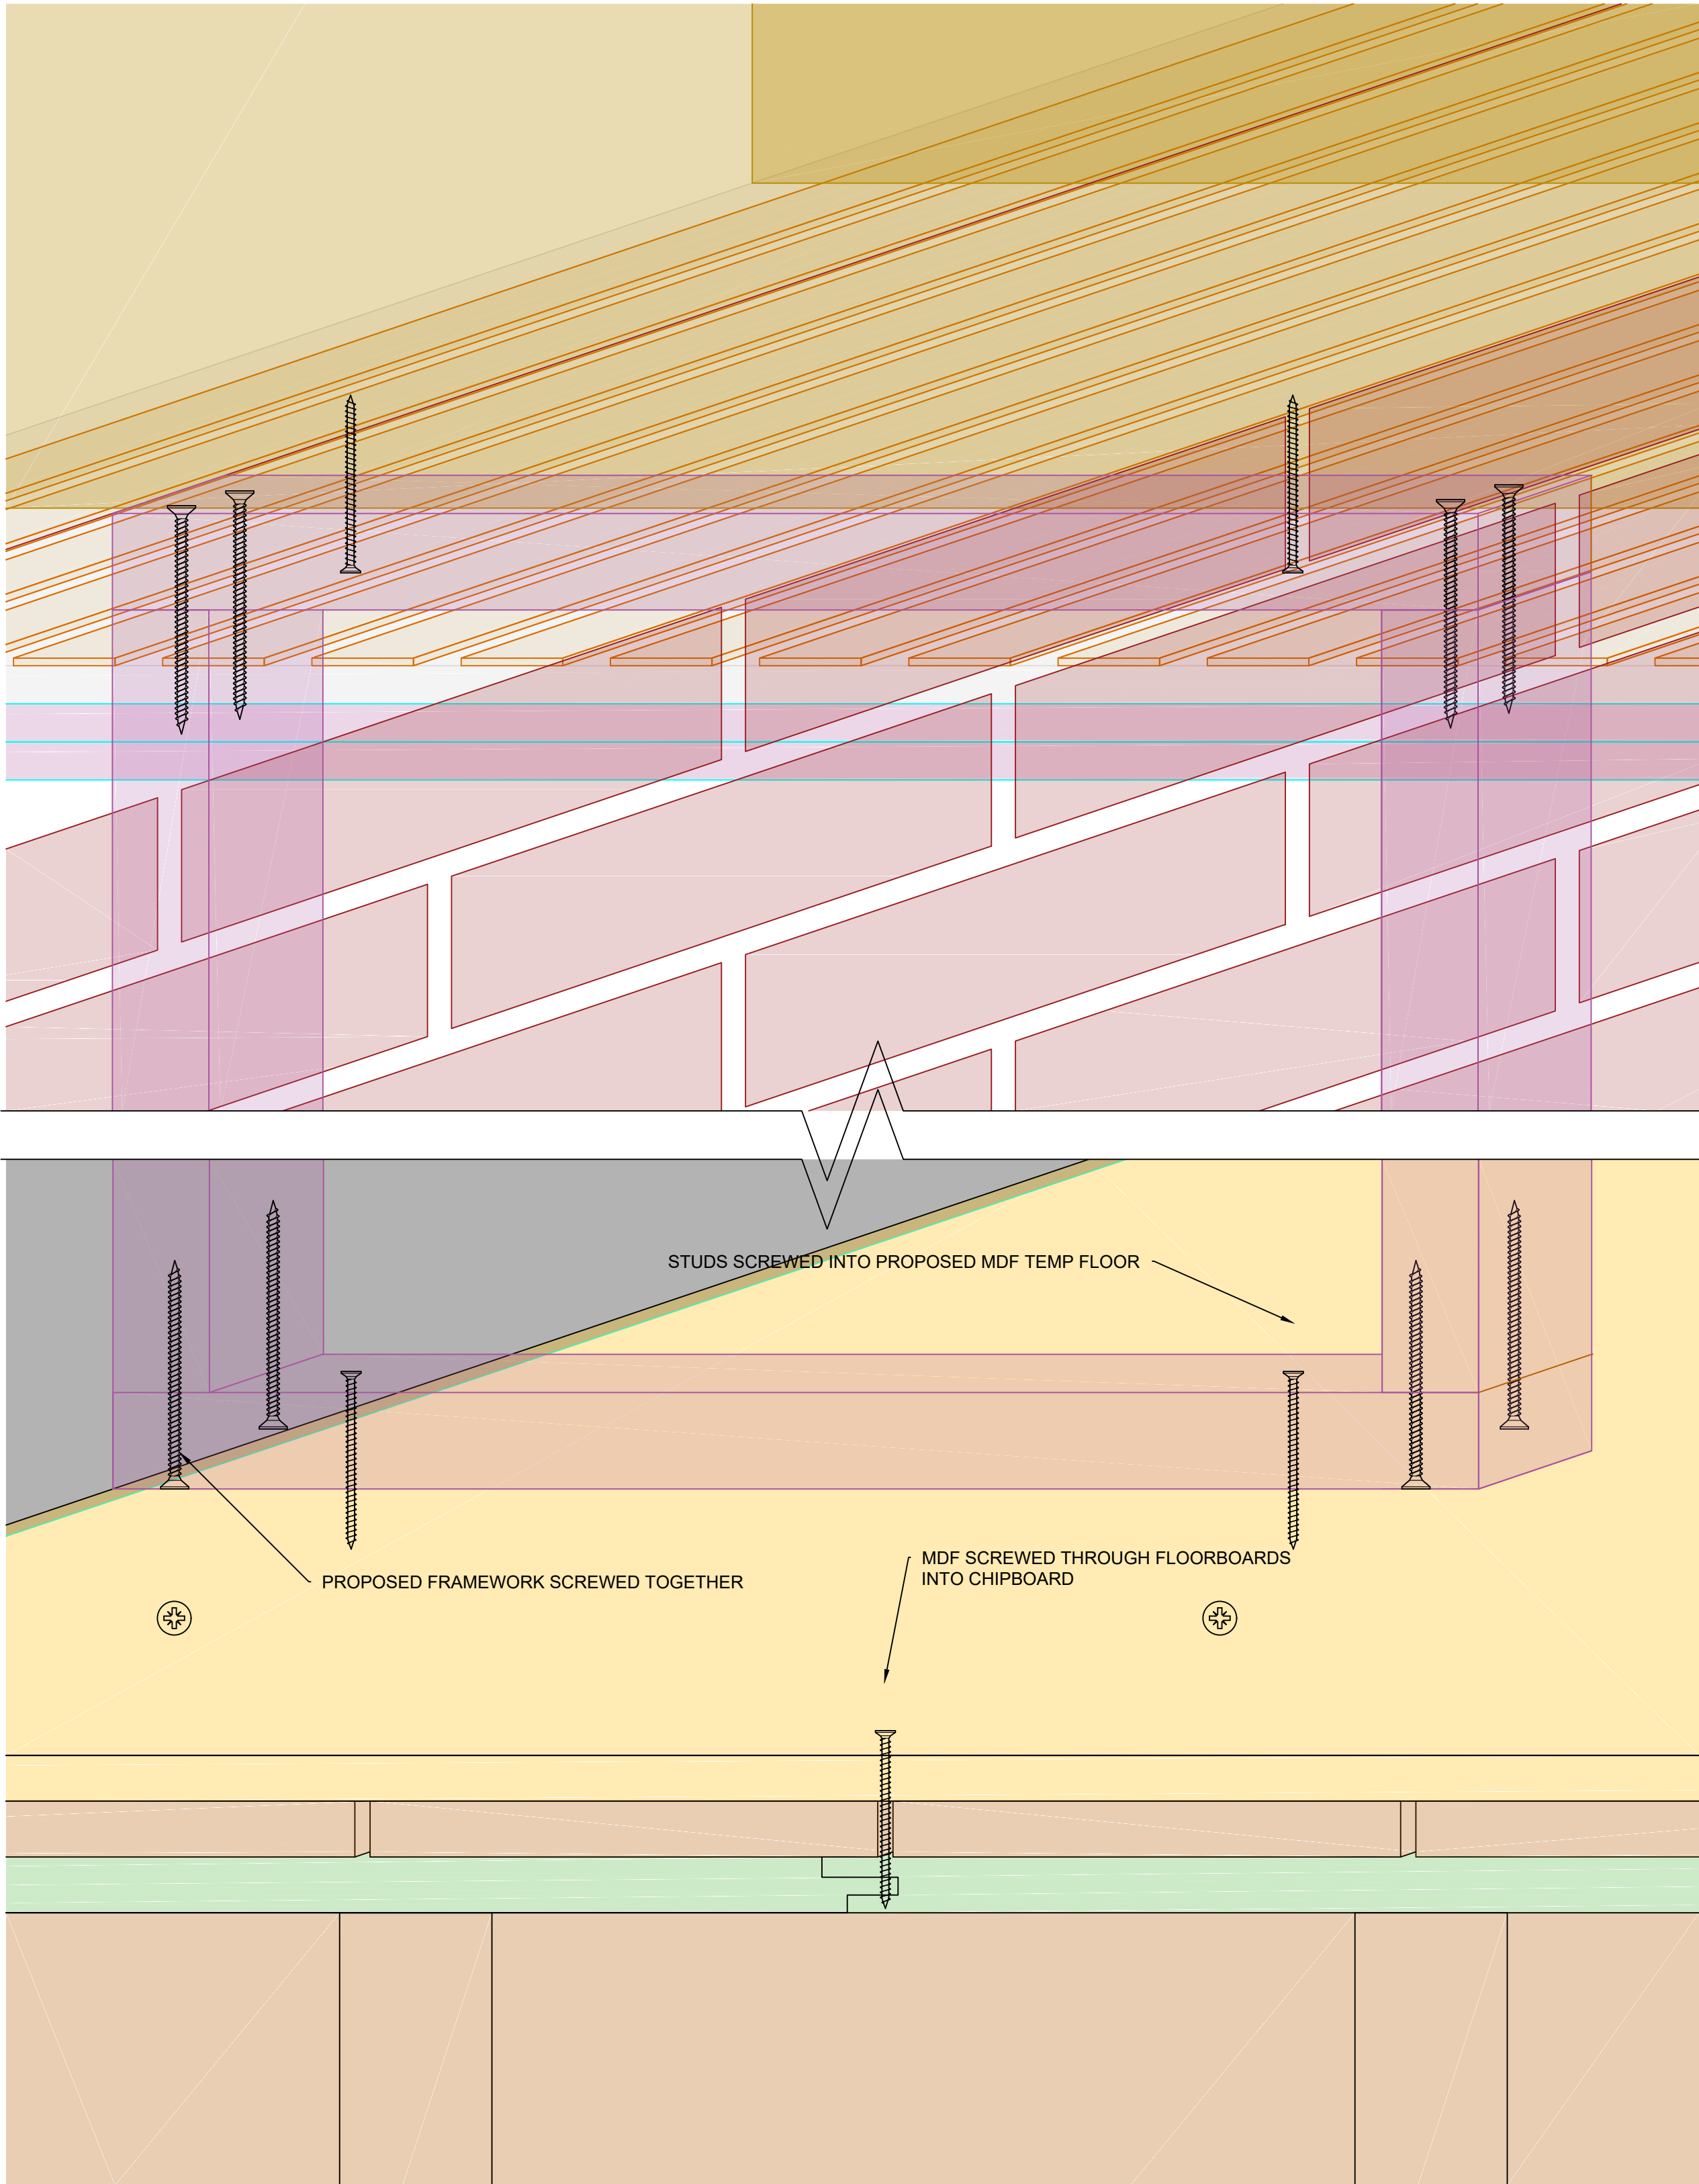


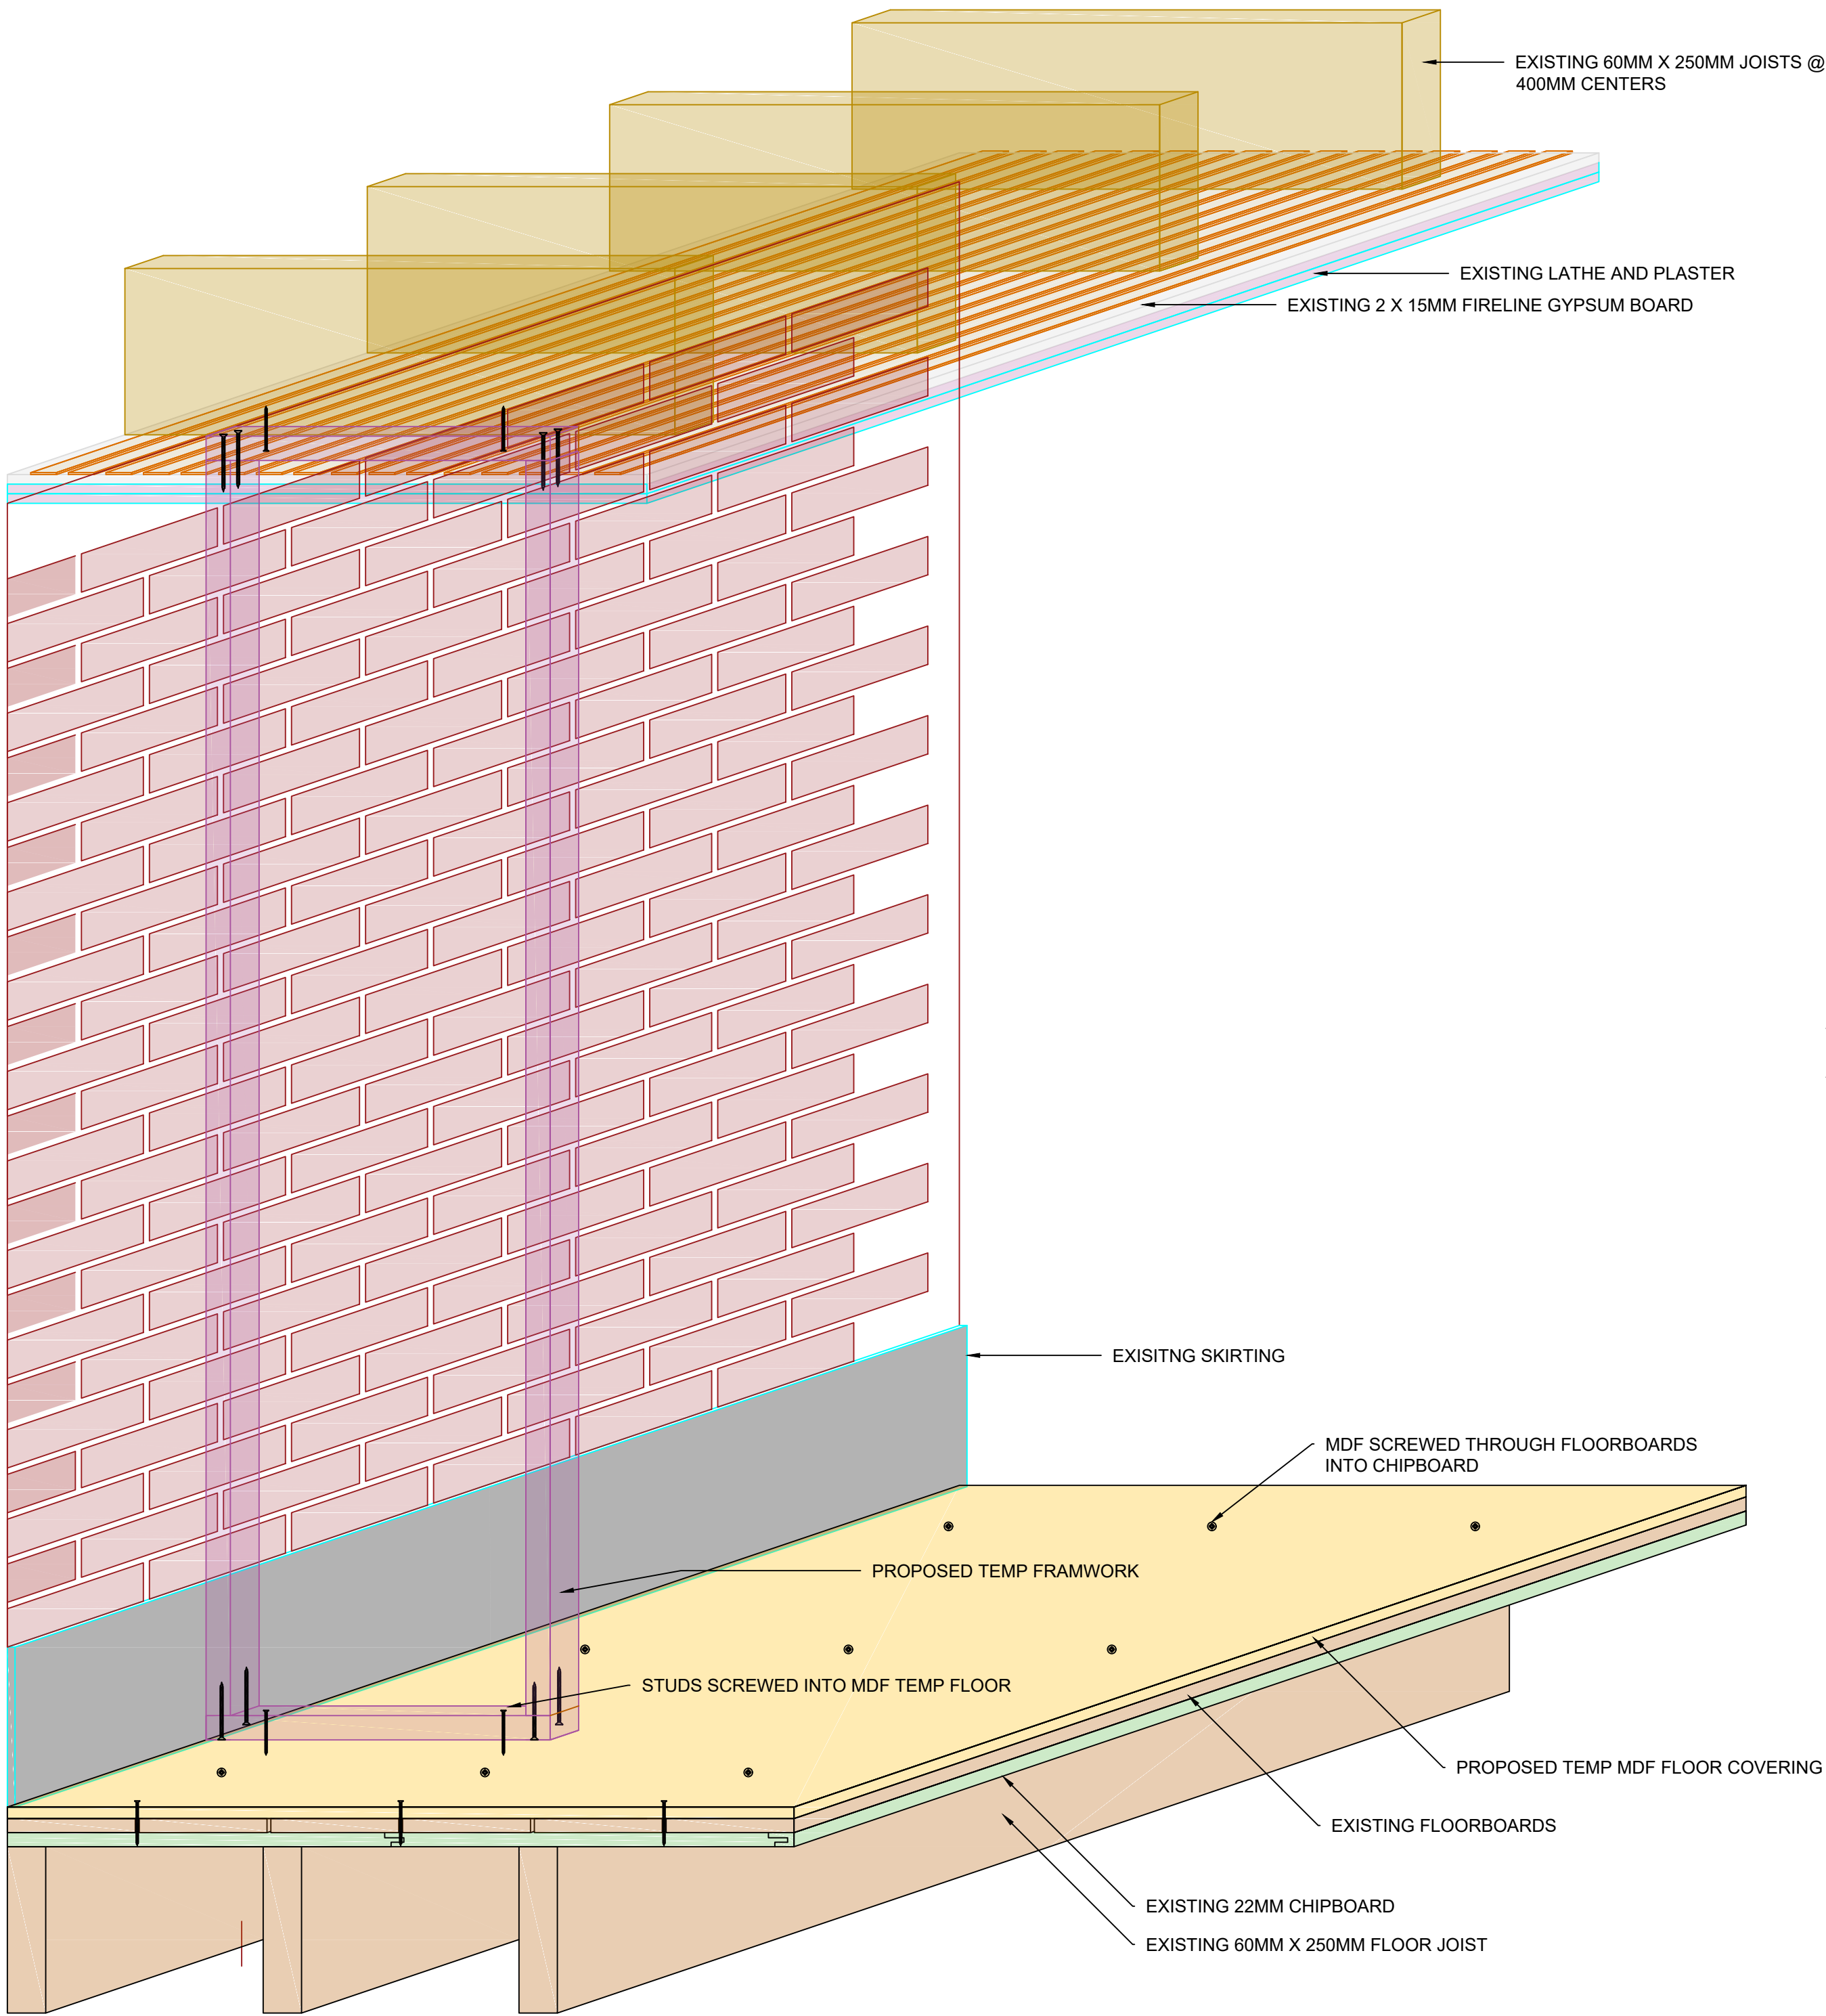

THIS DRAWING HAS BEEN PRODUCED FROM DETAILS WHICH TO THE BEST OF OUR KNOWLEDGE ARE CORRECT. THE CLIENT IS RESPECTFULLY REMINDED TO CHECK THAT NOTHING MATERIAL AFFECTS THE DETAILS WITHIN THIS DRAWING. THIS DRAWING IS COPYRIGHT. THE DRAWING AND ALL ITEMS CONTAINED WITHIN THE DRAWING ARE THE INTELLECTUAL PROPERTY OF ITS INTERIORS LTD. NO ELEMENT OF THE DRAWING MAY BE COPIED OR MANUFACTURED WITHOUT THE EXPRESS WRITTEN PERMISSION OF ITS INTERIORS LTD.

**NOTES**

|     |    |            |                     |
|-----|----|------------|---------------------|
| A   | CC | 26/02/2021 | Amended to comments |
| REV | BY | DATE       | DESCRIPTION         |

**ITS**

South Portway Close  
Round Spinney  
Northampton  
NN3 8RH  
Tel: (01604) 644644 Fax: (01604) 494036

**TITLE**

Historical building  
Non Intrusive  
iSOMETRIC


**CLIENT**

OVG  
HILTON STREET  
MANCHESTER


| HEALTH & SAFETY INFORMATION |                          |                              |
|-----------------------------|--------------------------|------------------------------|
| CONSTRUCTION:<br>LOW RISK   | MAINTENANCE:<br>LOW RISK | DECOMMISSIONING:<br>LOW RISK |

|                           |                          |
|---------------------------|--------------------------|
| DRAWN BY<br>M.Quirke      | CHECKED BY<br>C.Clements |
| SCALE<br>As Shown         | PAPER SIZE<br>A1         |
| DRAWING STAGE<br>Approval | DATE<br>22/01/2021       |
| DWG No.<br>CR ml 002      | REV<br>A                 |


NO FIXINGS INTO EXISTING BRICKWORK  
NO FIXINGS INTO FLOORING

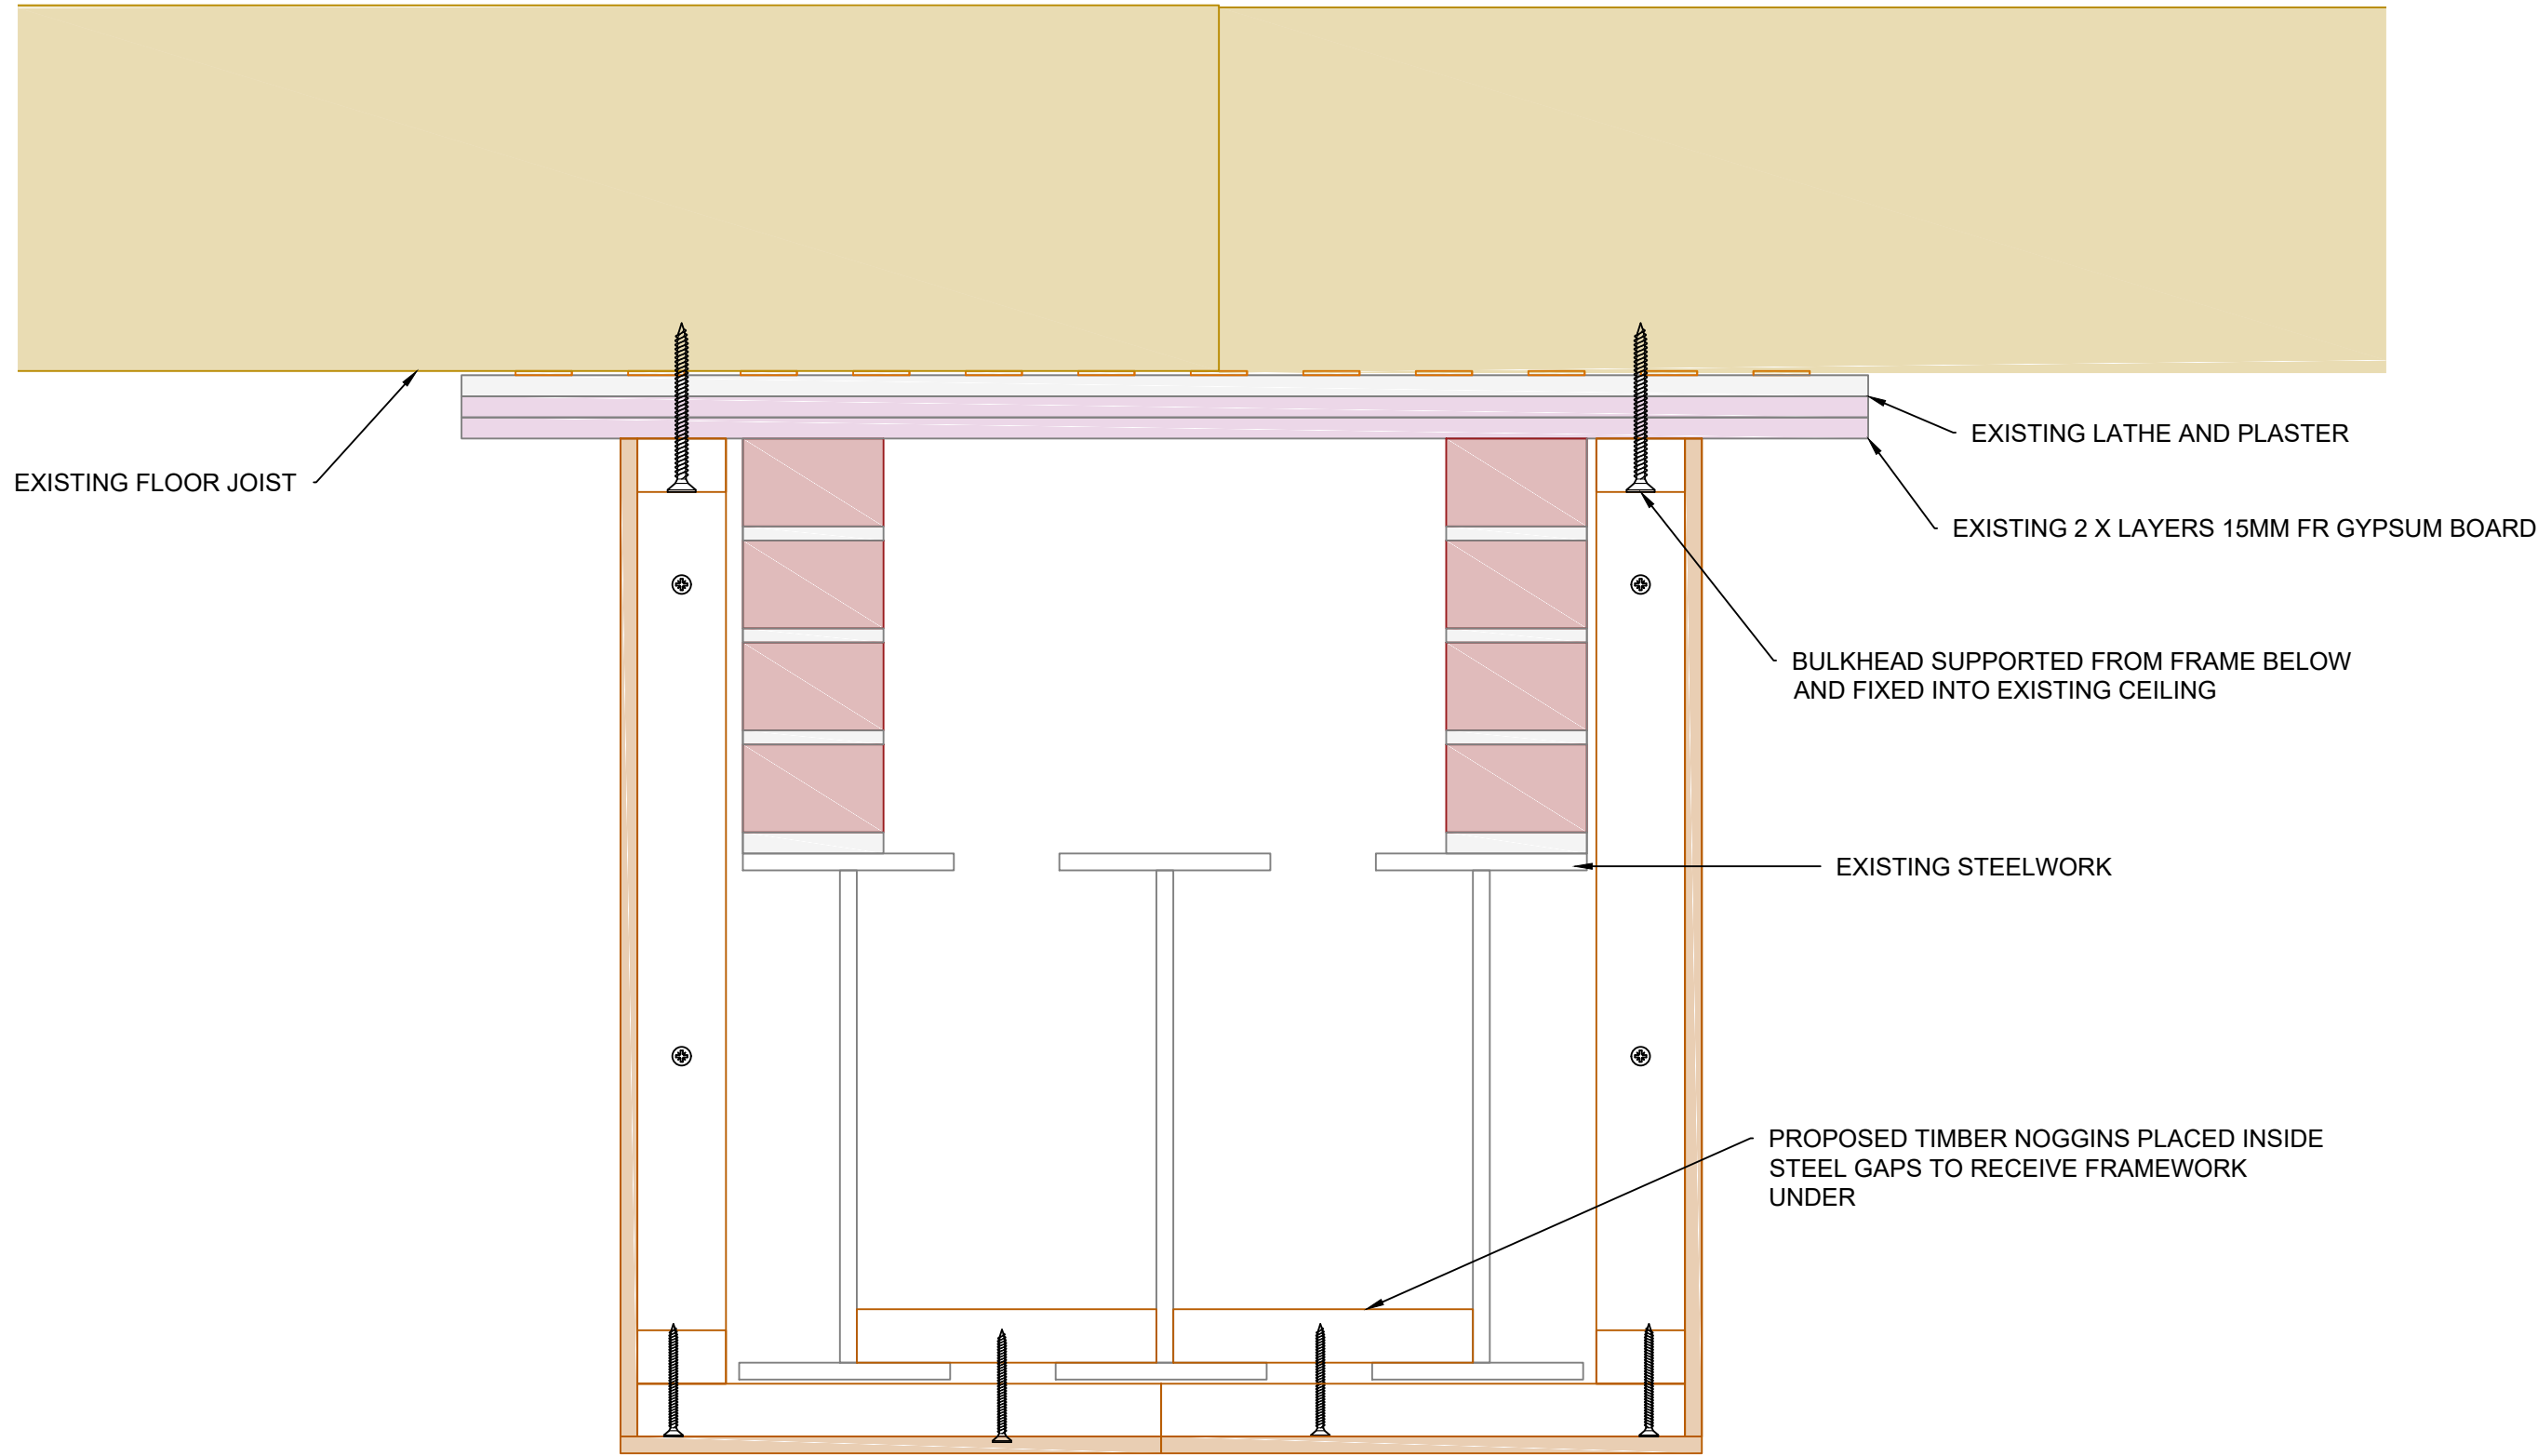


1 Bulkhead Intersection  
Scale: 1:5

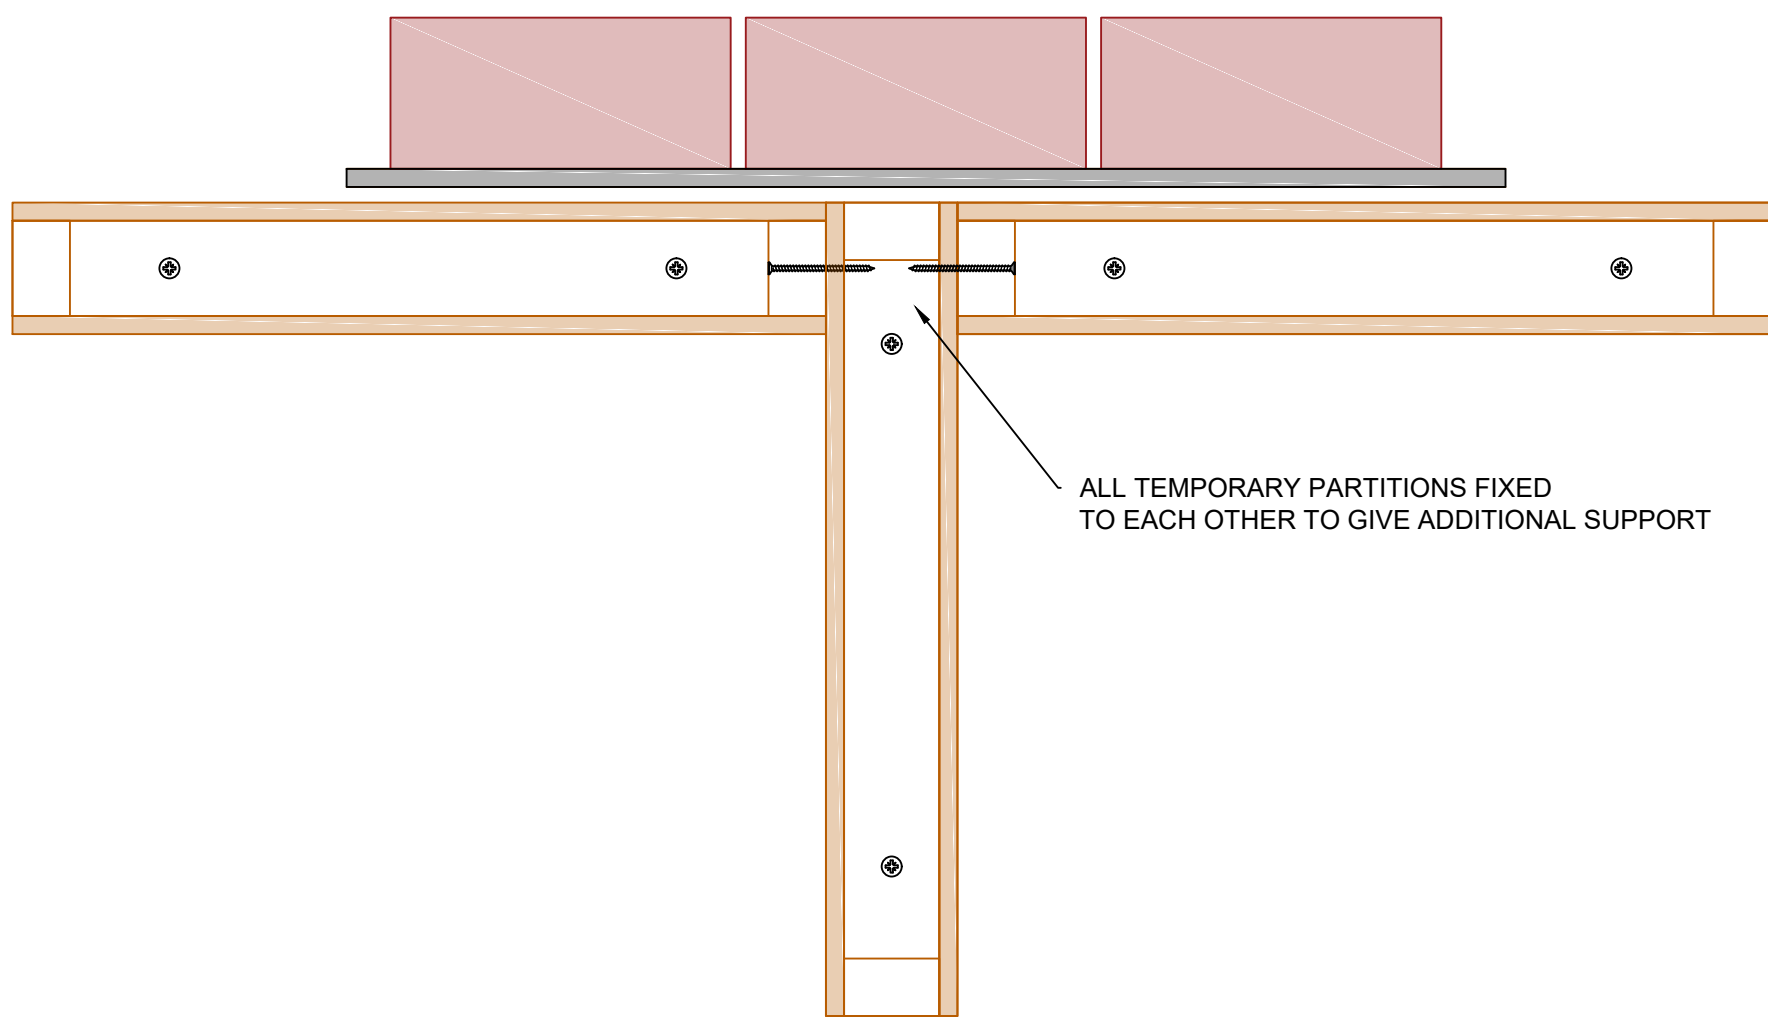

2 Partition Intersection  
Scale: 1:5

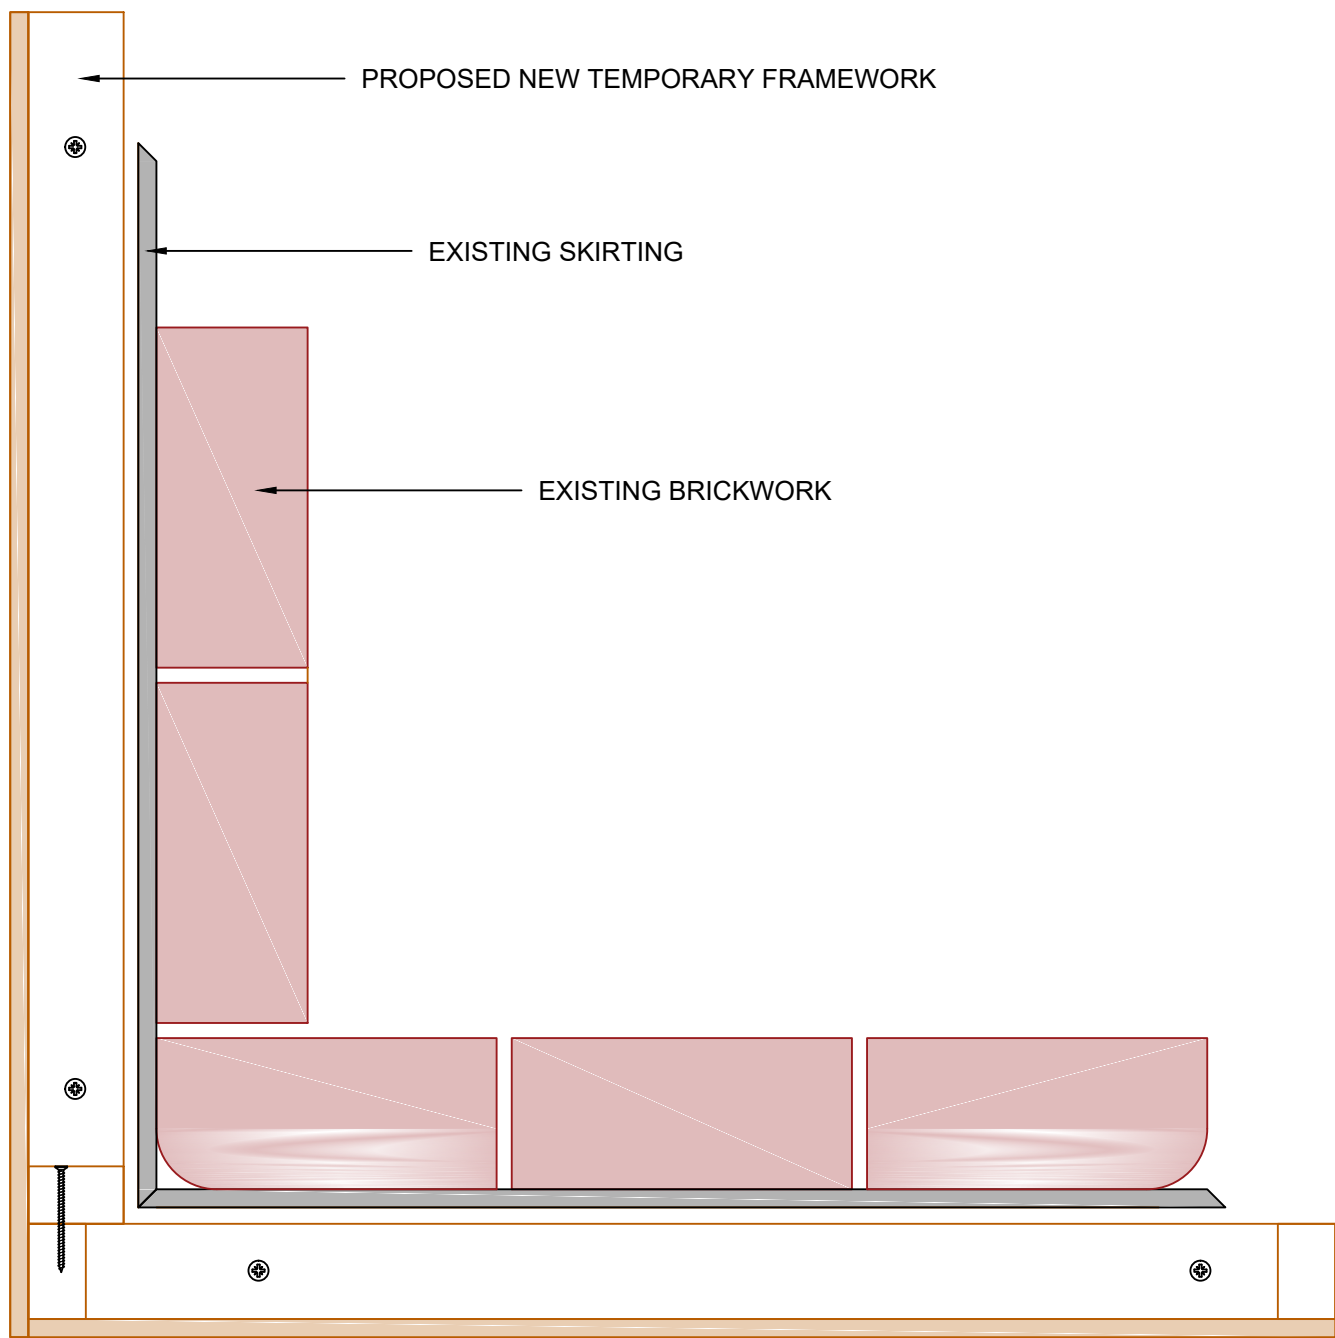

3 Corner Intersection  
Scale: 1:5

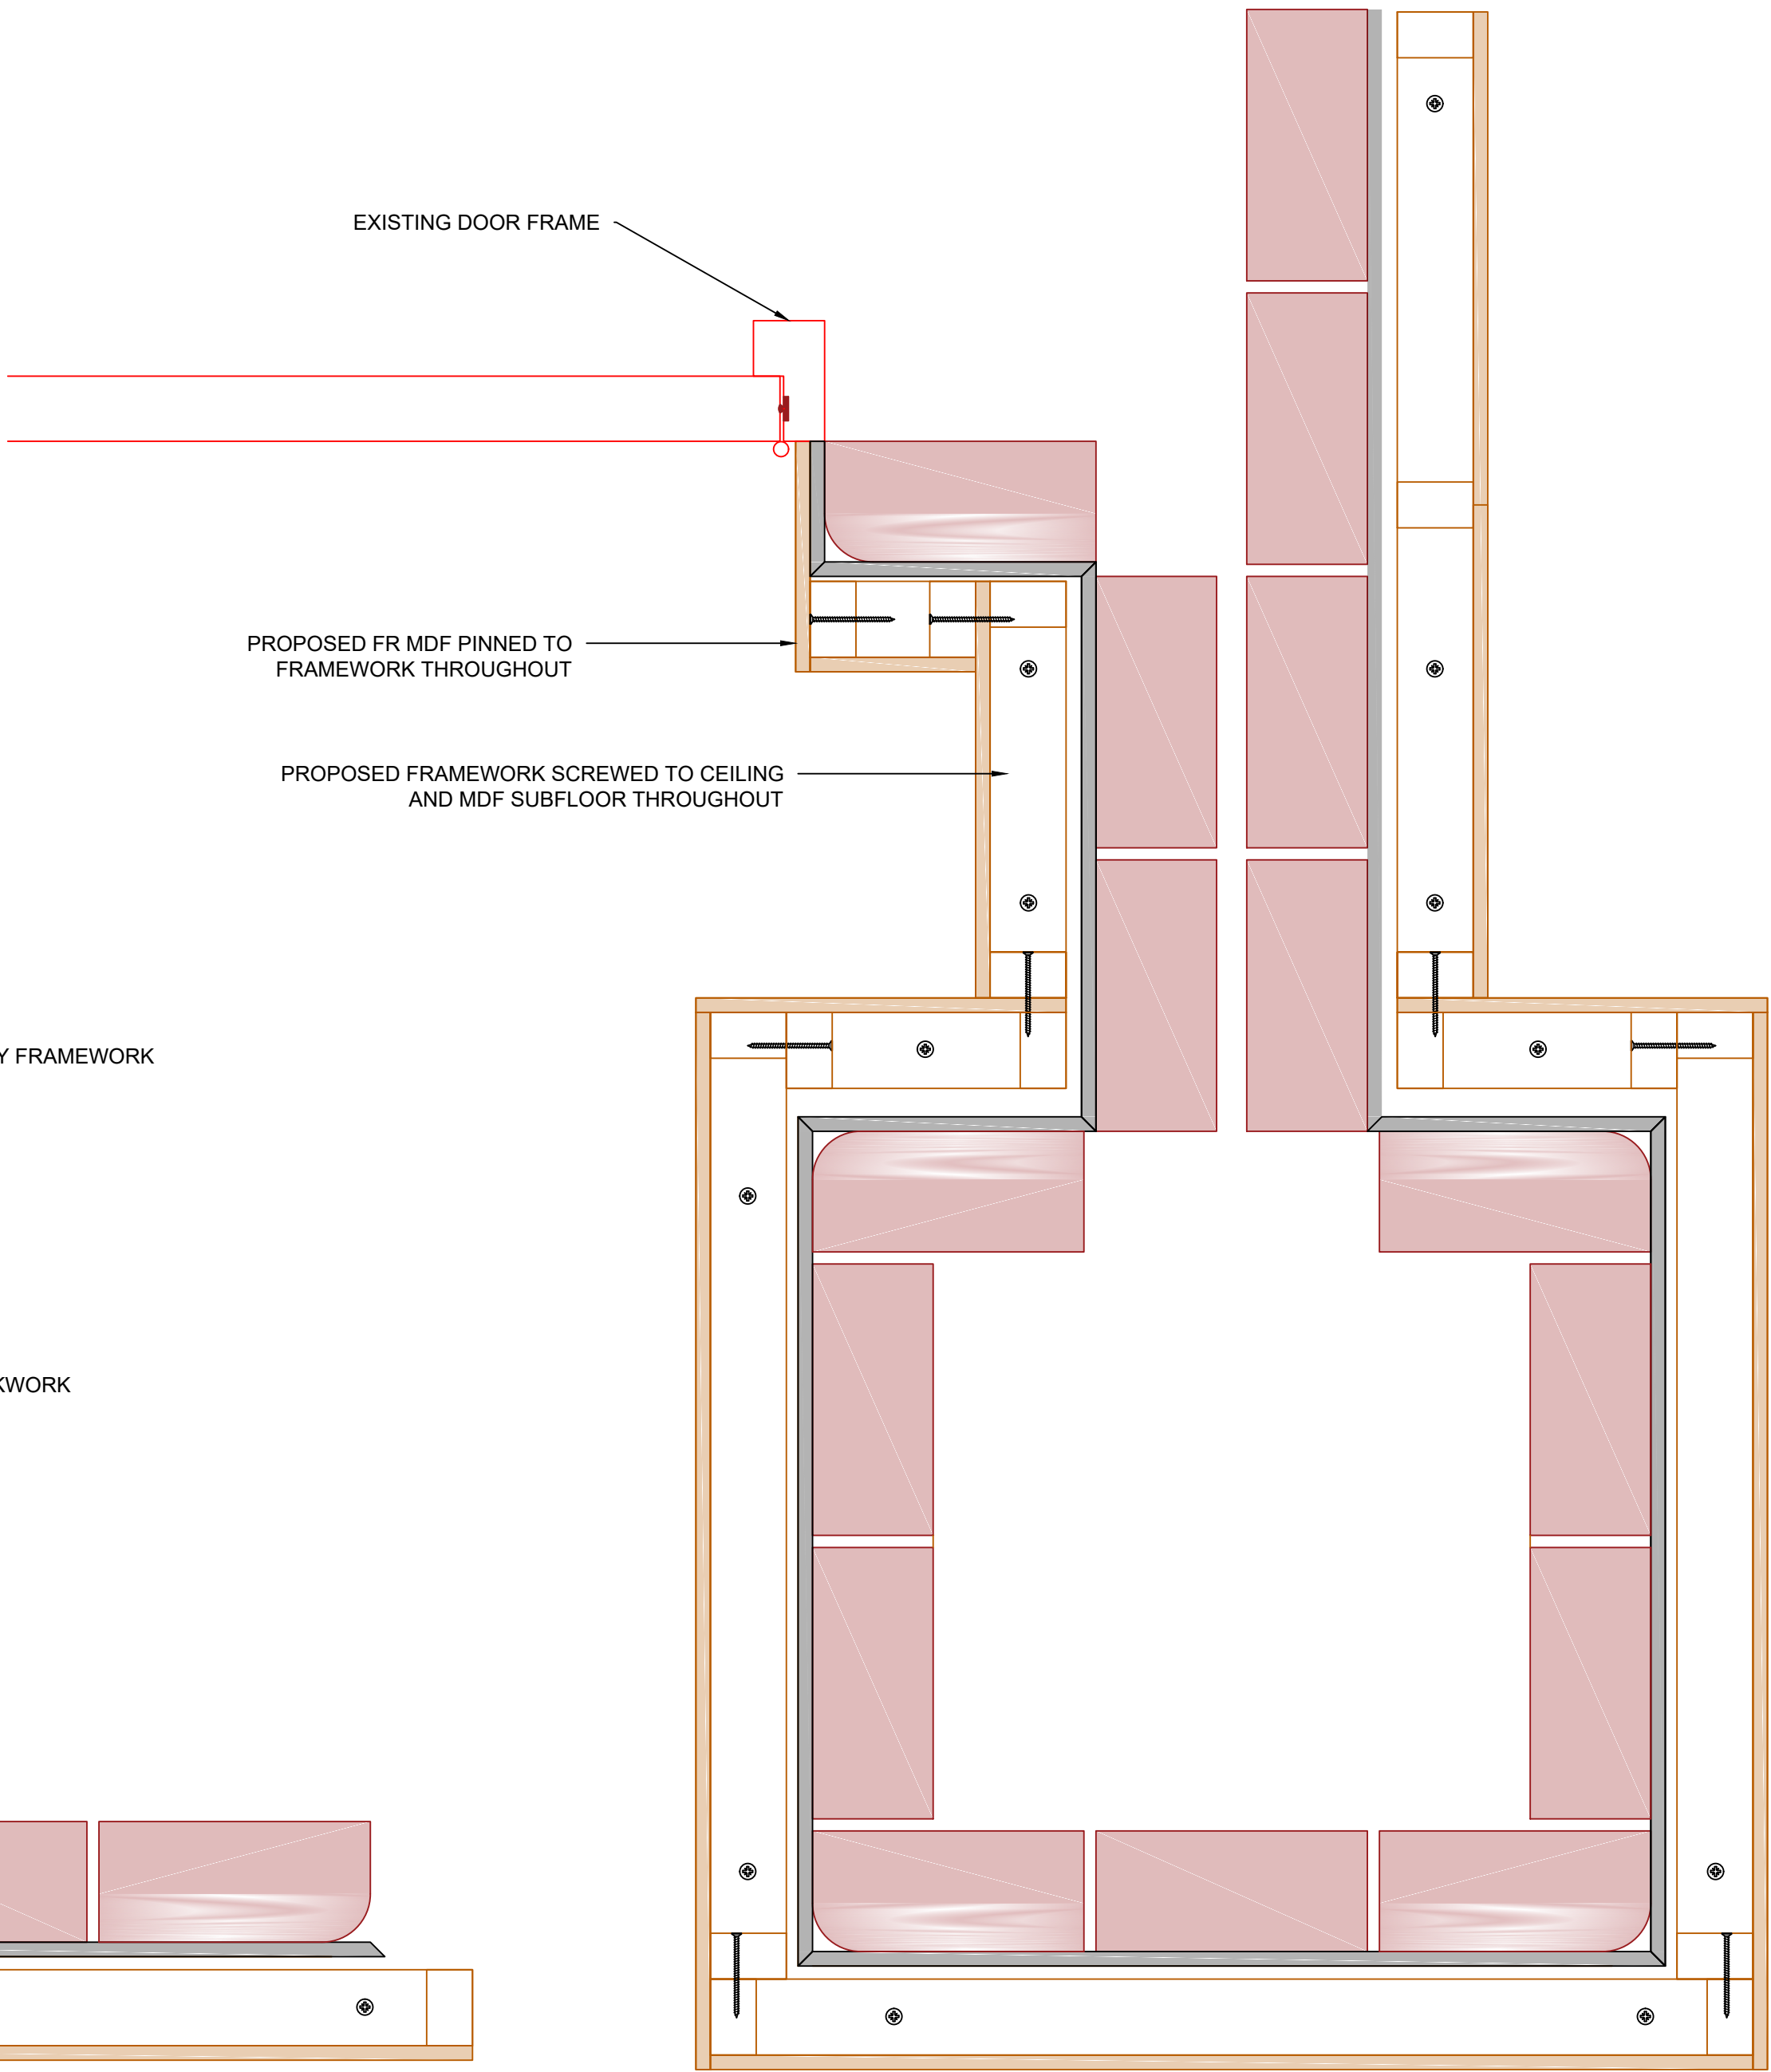

3 Multi corner, column & door Intersections  
Scale: 1:5

THIS DRAWING HAS BEEN PRODUCED FROM DETAILS WHICH TO THE BEST OF OUR KNOWLEDGE ARE CORRECT. THE CLIENT IS RESPECTFULLY REMINDED TO CHECK THAT NOTHING MATERIAL AFFECTS THE DETAILS WITHIN THIS DRAWING. THIS DRAWING IS COPYRIGHT. THE DRAWING AND ALL ITEMS CONTAINED WITHIN THE DRAWING ARE THE INTELLECTUAL PROPERTY OF ITS INTERIORS LTD. NO ELEMENT OF THE DRAWING MAY BE COPIED OR MANUFACTURED WITHOUT THE EXPRESS WRITTEN PERMISSION OF ITS INTERIORS LTD.

NOTES

|     |    |            |                     |  |
|-----|----|------------|---------------------|--|
|     |    |            |                     |  |
| A   | CC | 26/02/2021 | Amended to comments |  |
| REV | BY | DATE       | DESCRIPTION         |  |



South Portway Close  
Round Spinney  
Northampton  
NN3 8RH  
Tel: (01604) 644644 Fax: (01604) 494036

TITLE  
**Historical building  
Non Invasive  
Fixing details**

CLIENT  
**OVG  
HILTON STREET  
MANCHESTER**

| HEALTH & SAFETY INFORMATION |  |  |                          |  |                          |                              |  |  |  |
|-----------------------------|--|--|--------------------------|--|--------------------------|------------------------------|--|--|--|
| CONSTRUCTION:<br>LOW RISK   |  |  | MAINTENANCE:<br>LOW RISK |  |                          | DECOMMISSIONING:<br>LOW RISK |  |  |  |
| DRAWN BY<br>M.Quirke        |  |  |                          |  | CHECKED BY<br>C.Clements |                              |  |  |  |
| SCALE<br>As Shown           |  |  |                          |  | PAPER SIZE<br>A1         |                              |  |  |  |
| DRAWING STAGE<br>Approval   |  |  |                          |  | DATE<br>22/01/2021       |                              |  |  |  |
| DWG No.<br>CR ml 002        |  |  |                          |  | REV<br>A                 |                              |  |  |  |