



NOTES:

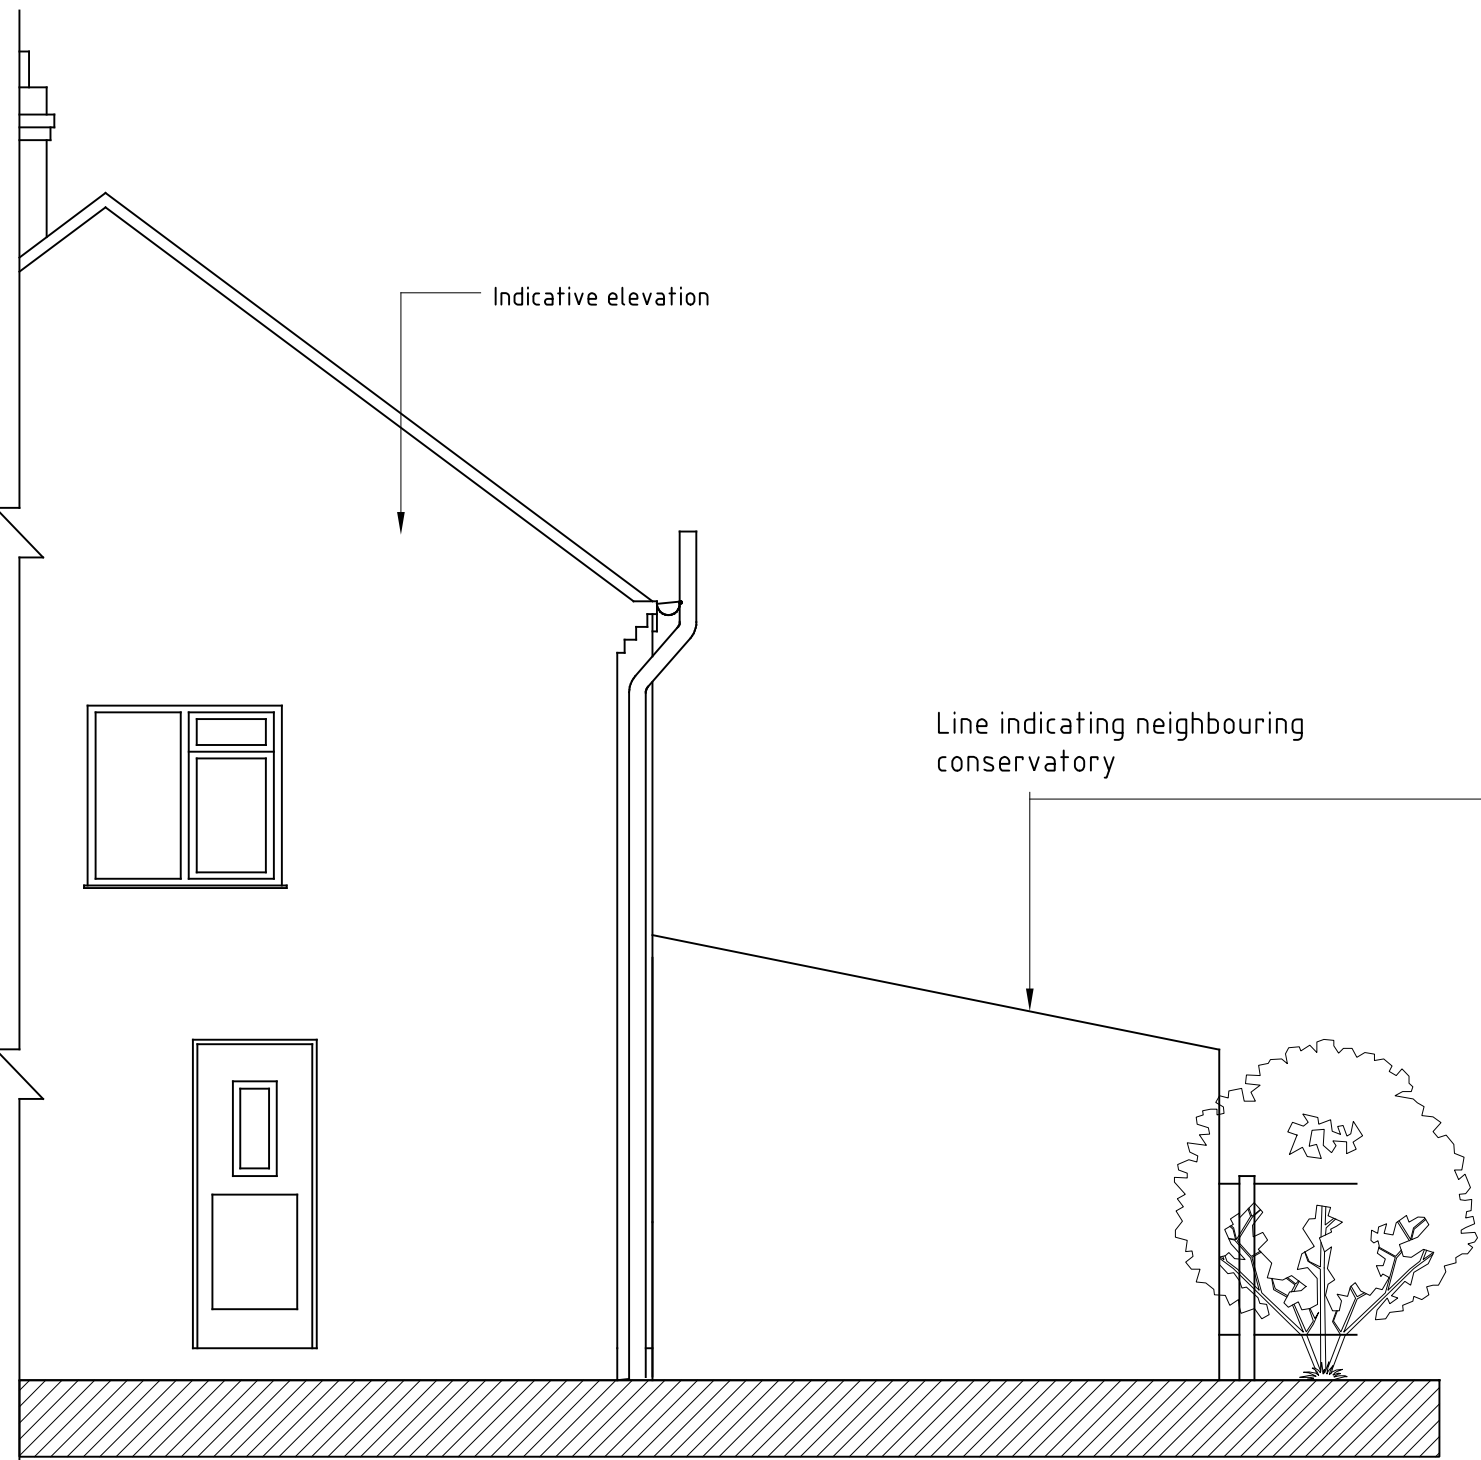


ELEVATION 01 (From neighbouring house)

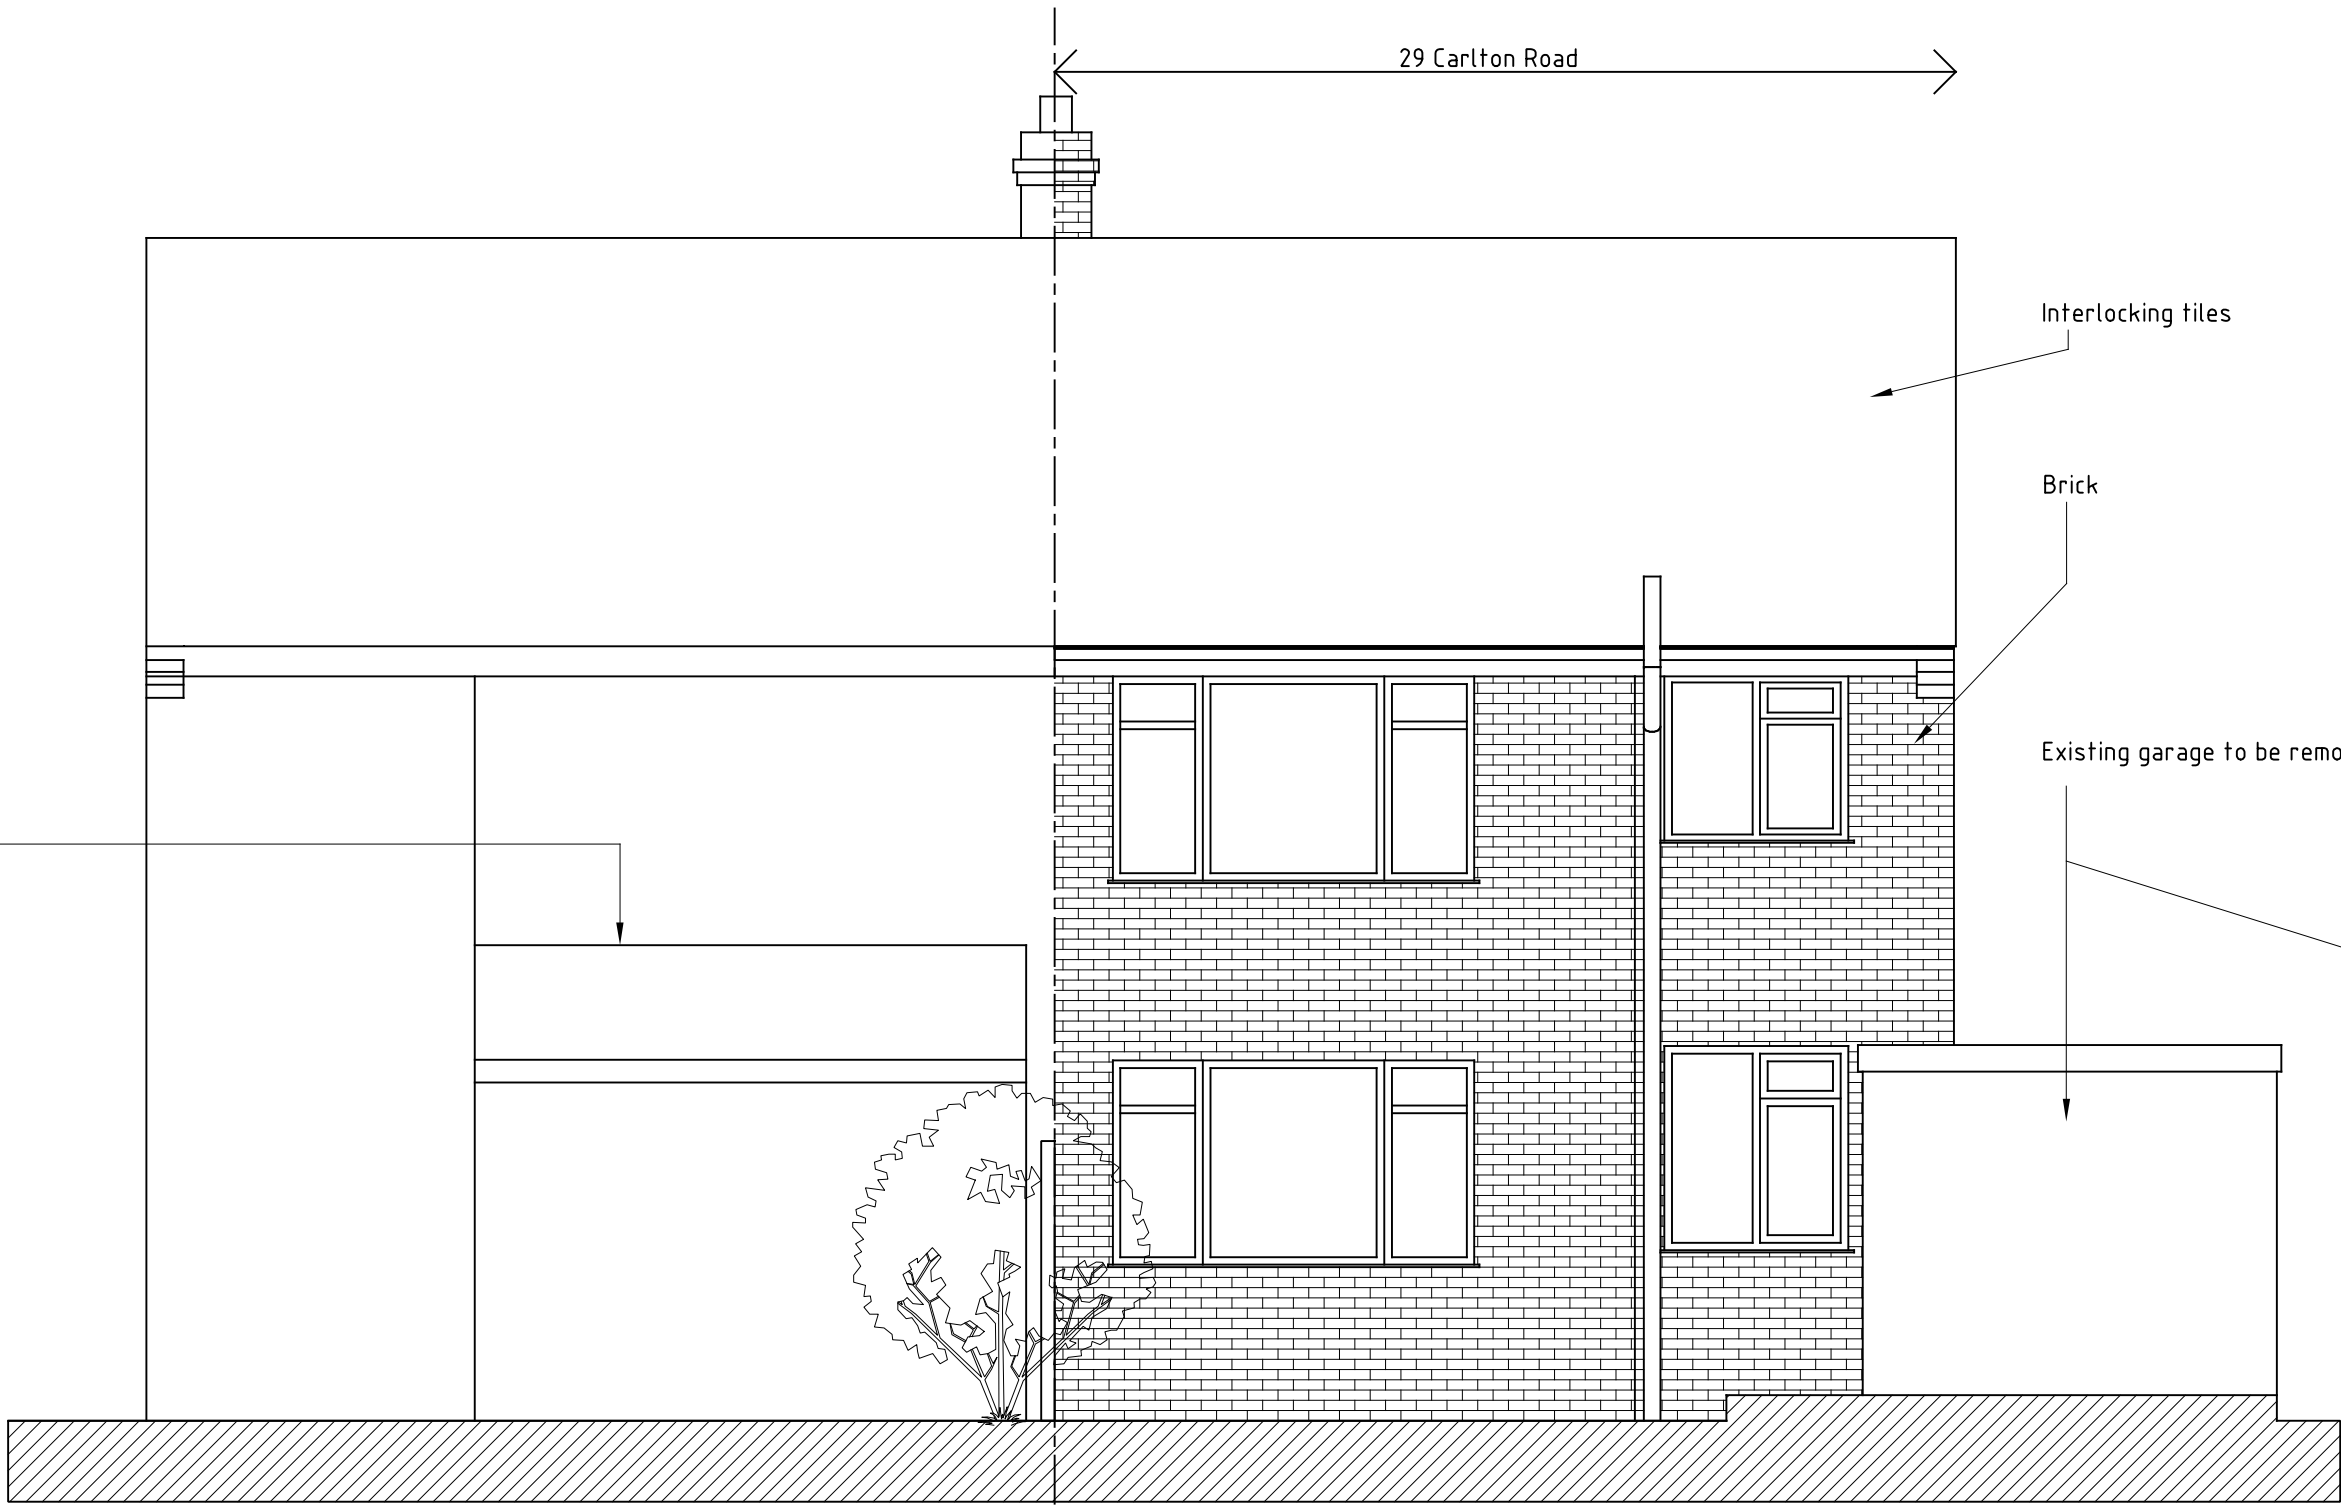


ELEVATION 02 (from rear garden)



ELEVATION 03 (from side)

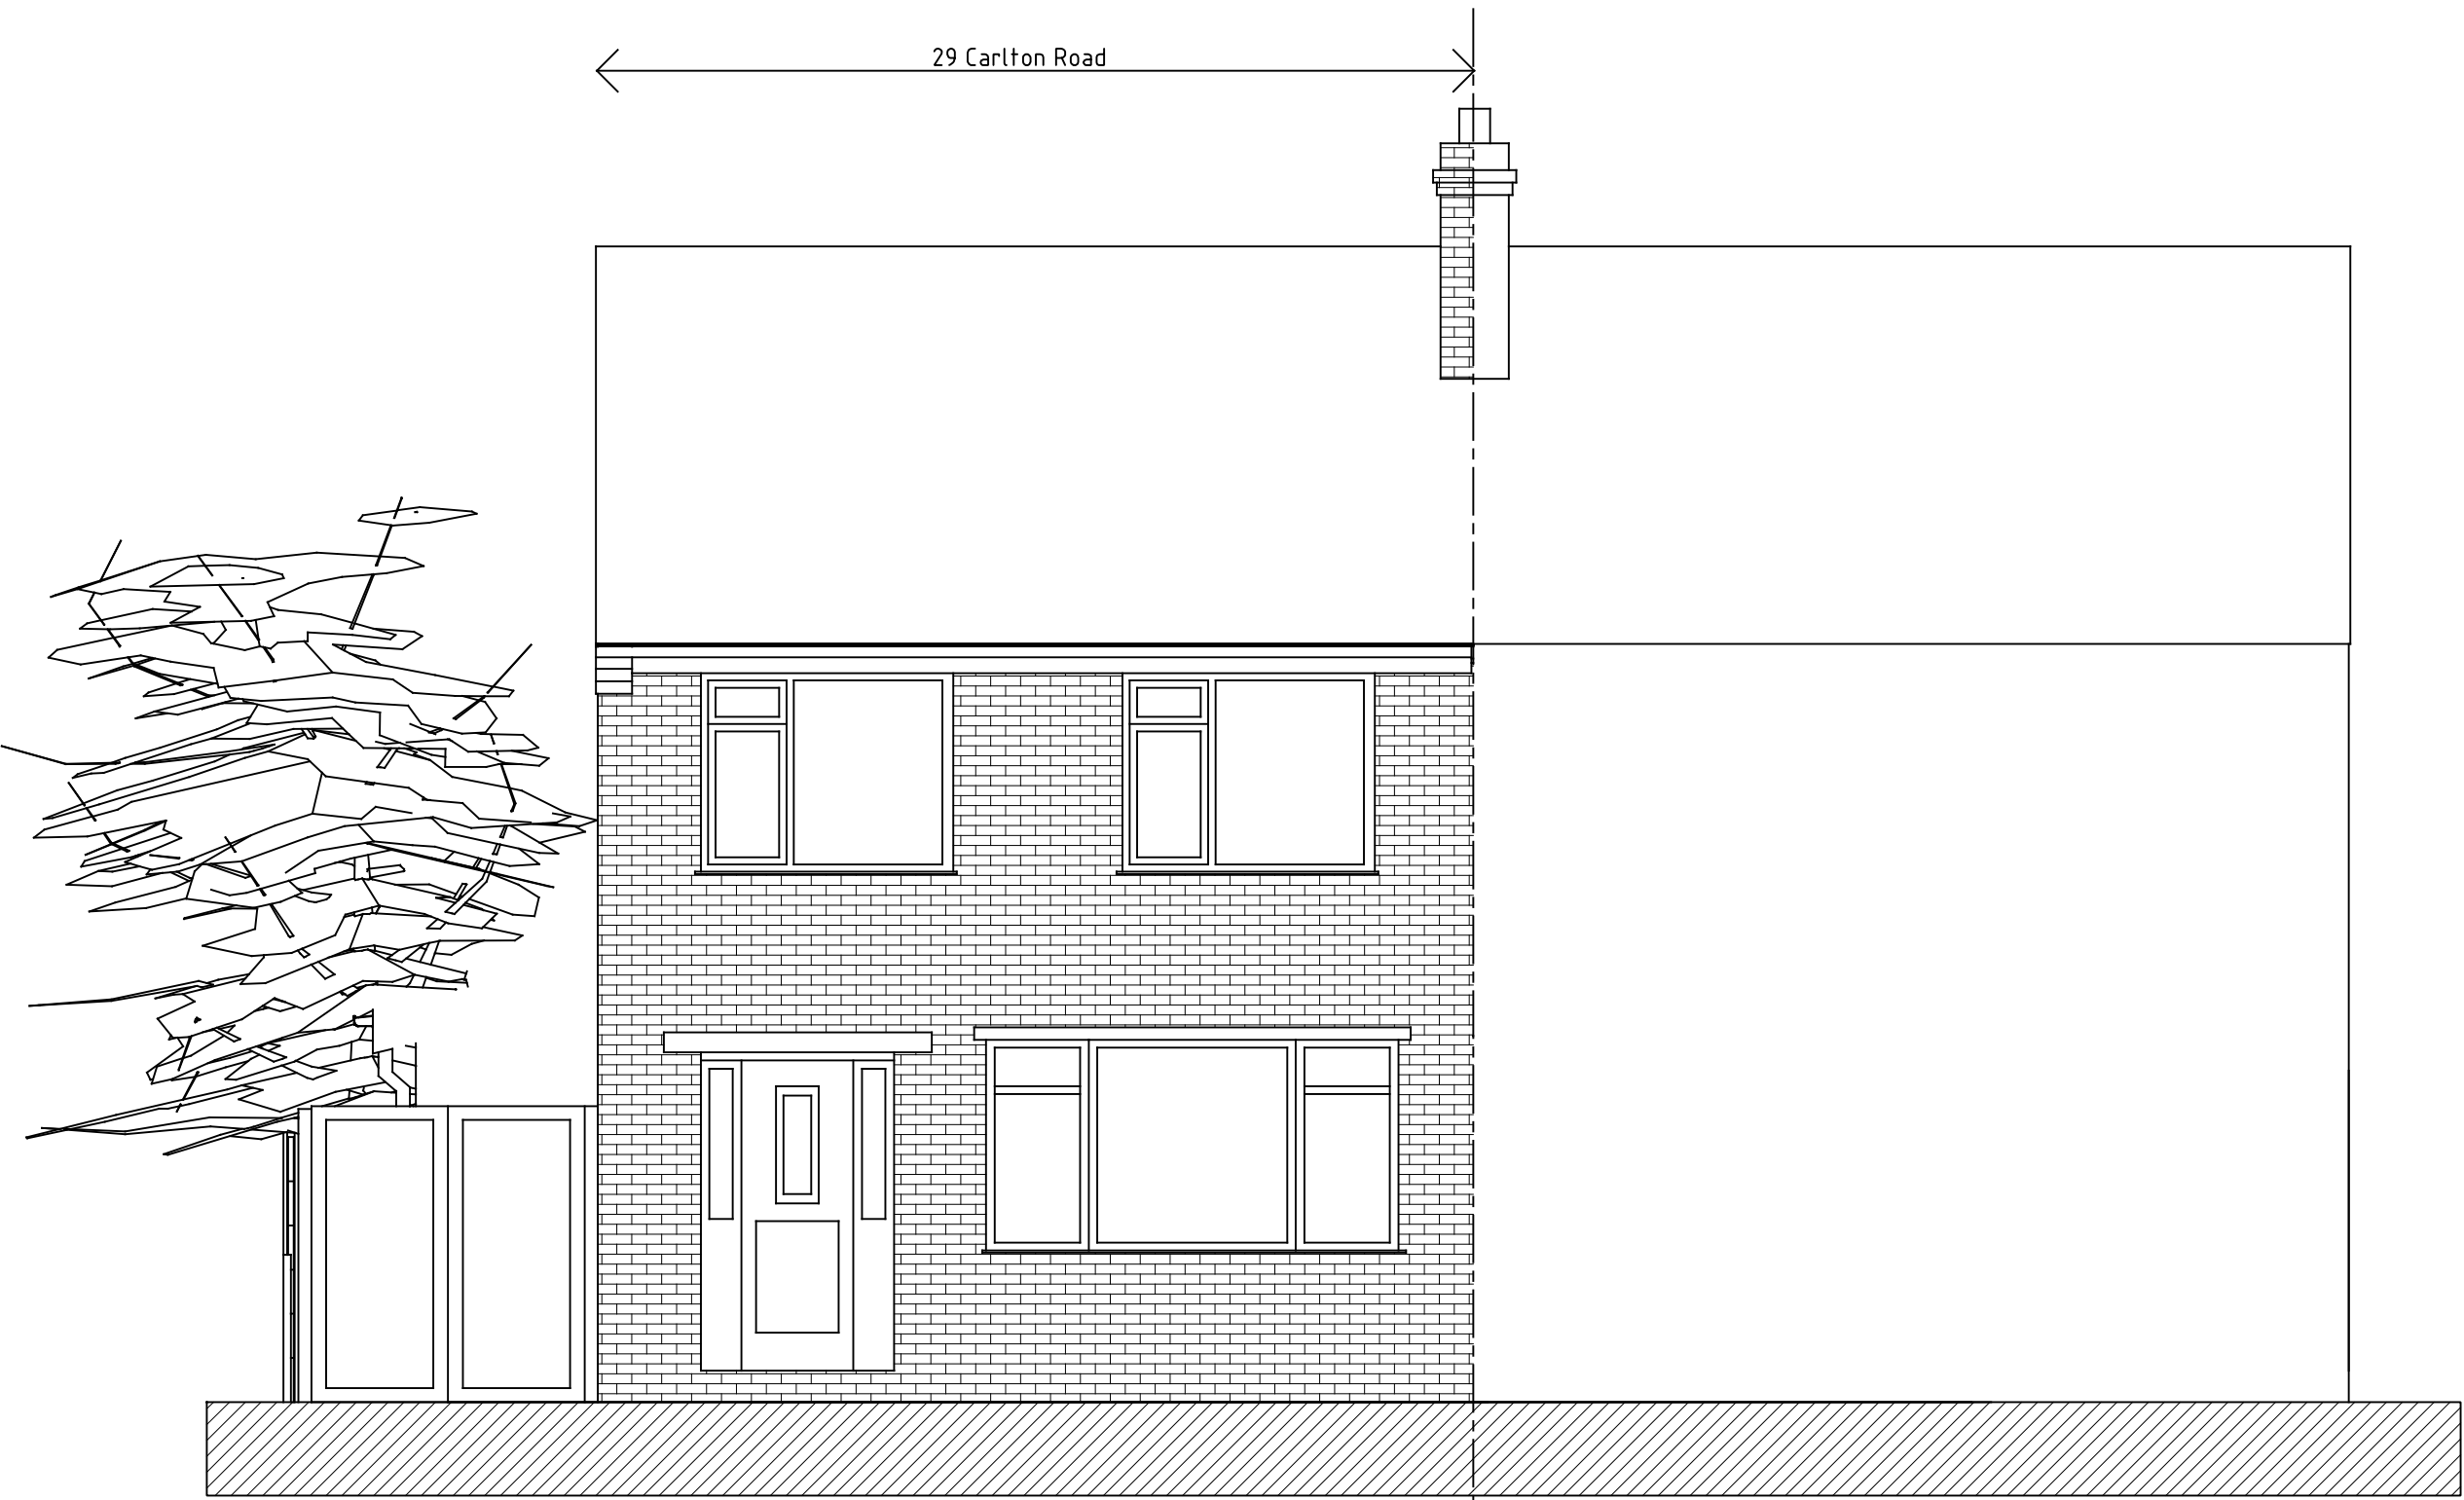

ELEVATION 04 (To Carlton Road)

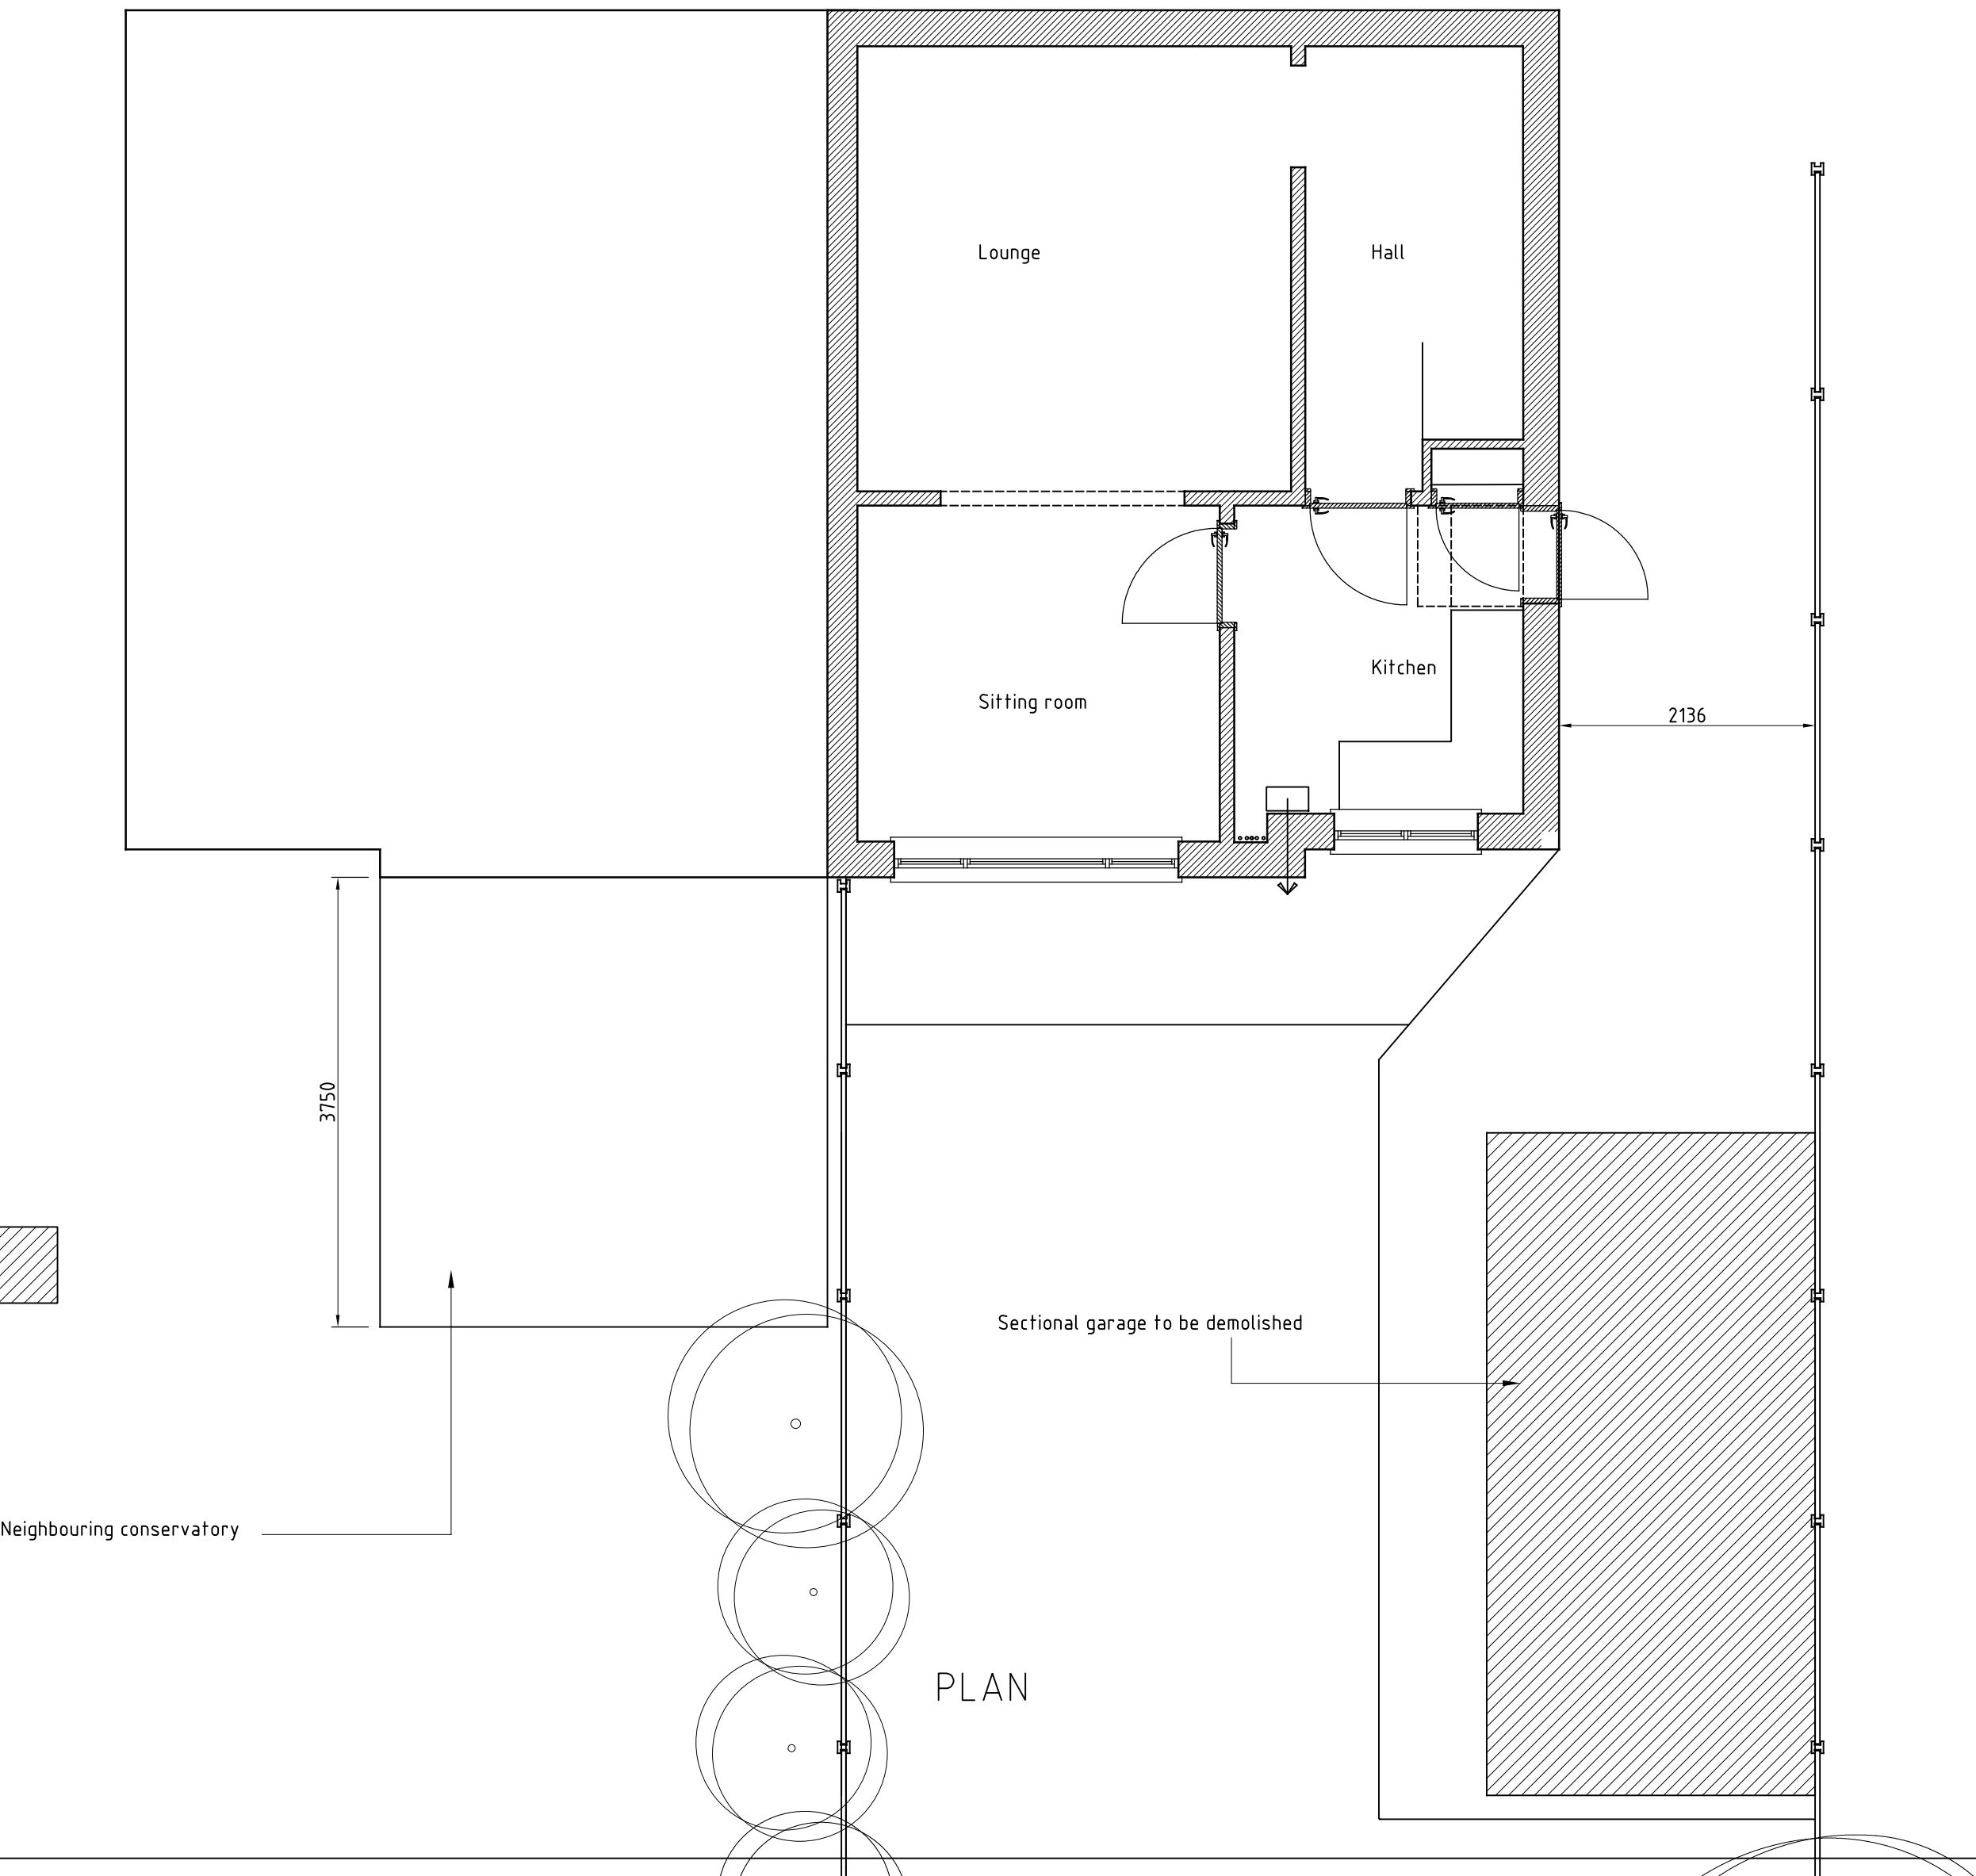

PLAN

Rev	Date	Details Of Issue	Initials
Status			
PLANNING			
 steve elson: architecture			
Tel: 0161 425 4818 Email: stj.elson@steveelson-architecture.com Web: www.steveelson-architecture.com			
This document and all information herein is confidential and the intellectual property of Steve Elson Architecture. It is disclosed in confidence on terms that it will not be disclosed to any third party, used, sold, loaned, licensed, or reproduced in whole or in any part in any manner or form for manufacturing, tendering or for any other purpose without written permission. © Steve Elson Architecture.			
Client Mr C Fox			
Project Proposed extension. 29 Carlton Rd			
Title Existing Plans & Elevations			
Drawn STE	Date: 09/02/21	Scale (at A1) 1/50	
Dwg no. 1079 - 02	Revision No. -		