On no account may this drawing be scaled.
Any discrepancy to be reported to WASP LTD.
The contractor must check all dimensions on site.
This drawing or any portion of it may not be reproduced in any way without the consent of WASP LTD.

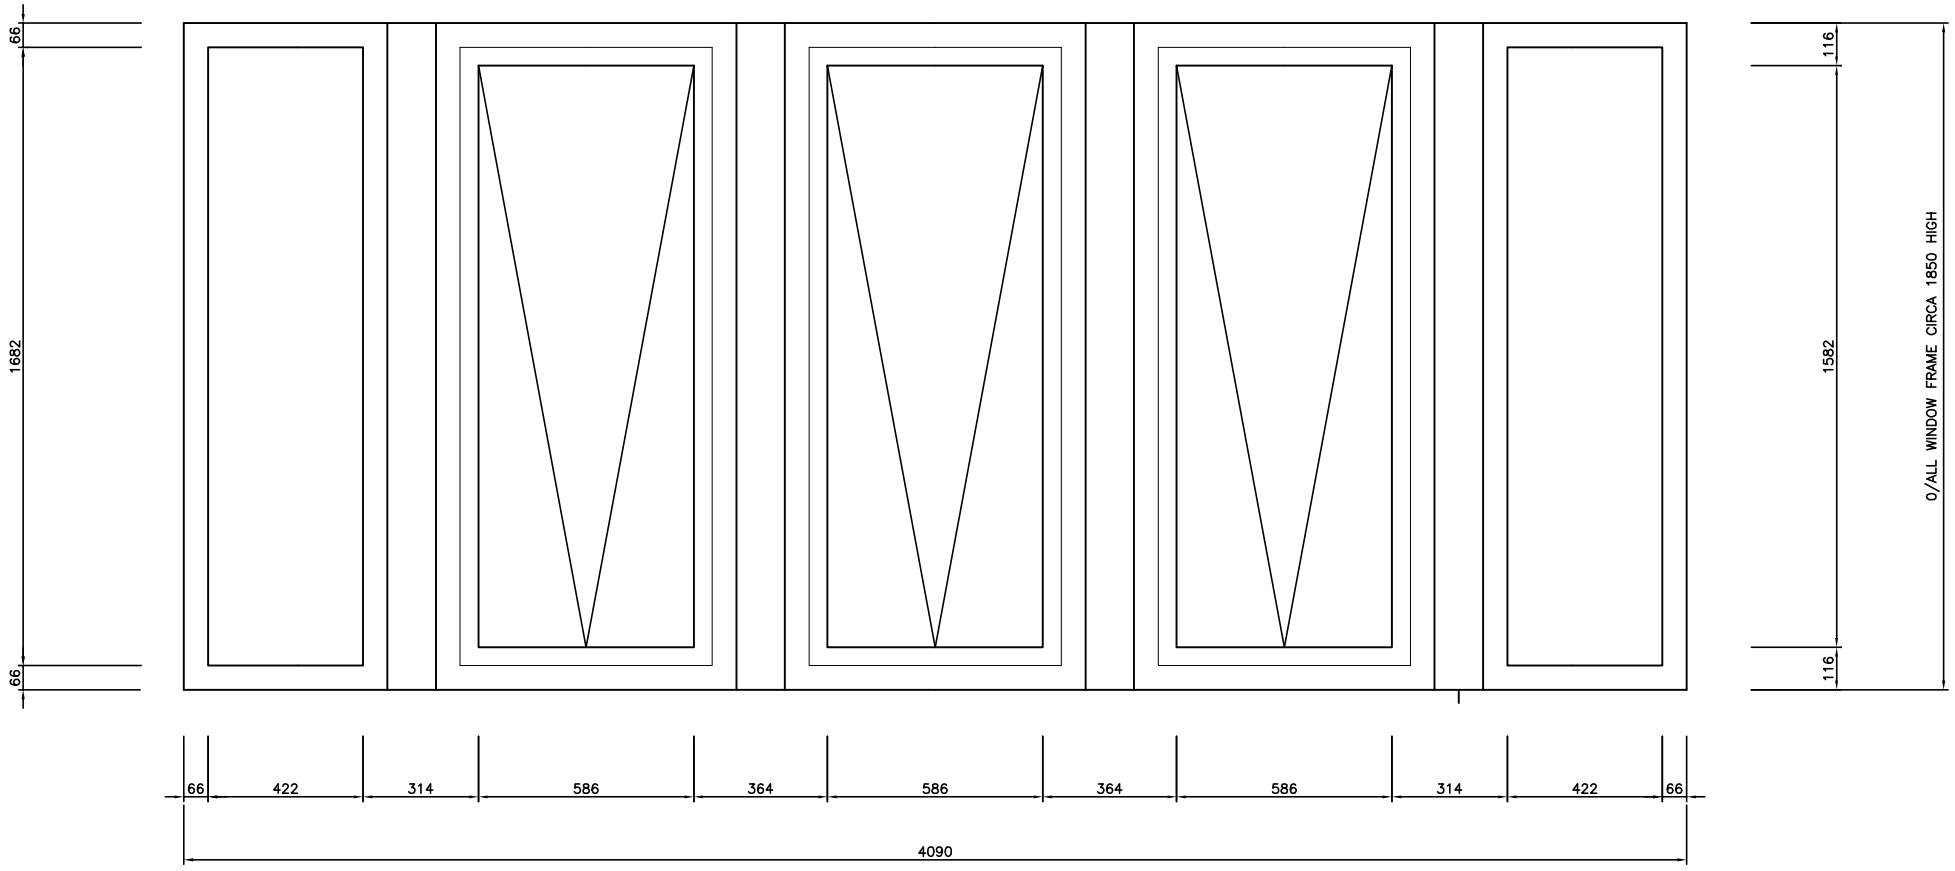

DEVELOPED ELEVATION ON EXISTING UPVC WINDOW TYPE 1

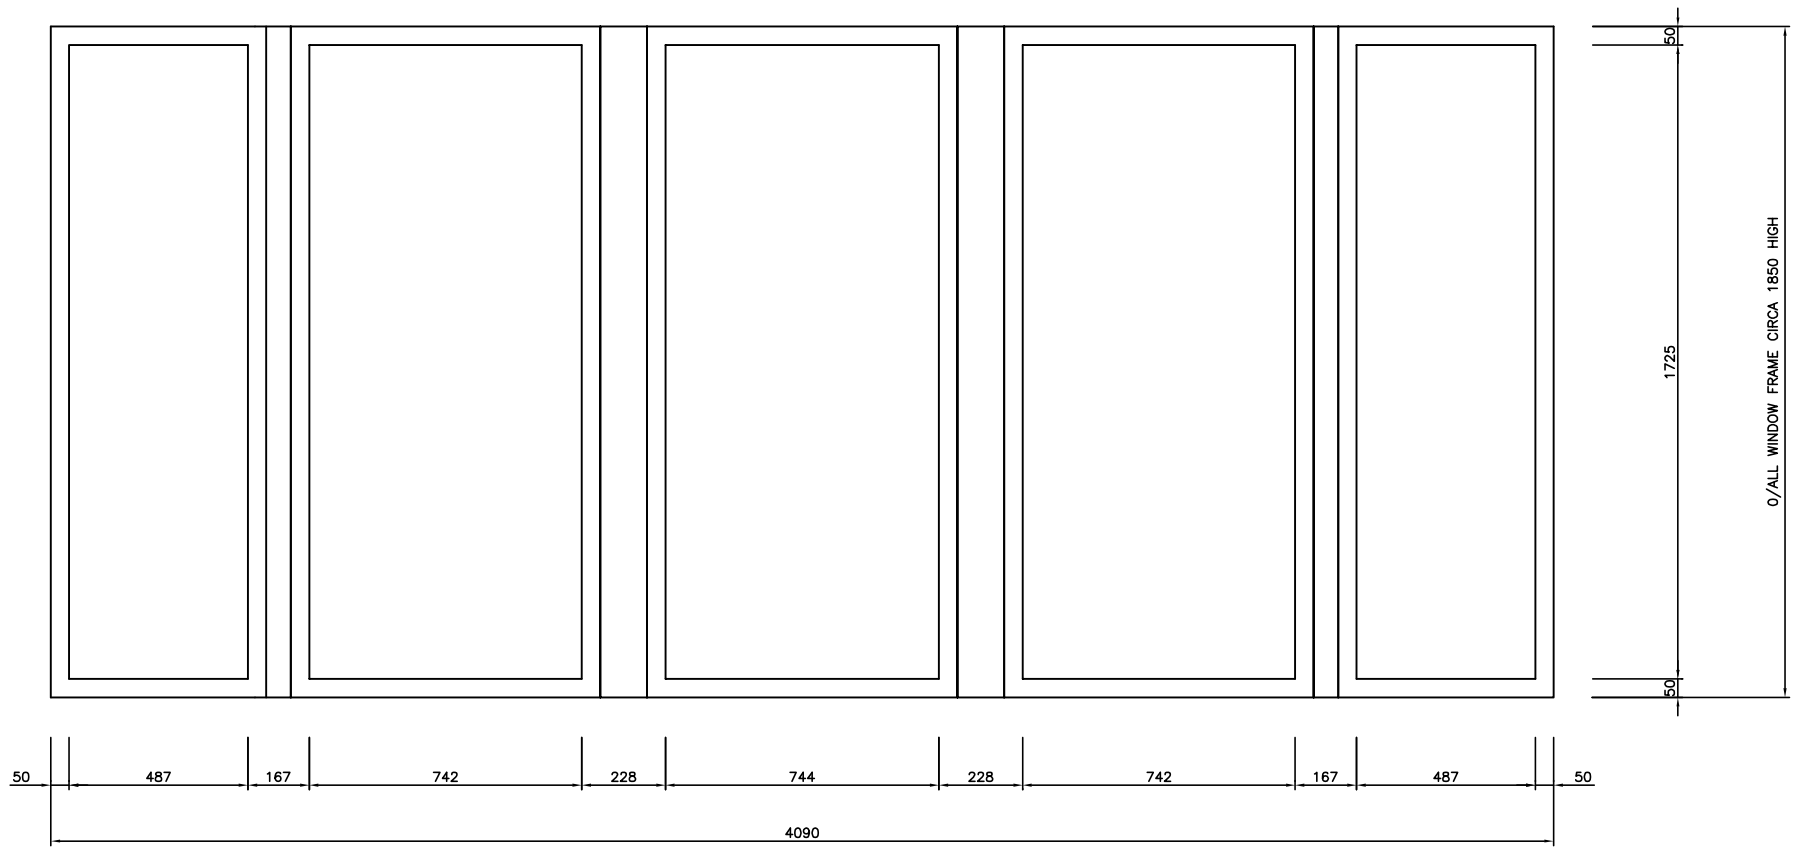

DEVELOPED ELEVATION ON NEW ALUMINIUM BAY WINDOW TYPE B

GREAT WESTERN HOUSE
THE SIDINGS
CHESTER STREET
SALTNEY
CHESTER CH4 8RD

TEL: 01244 683622
FAX: 01244 683580
Email: wasp@wasp.ltd.uk

W·A·S·P· LIMITED

ARCHITECTURAL CURTAIN WALLING ▪ COMMERCIAL WINDOWS & DOORS

REV	COMMENT	DATE

CONTRACT:
42 FOUNTAIN STREET

CLIENT:
INCO

DESCRIPTION OF DRAWING:
WINDOW TYPE B, SIGHTLINES AND GLASS TO FRAME RATIO

DRAWN BY: AGE.	DATE: 25.03.21
CHECKED BY: MD.	SCALE 1:10@A1.
CONTRACT No: 14132	DRAWING No: 14132-05