



PROPOSED BLOCK PLAN

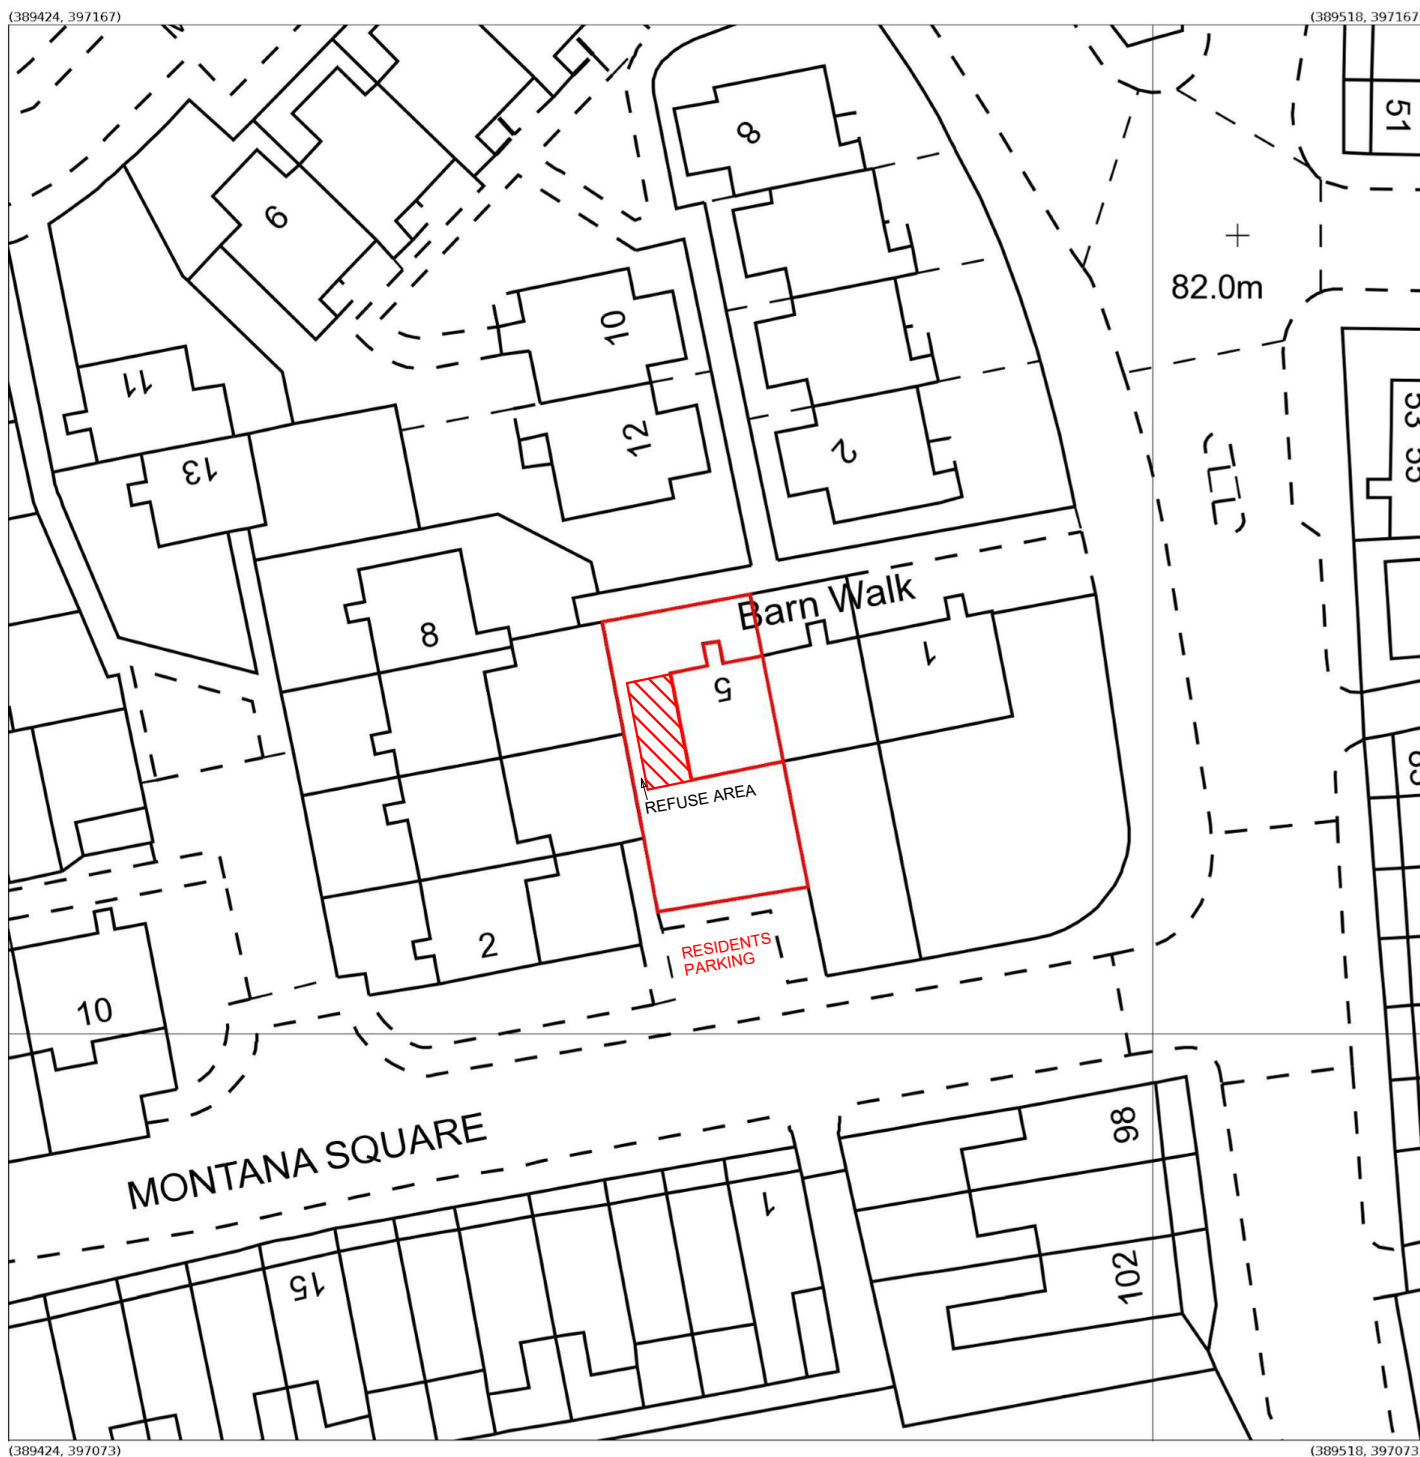

Produced 15 Jan 2021 from the Ordnance Survey MasterMap (Topography) Database and incorporating surveyed revision available at this date.

The representation of a road, track or path is no evidence of a right of way. The representation of features as lines is no evidence of a property boundary.

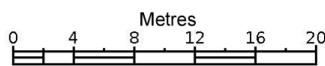

1:500



5, Barn Walk, Manchester
M11 1LP

Supplied by: **Stanfords 15 Jan 2021**
Licence: © Crown Copyright and
database rights 2021 OS100035409
Order Licence Reference: OI1445860
Centre coordinates: 389471 397120