


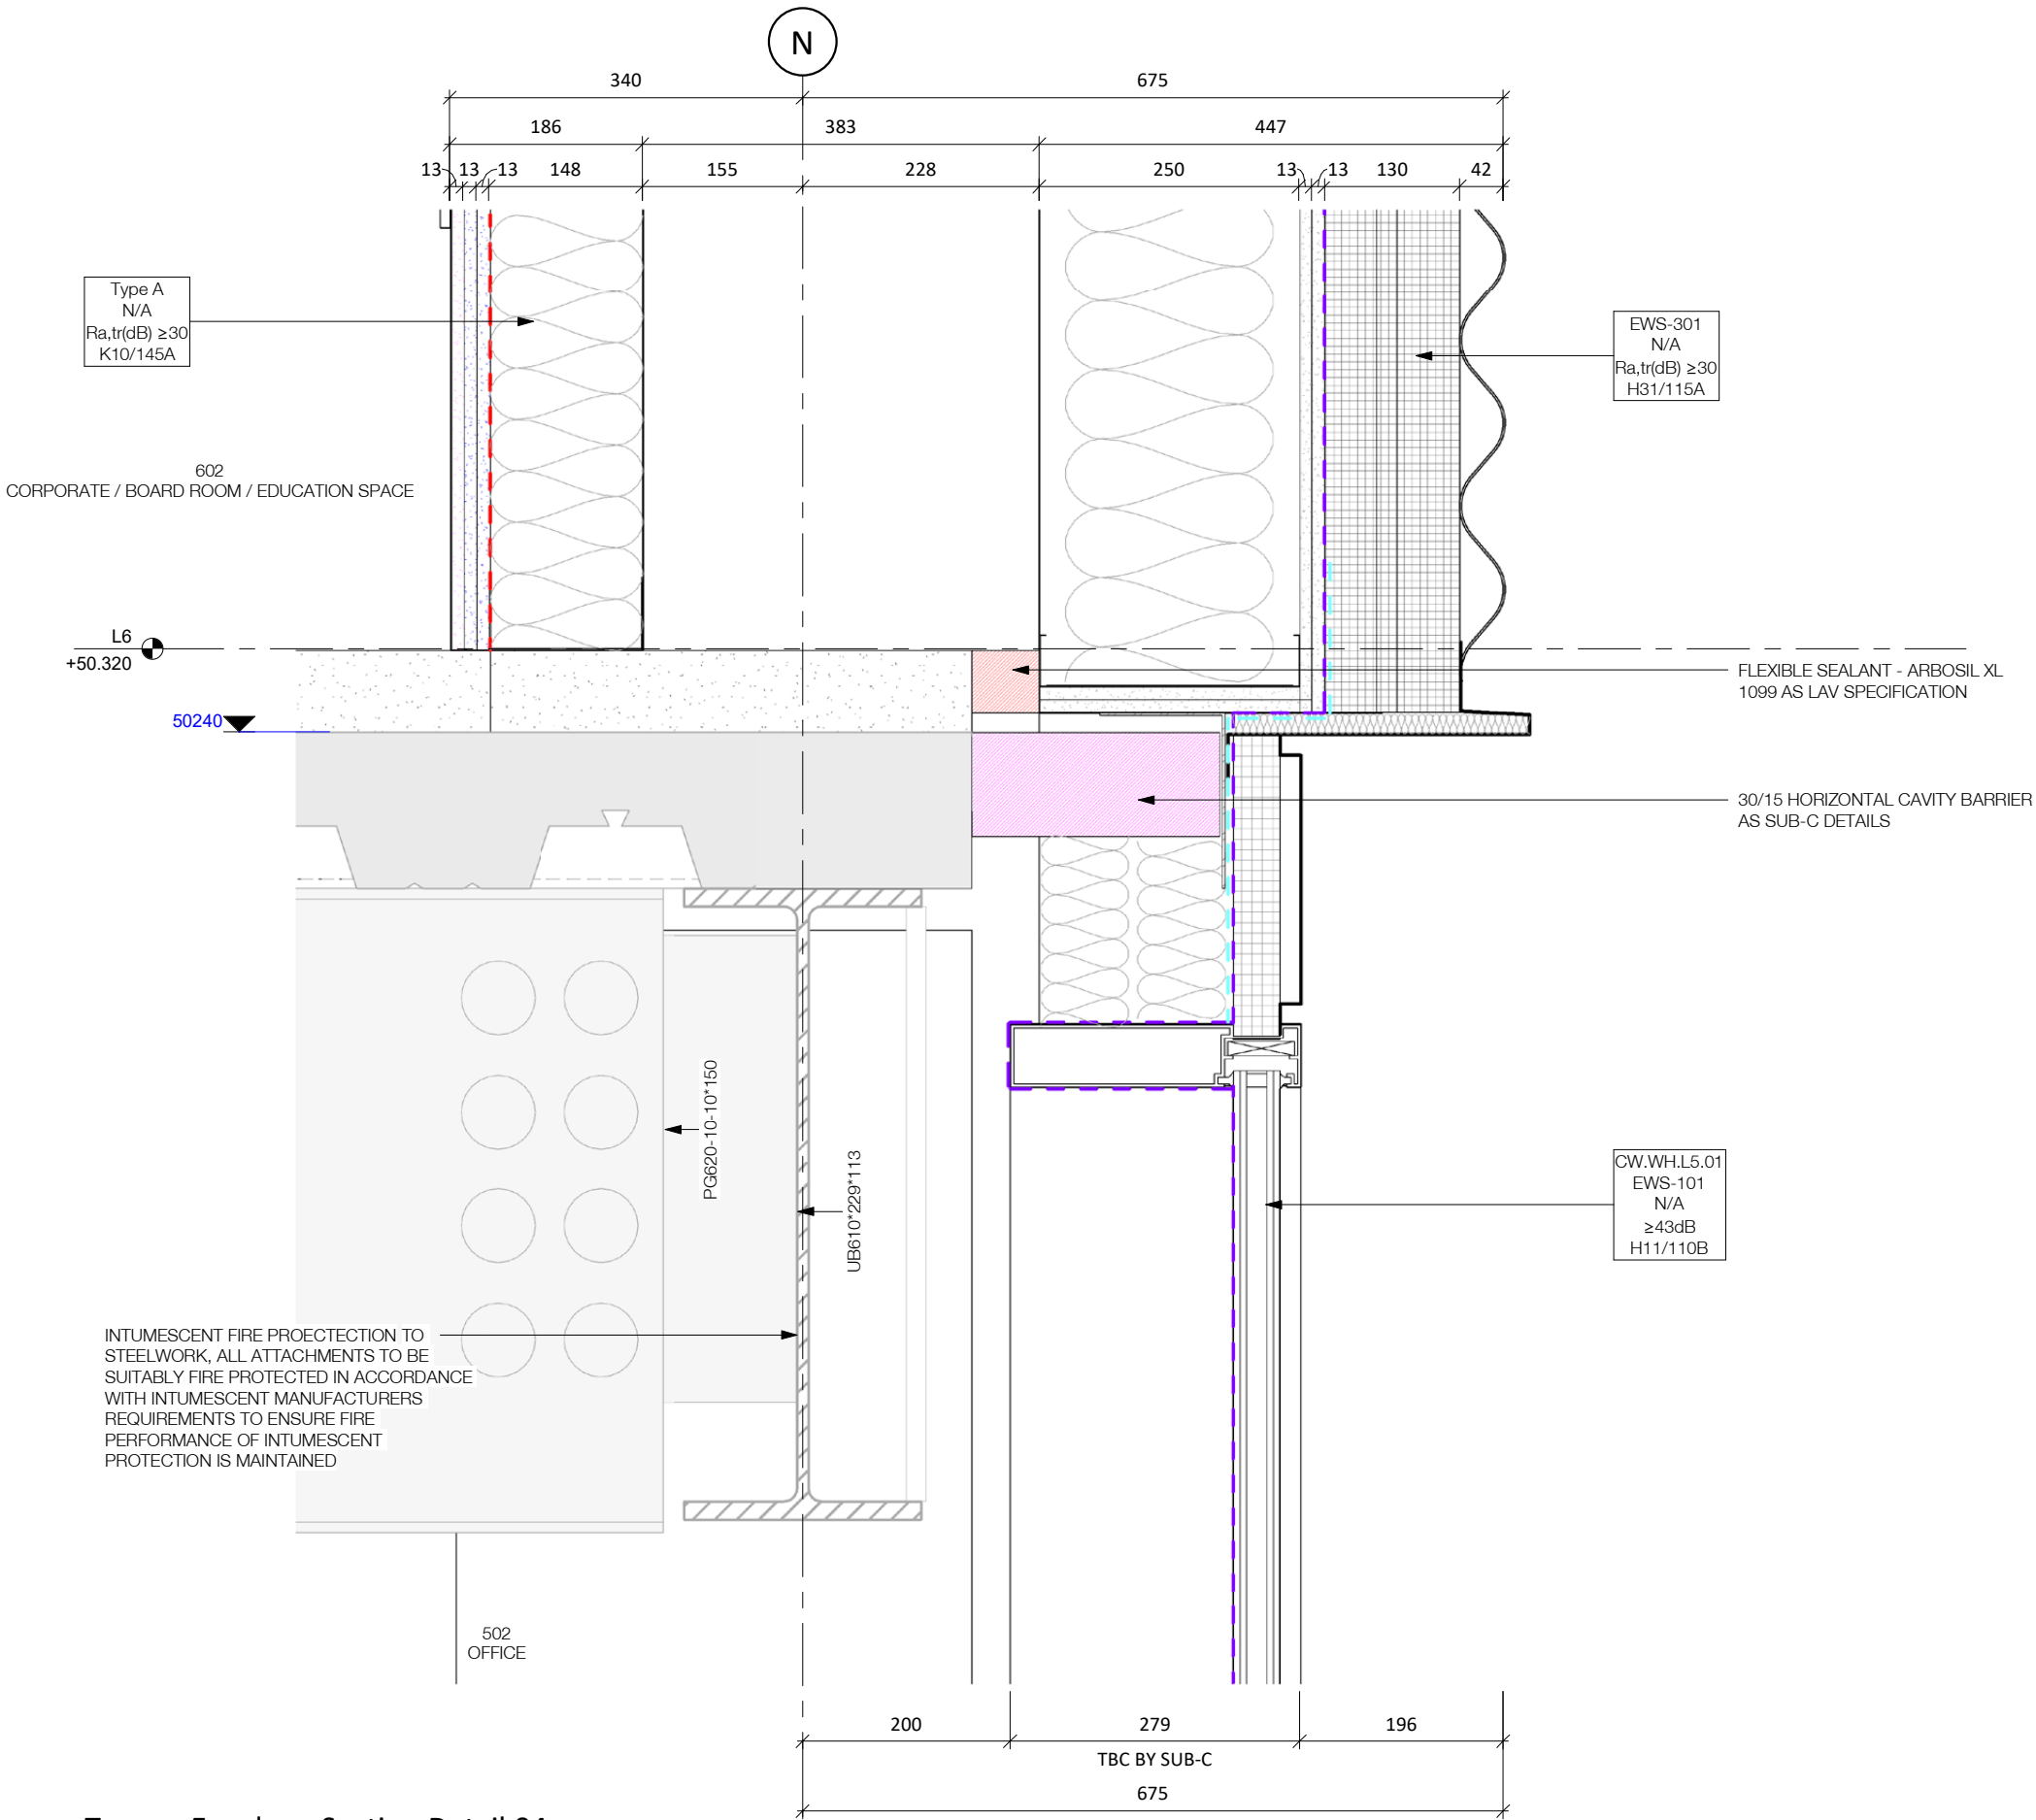

The use of this data by the recipient acts as an agreement of the following statements. Do not use this data if you do not agree with any of the following statements:-

All drawings are based upon site information supplied by third parties and as such their accuracy cannot be guaranteed. All features are approximate and subject to clarification by a detailed topographical survey, statutory service enquiries and confirmation of the legal boundaries.

The controlled version of this drawing should be viewed in DWF or PDF format not DWG or other formats. All prints of this drawing must be made in full colour.

Where this drawing has been based upon Ordnance Survey data, it has been reproduced under the terms of Ryder Licence No. 100000144. Reproduction of this drawing in whole or in part is prohibited without the prior permission of Ordnance Survey.

Do not scale the drawing. Use figured dimensions in all cases. Check all dimensions on site. Report any discrepancies in writing to Ryder before proceeding.

Key Legend

EWS-XXX	EWS-xxxx = System Reference
FRR-XXX	xxxx = Fire Performance Requirement
Ra,tr(dB) ≥XX	xxxx = Acoustic Performance Requirement
NBS-XX	NBS = Specification Reference

For internal lining types A and B refer to Ryder drawing MF-RYD-WH-XX-DR-A-89-0100-D2-P01-Tower Internal Lining Types;

Type A = NBS K10/145A

Type B = NBS K10/146A minus the outer Rockwool Duoslab insulation

DRS-XXX	Door Number Reference
---	Airseal Line (NBS P10/310A)
---	Vapour Control Layer (NBS P10/310A)
---	EPDM
---	Breather Membrane (NBS H92/785)
---	Insulated DPC
---	Waterprooing to Ground Bearing Slabs and Interfaces as OMA Information
---	Inverted Roofing System (NBS J31/130A)

P01	First Issue	SLJ	AGR	08/03/2021
Rev.	Description	Drawn	Checked	Date

Amendment

Suitability

For Contractor Design

Project

Manchester City Council

The Factory

Manchester

Drawing

Towers Envelope External Section Detail 04

Drawing No.	Originator	Zone	Level	Type	Role	Number
Project ID	- RYD - WH -	L6 -	DR -	A		41-0504
MF						
Ryder Project No.	Scale at A2	Status	Revision			
10264-00	1 : 5	D3	P01			

Towers Envelope Section Detail 04

1 : 5