




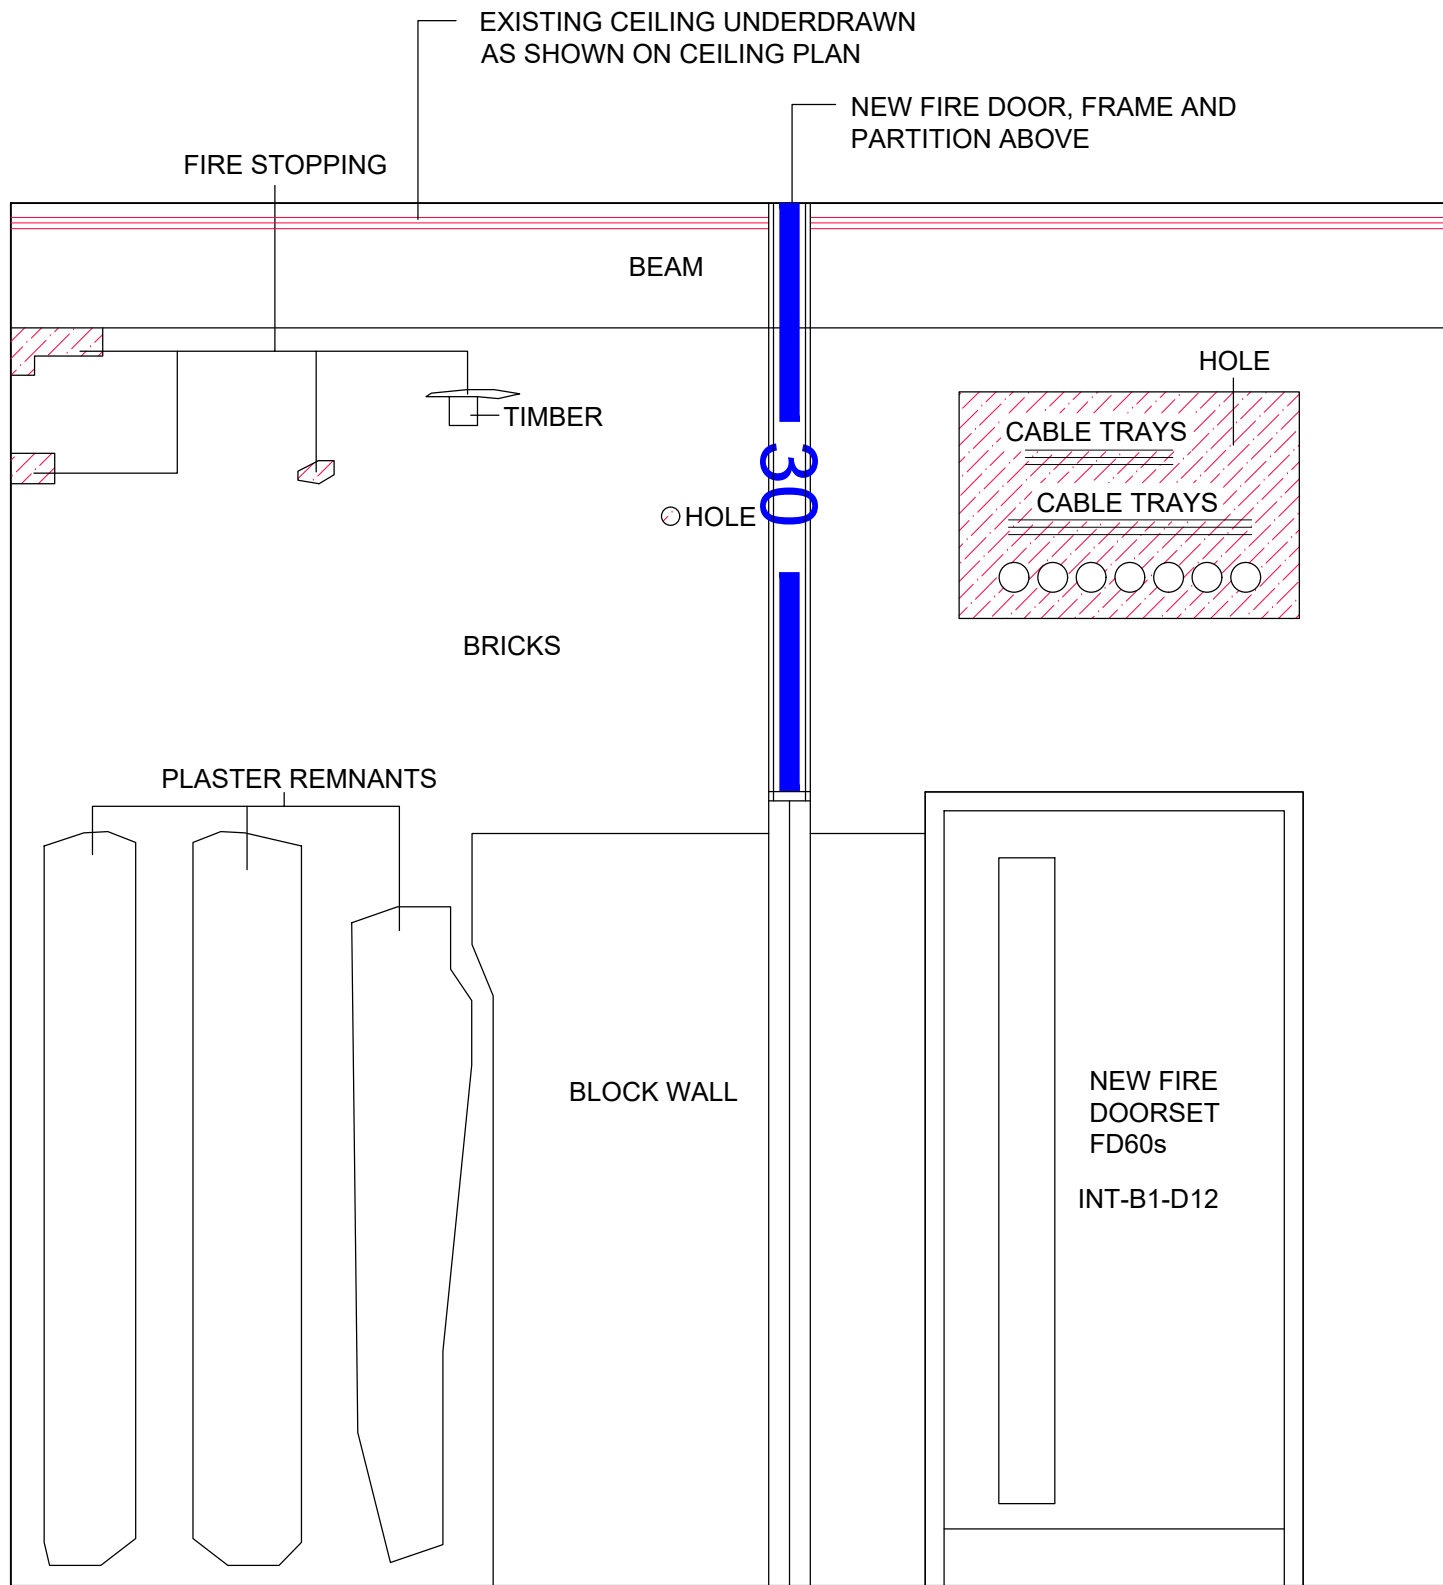


ELEVATION 1

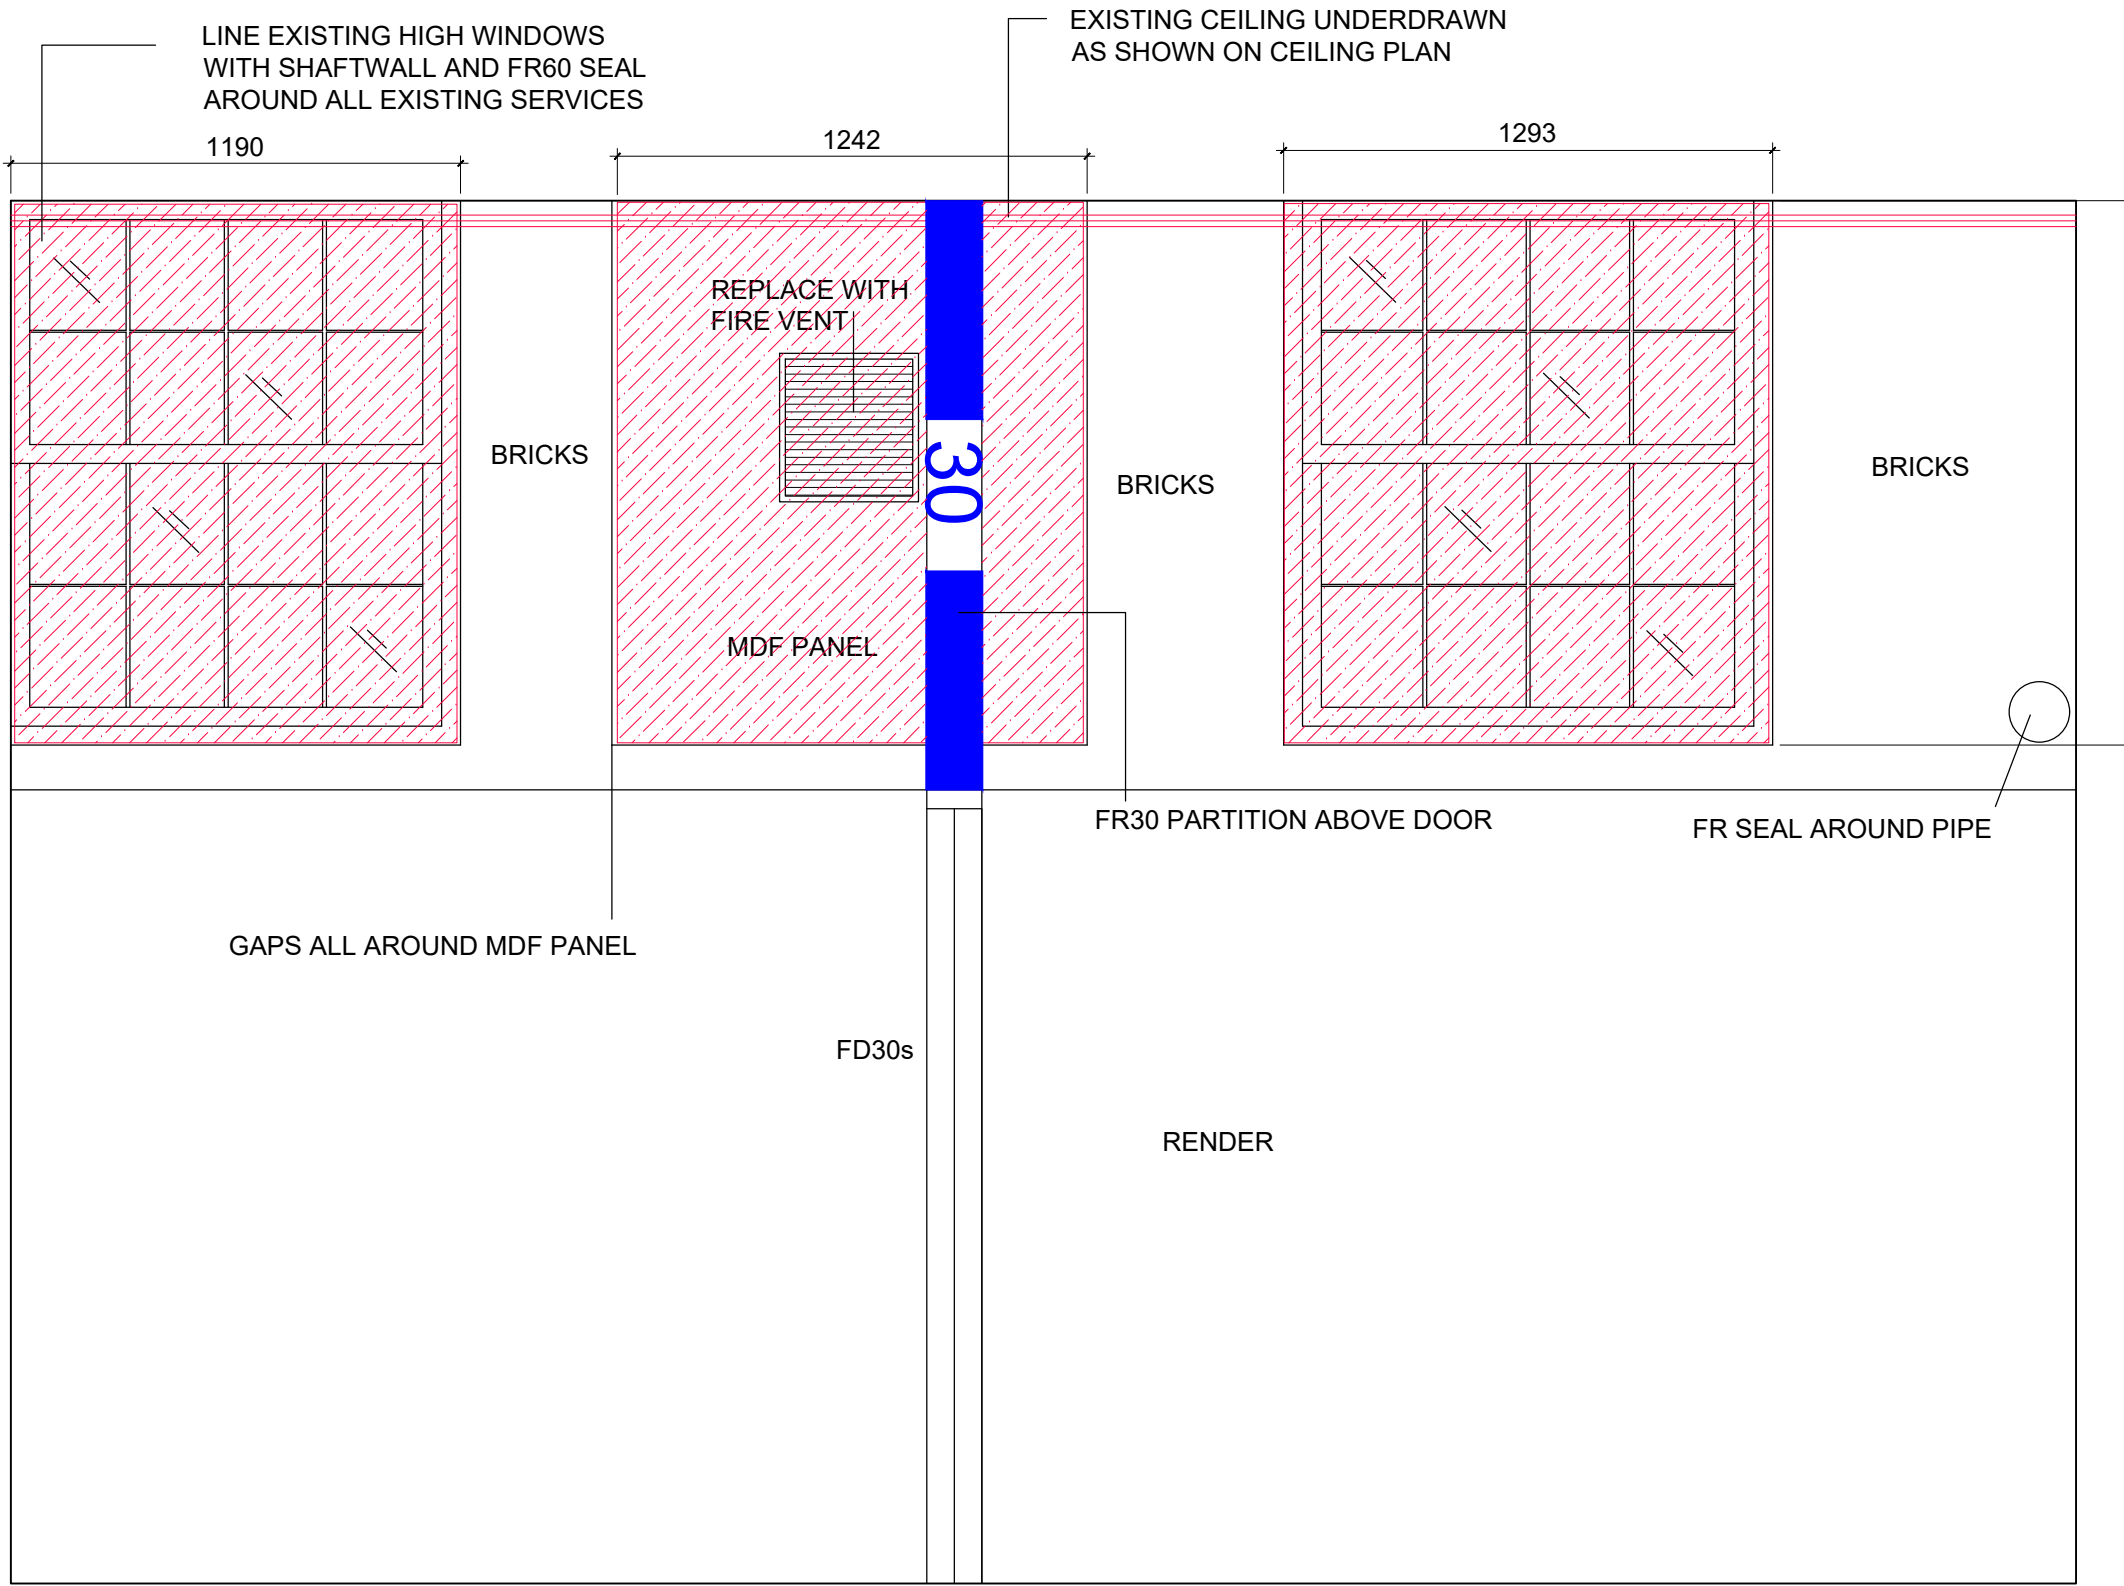


ELEVATION 2

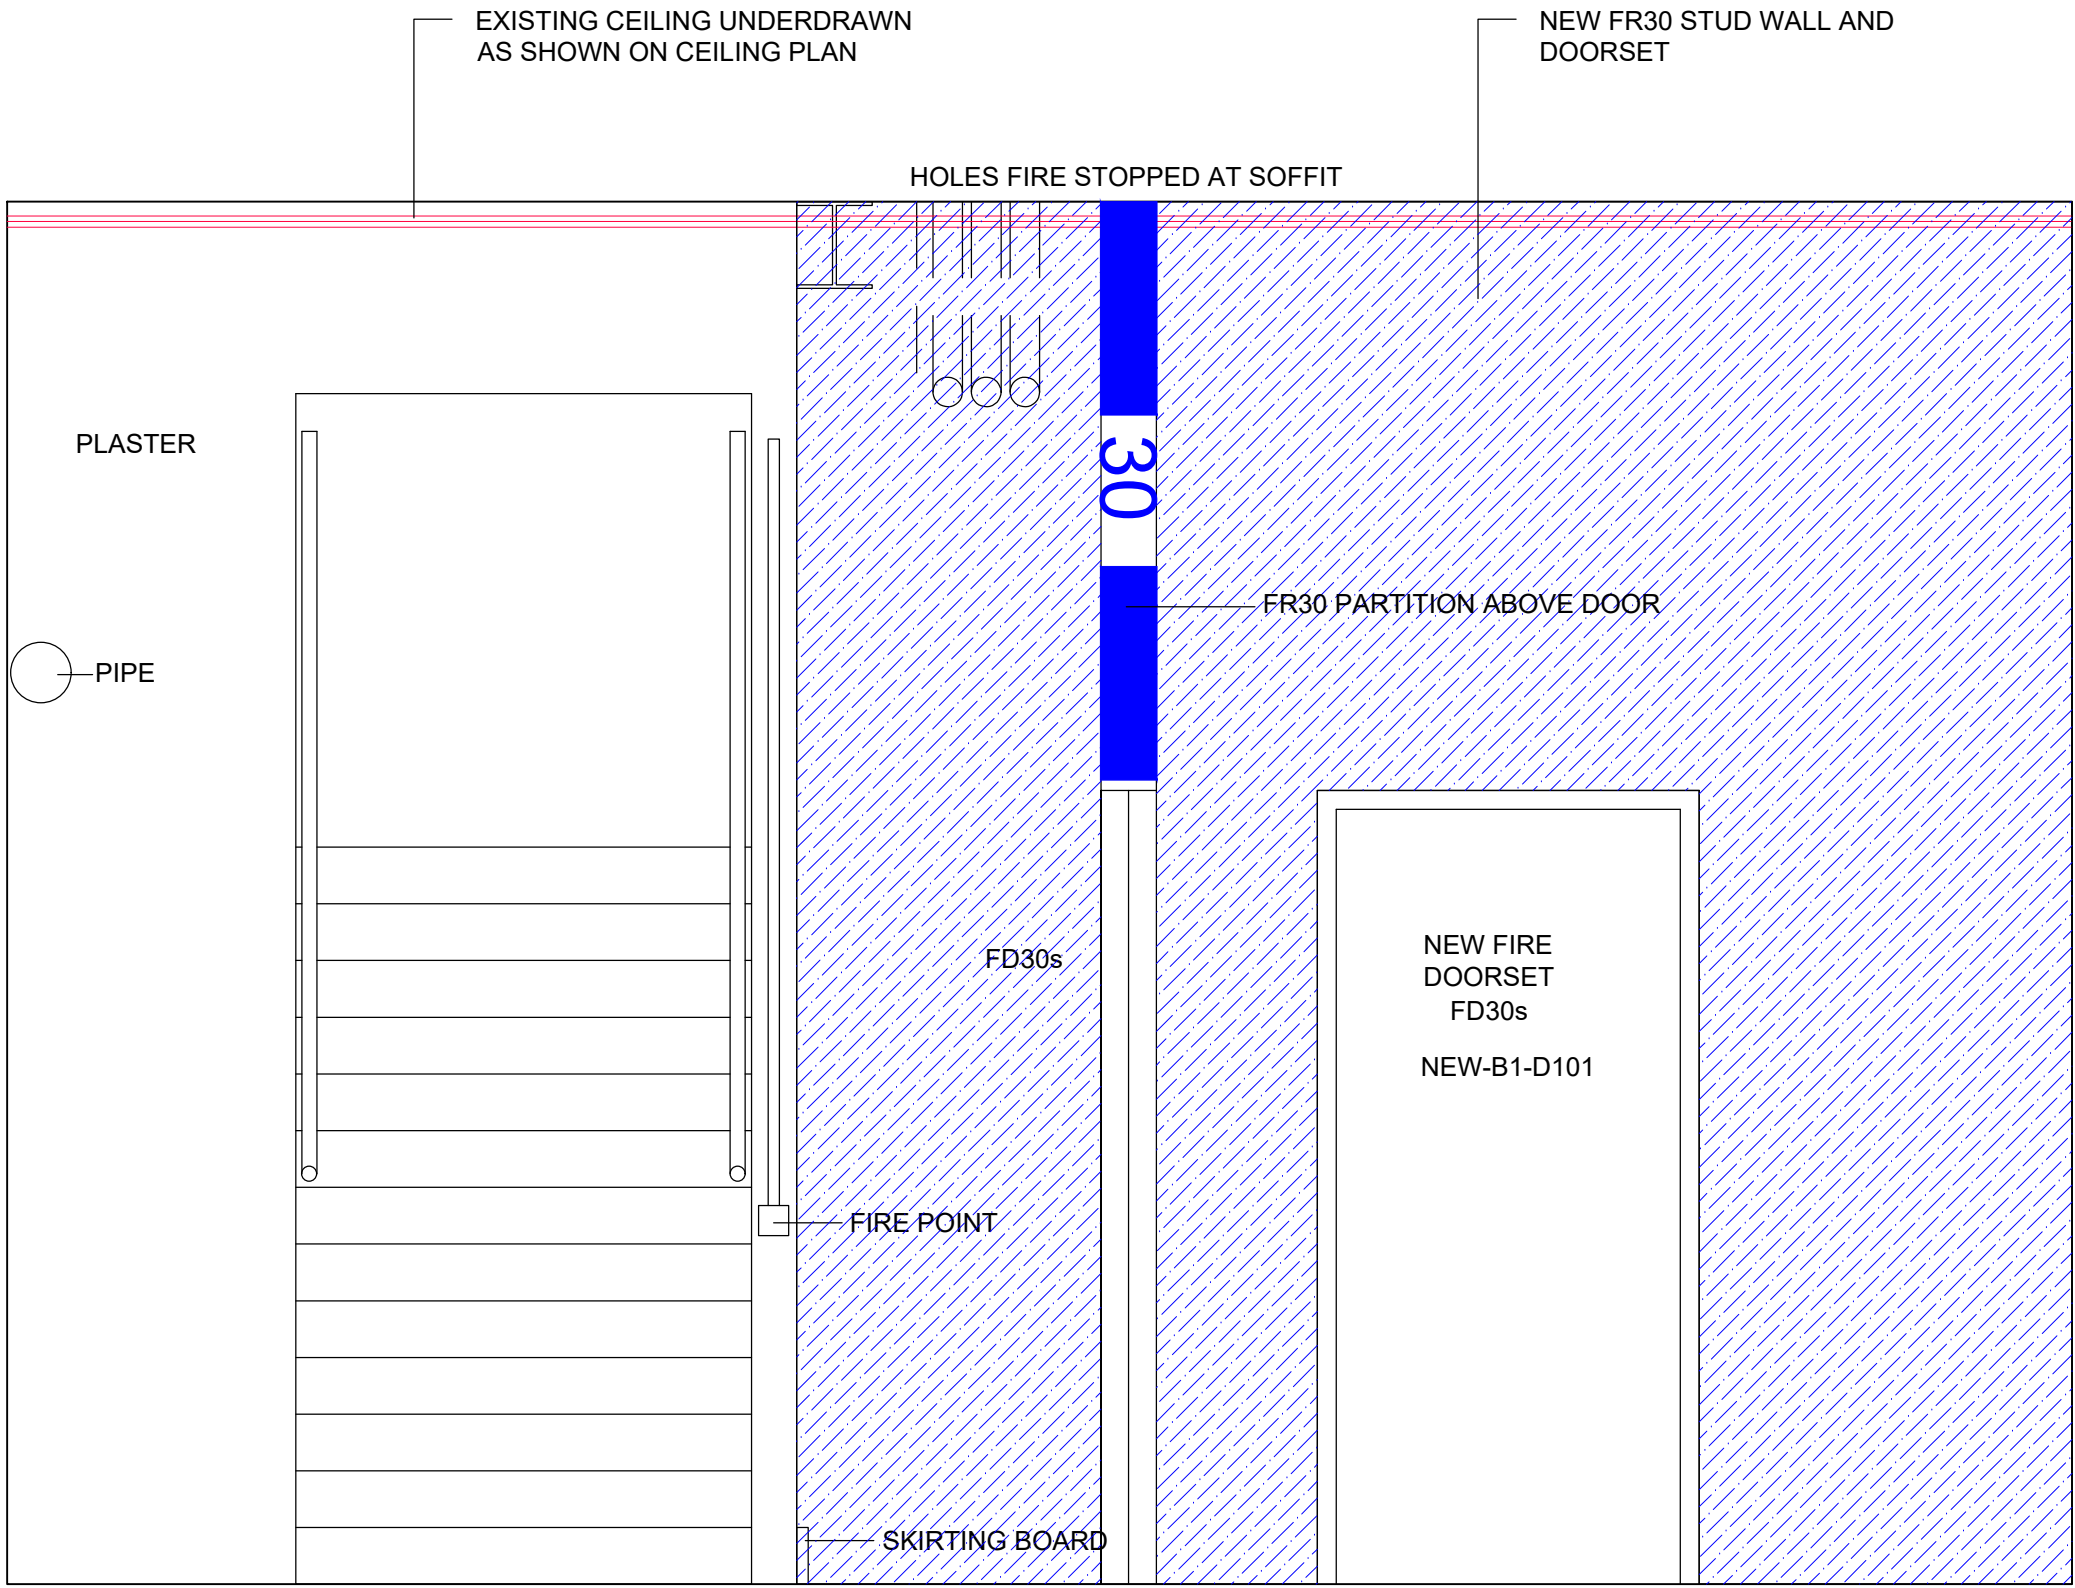


ELEVATION 4

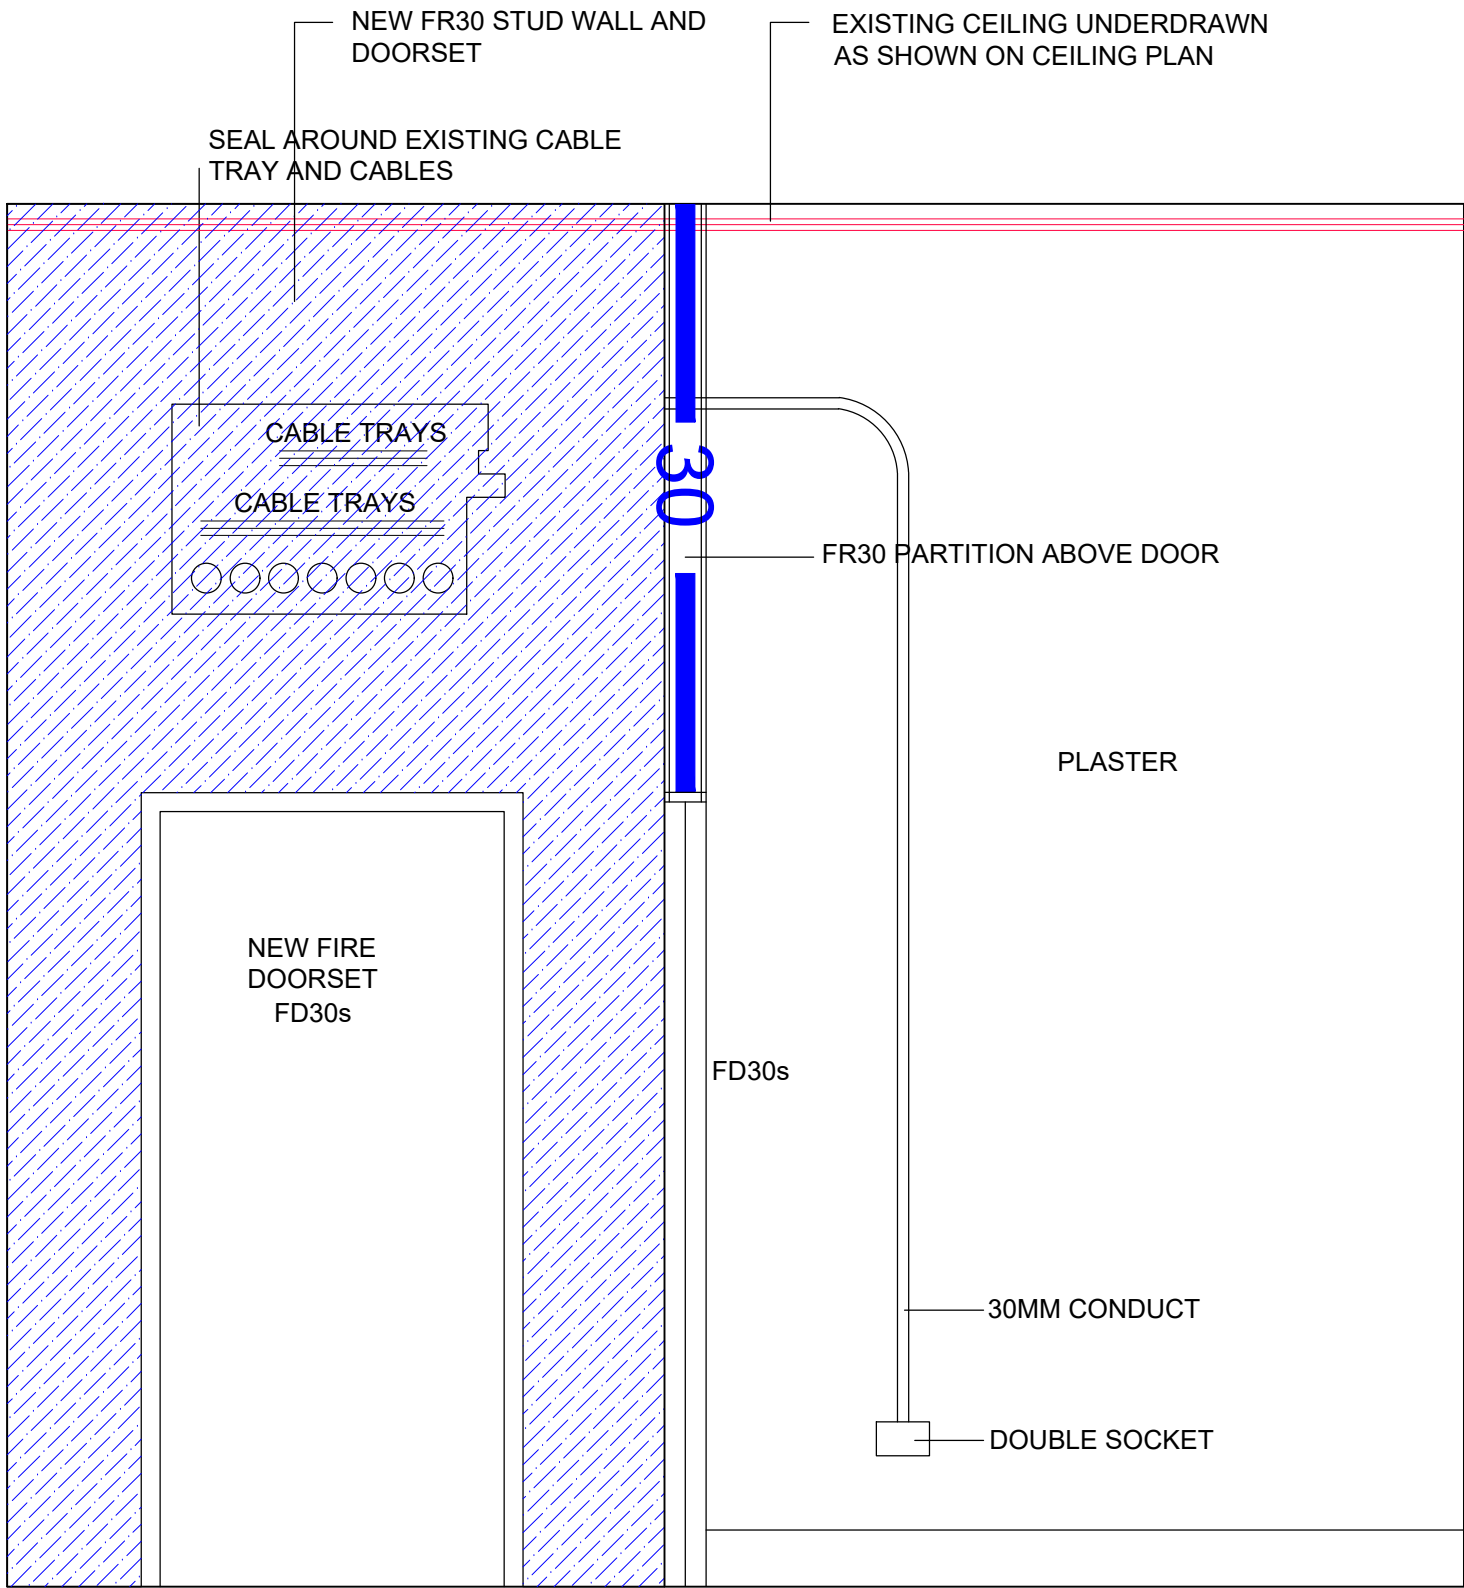

ELEVATION 3

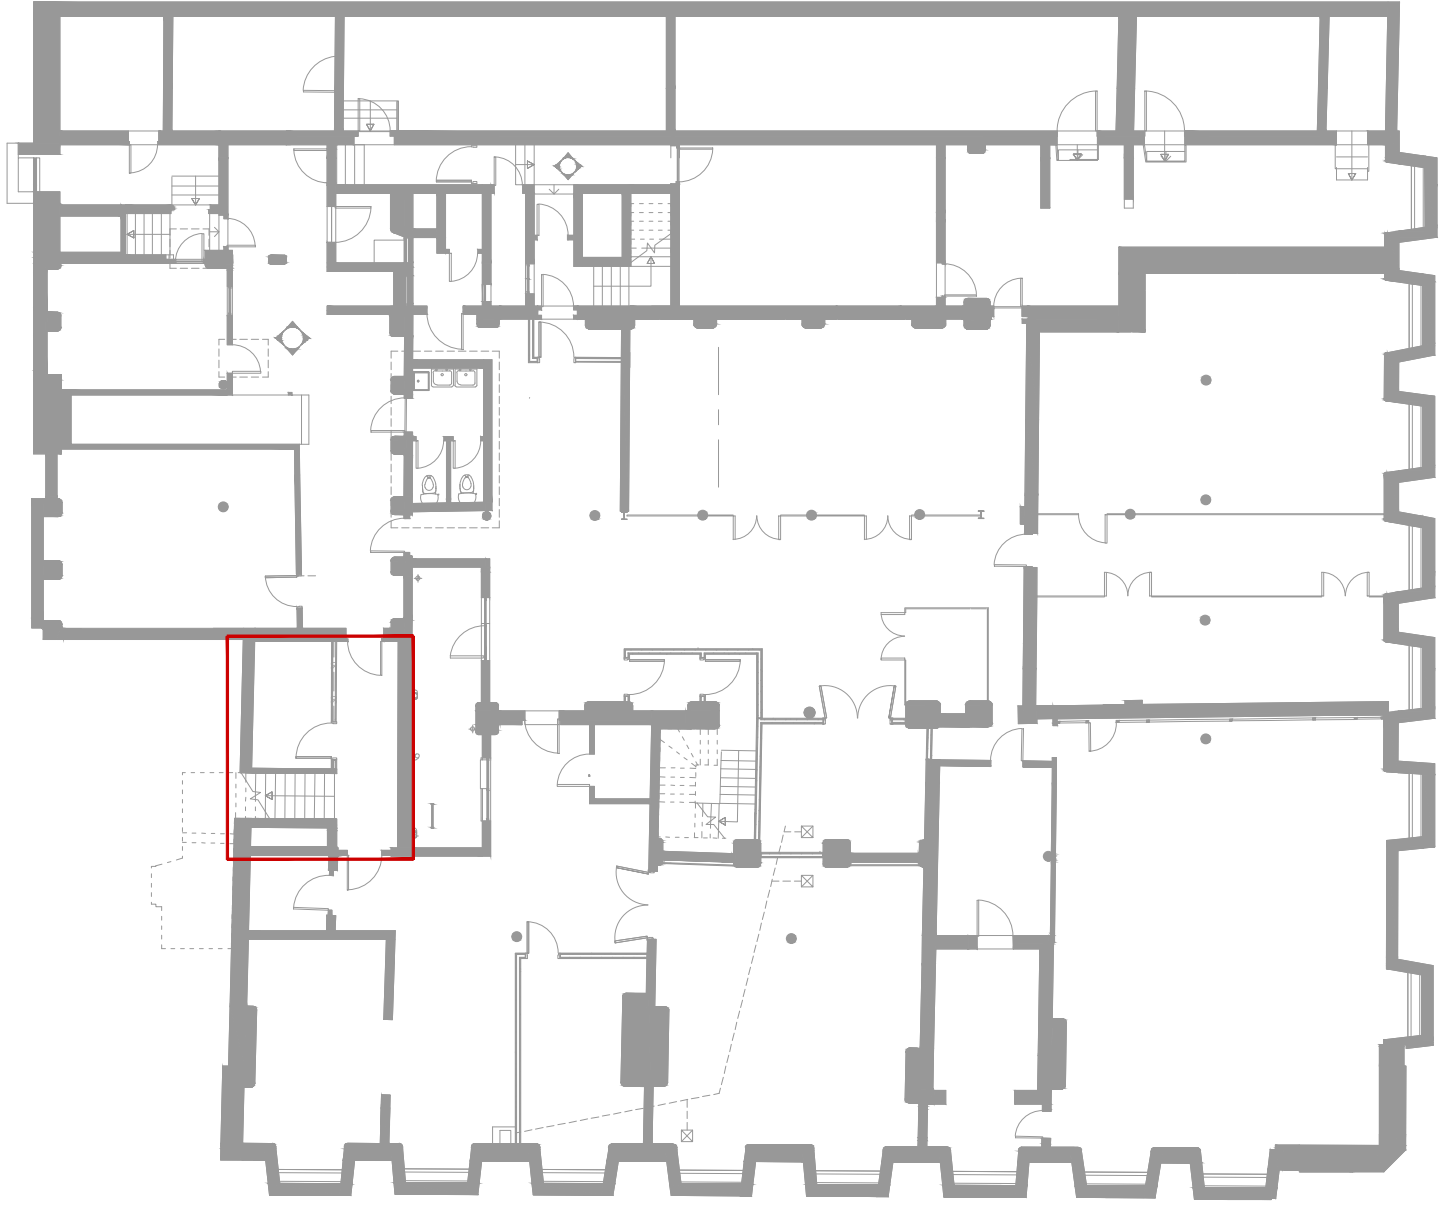


KEY

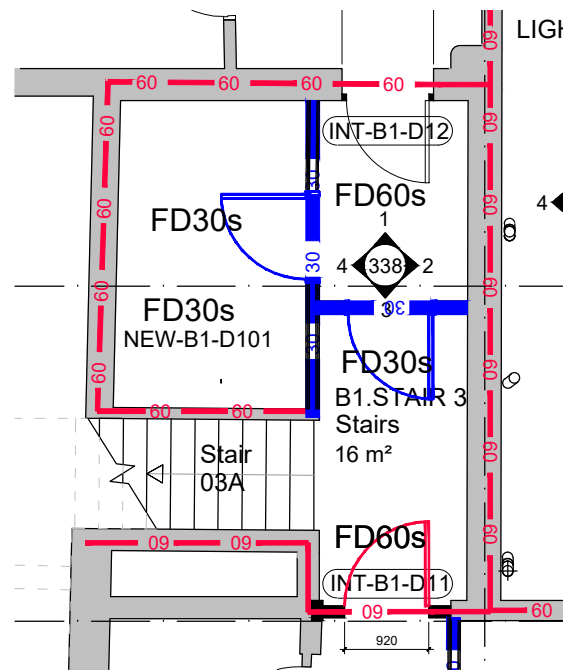

PLAN 1:50

Wall Rating Key:

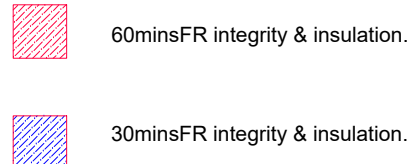

REVISIONS	A	NEW_STAIR_LOBBY
	-	FIRST_ISSUE

09/04/21	TB	LM
01/04/21	SK	LM
DATE, DRAWN; CHECK		

REVISION	A
STATUS	PLANNING
SCALE	1:20 @A1
DATE	05/03/21
DRAWN BY	SK
CHECKED BY	SG

CLIENT Manchester Metropolitan University
PROJECT Ormand Building Fire Remedials
TITLE PROPOSED ROOM ELEVATION B1. STAIR 3

NUMBER 20608_P338

seven.

Studios at -
61 Oxford Street,
MANCHESTER, M1 6EQ
t: 0161 226 9555
Clarendon House, Victoria Avenue,
HARROGATE, HG1 1DY
t: 01423 709 907
Galeri 6, Doc Victoria,
CAERNARFON, LL55 1SQ
t: 01286 685 253
24 Greville Street,
LONDON, EC1N 6SS
t: 0203 036 0691