

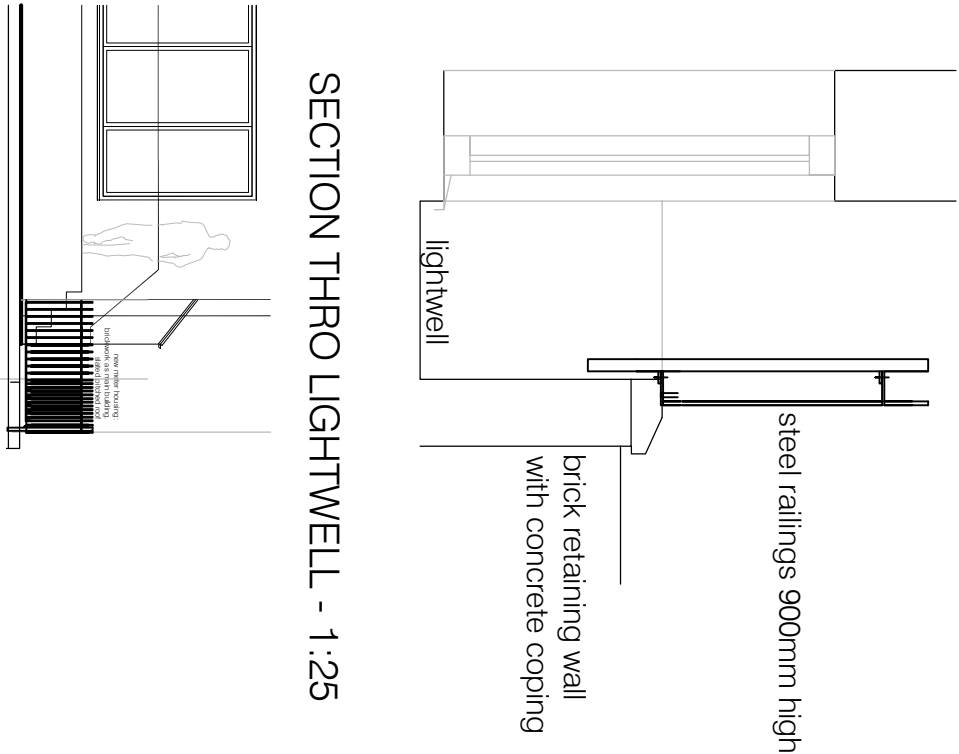
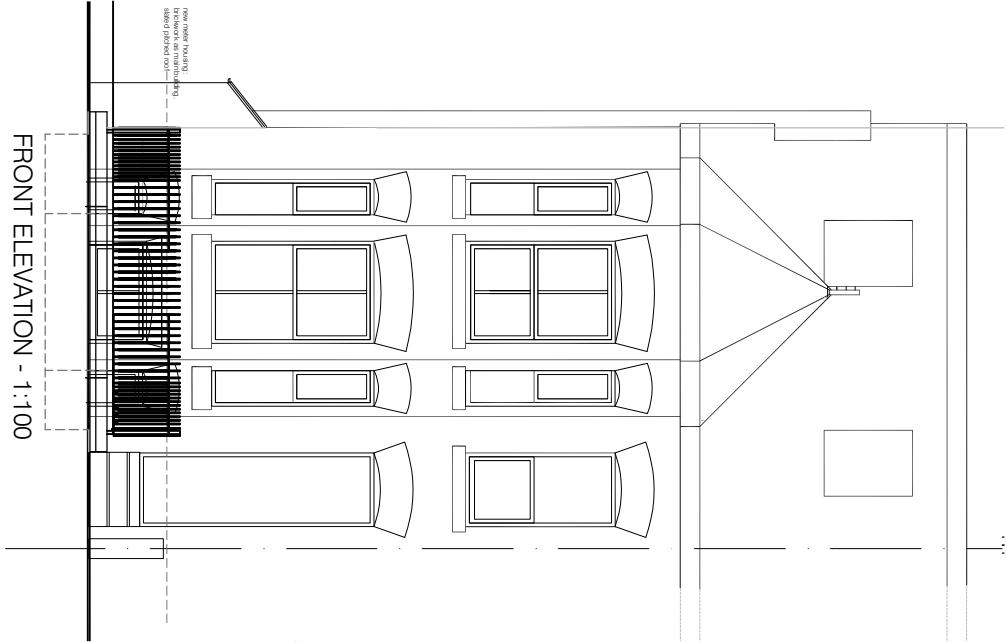


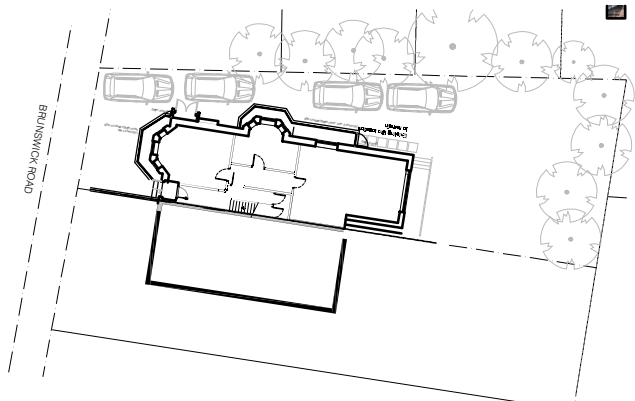

REAR ELEVATION

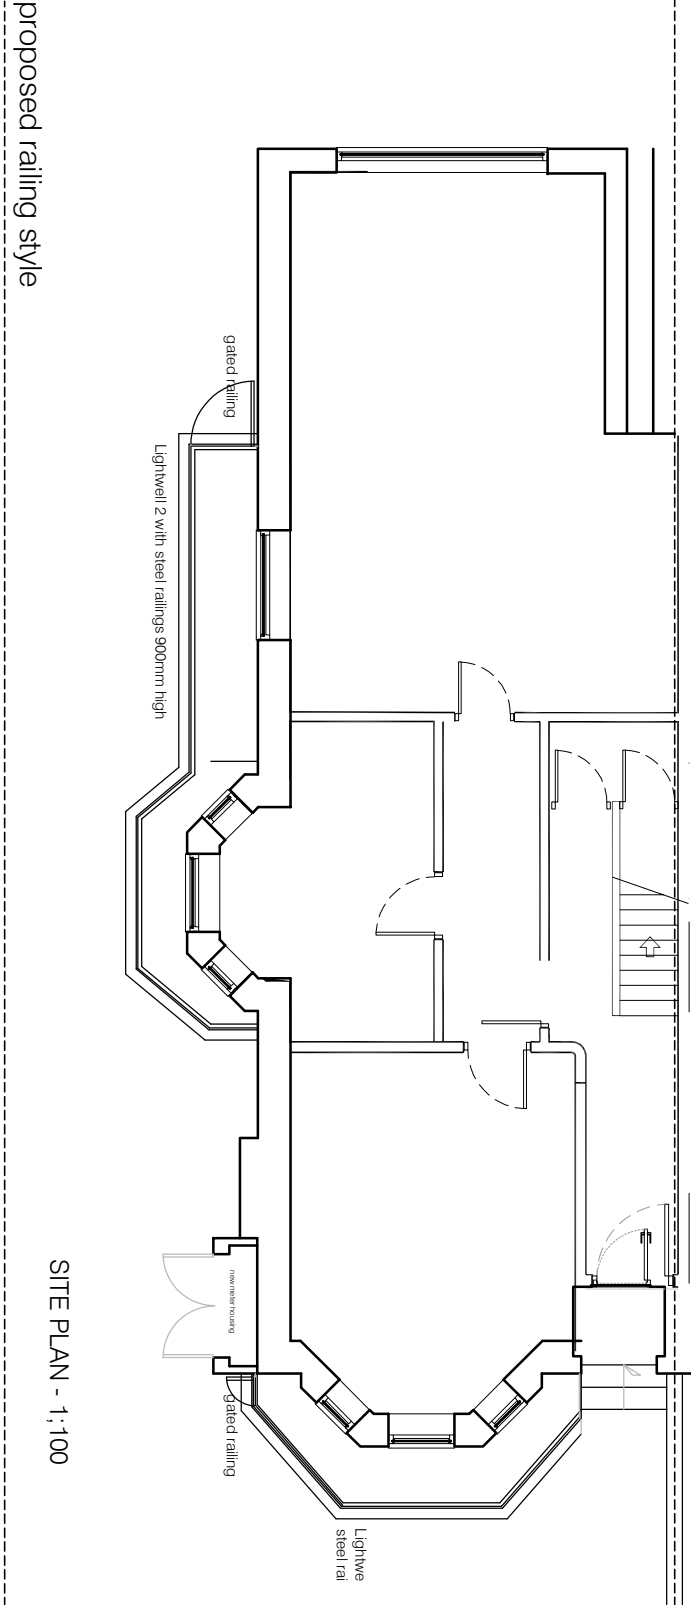

proposed railing style

BLOCK PLAN 1 :500

