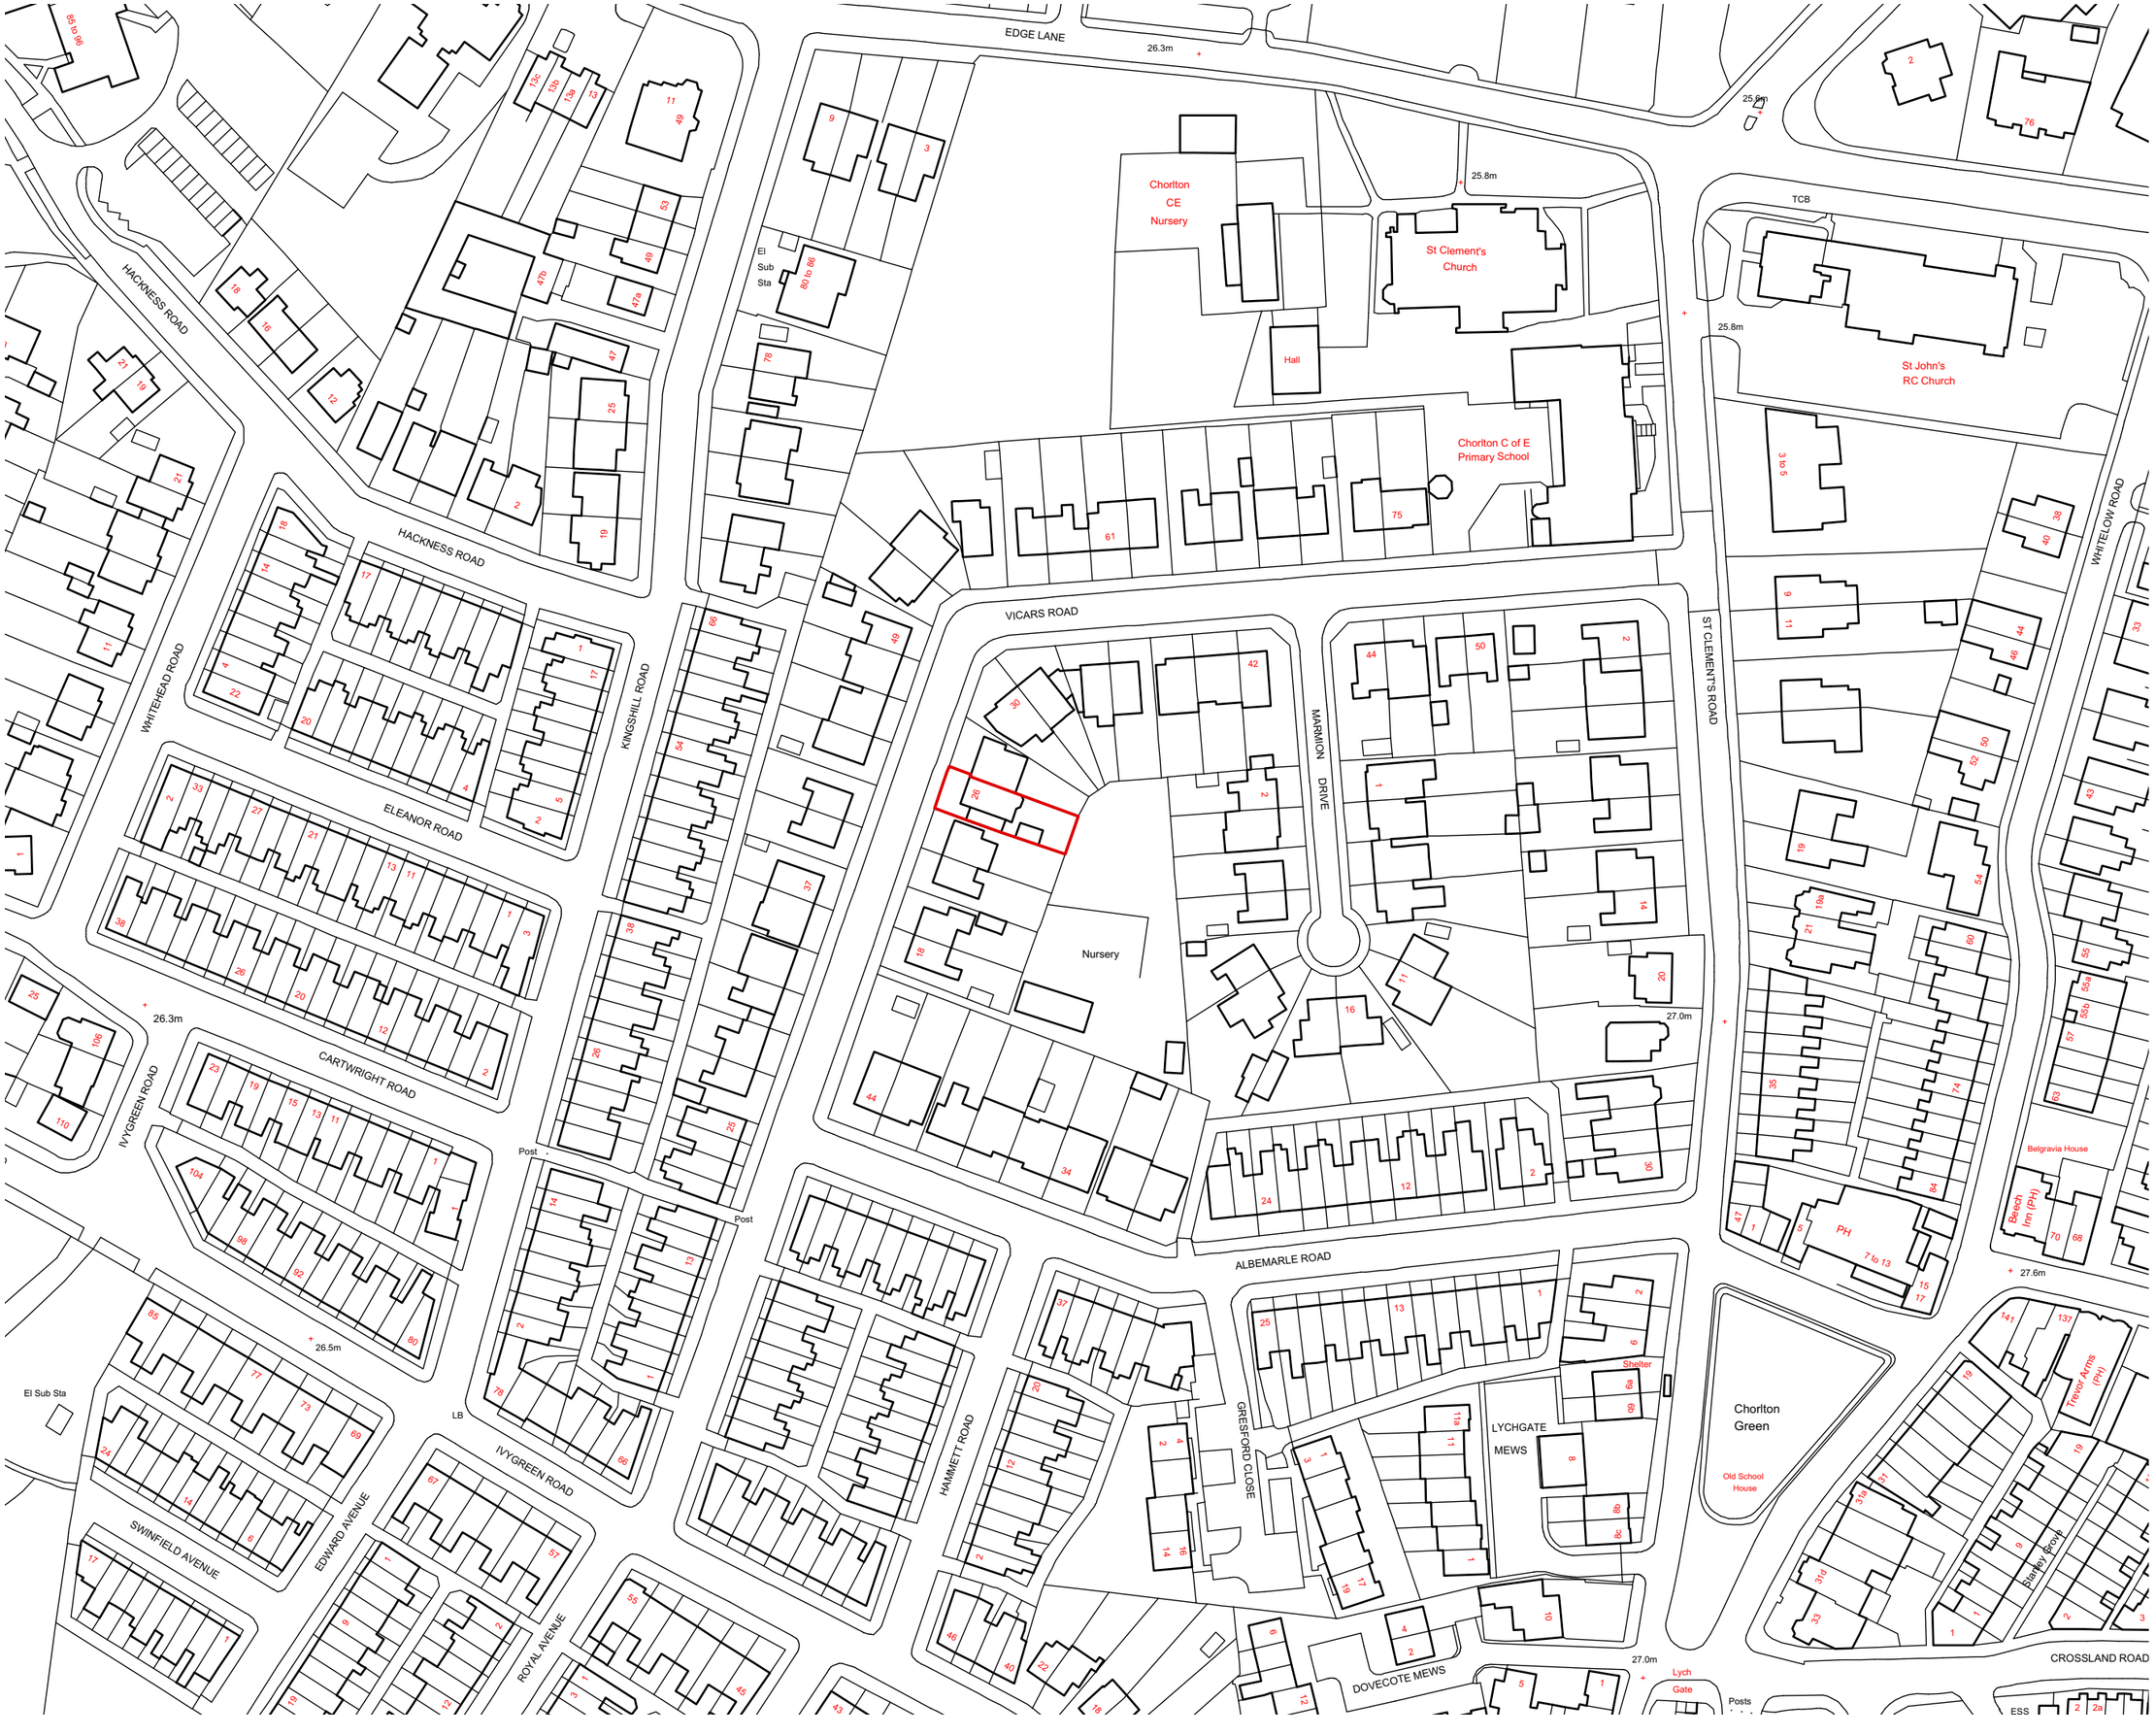


Notes

© Editional Studio Ltd. All rights as per the Copywrite and petents Design Act 1988 have been asserted.

All dimensions to be checked on site.

site boundary

FOR PLANNING

0 12.5 25 m

EDITIONAL STUDIO

Drawing
Location Plan

Project
26 Vicars Road

Contact
post@editionalstudio.com

Scale	Date	Drawing No.
1:1250@ A3	14.04.21	L01_01_B