




**VIEW FROM NORTH**



**AERIAL PLAN**

**LOCATION PLAN**

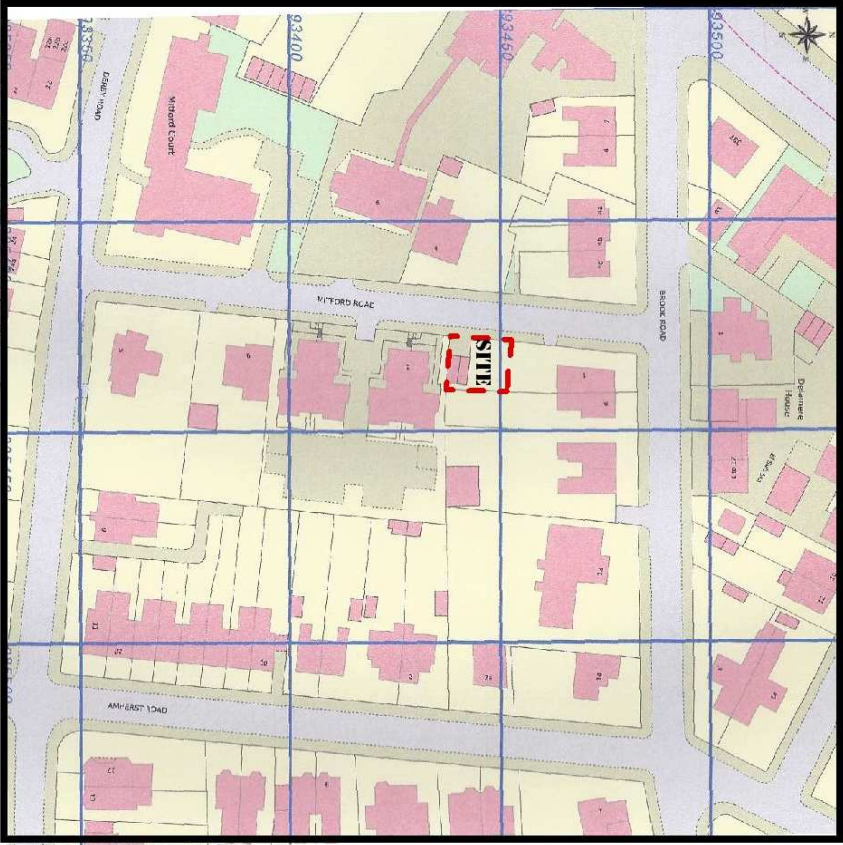

**VIEW FROM SOUTH**



**NEW DETACHED RESIDENCE -1 MITFORD ST - LOCATION PLAN and CONTEXT**

**P 01**

Scale 1:1250 @ A3

rev:

date: Feb 2013




P 02

NEW DETACHED RESIDENCE - 1 MITFORD ROAD - SITE PLAN & ELEVATION


Scale 1:200 @ A3 rev:

date: Feb 2013




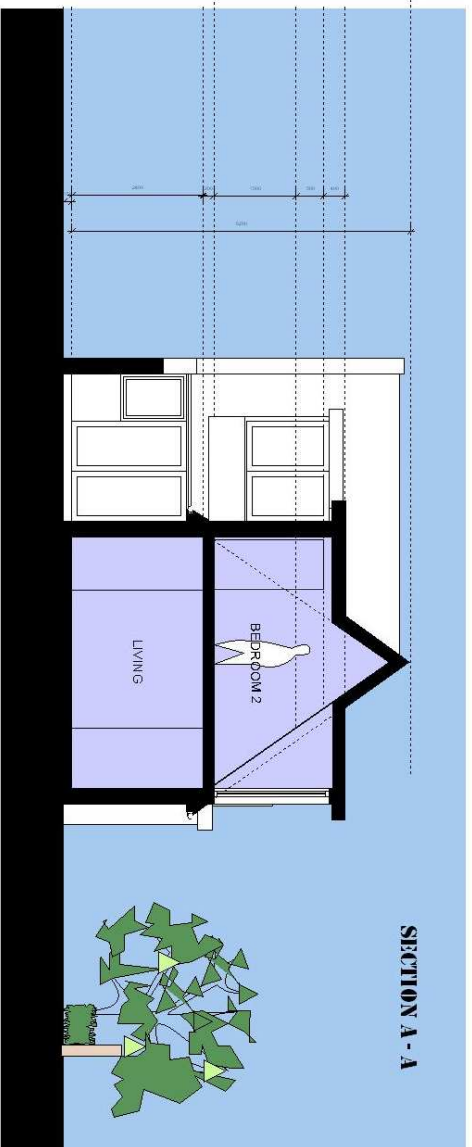


SECTION A - A

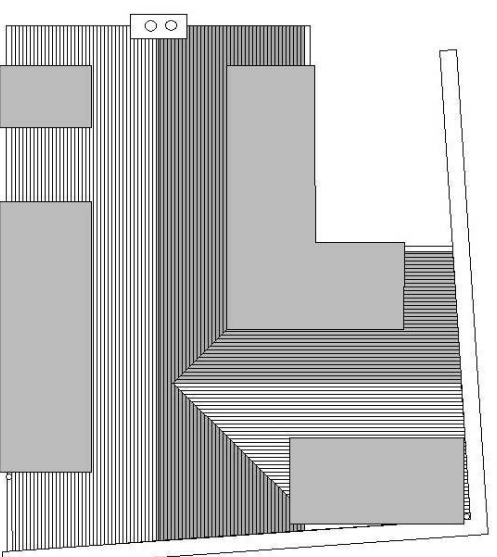

ROOF PLAN

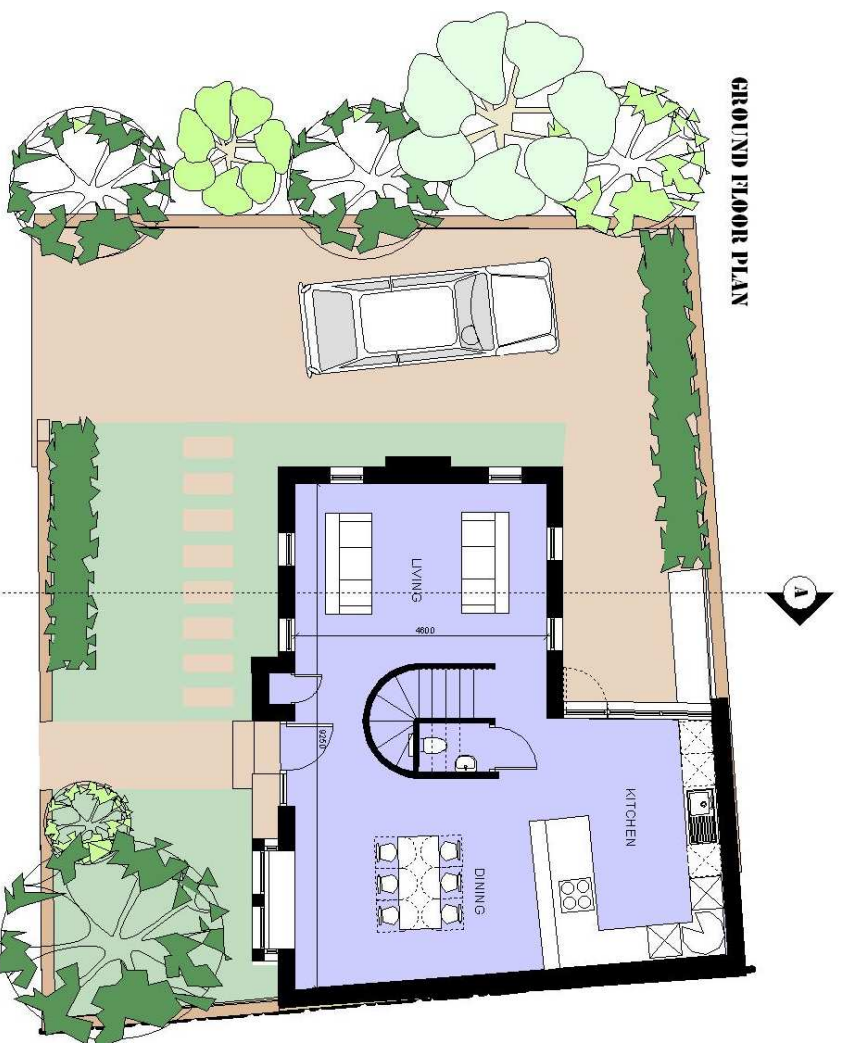

GROUND FLOOR PLAN

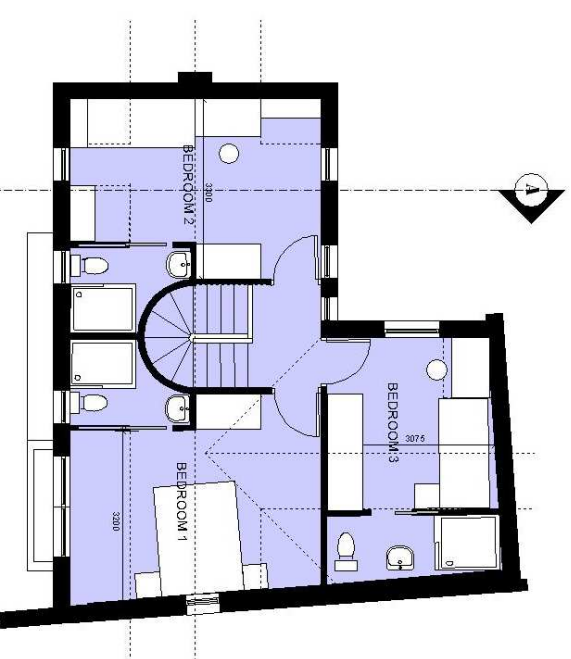


FIRST FLOOR PLAN

P 03

# NEW DETACHED RESIDENCE -1 MITFORD RD - PLANS

Scale 1:100 @ A3 rev:

date: Feb 2013

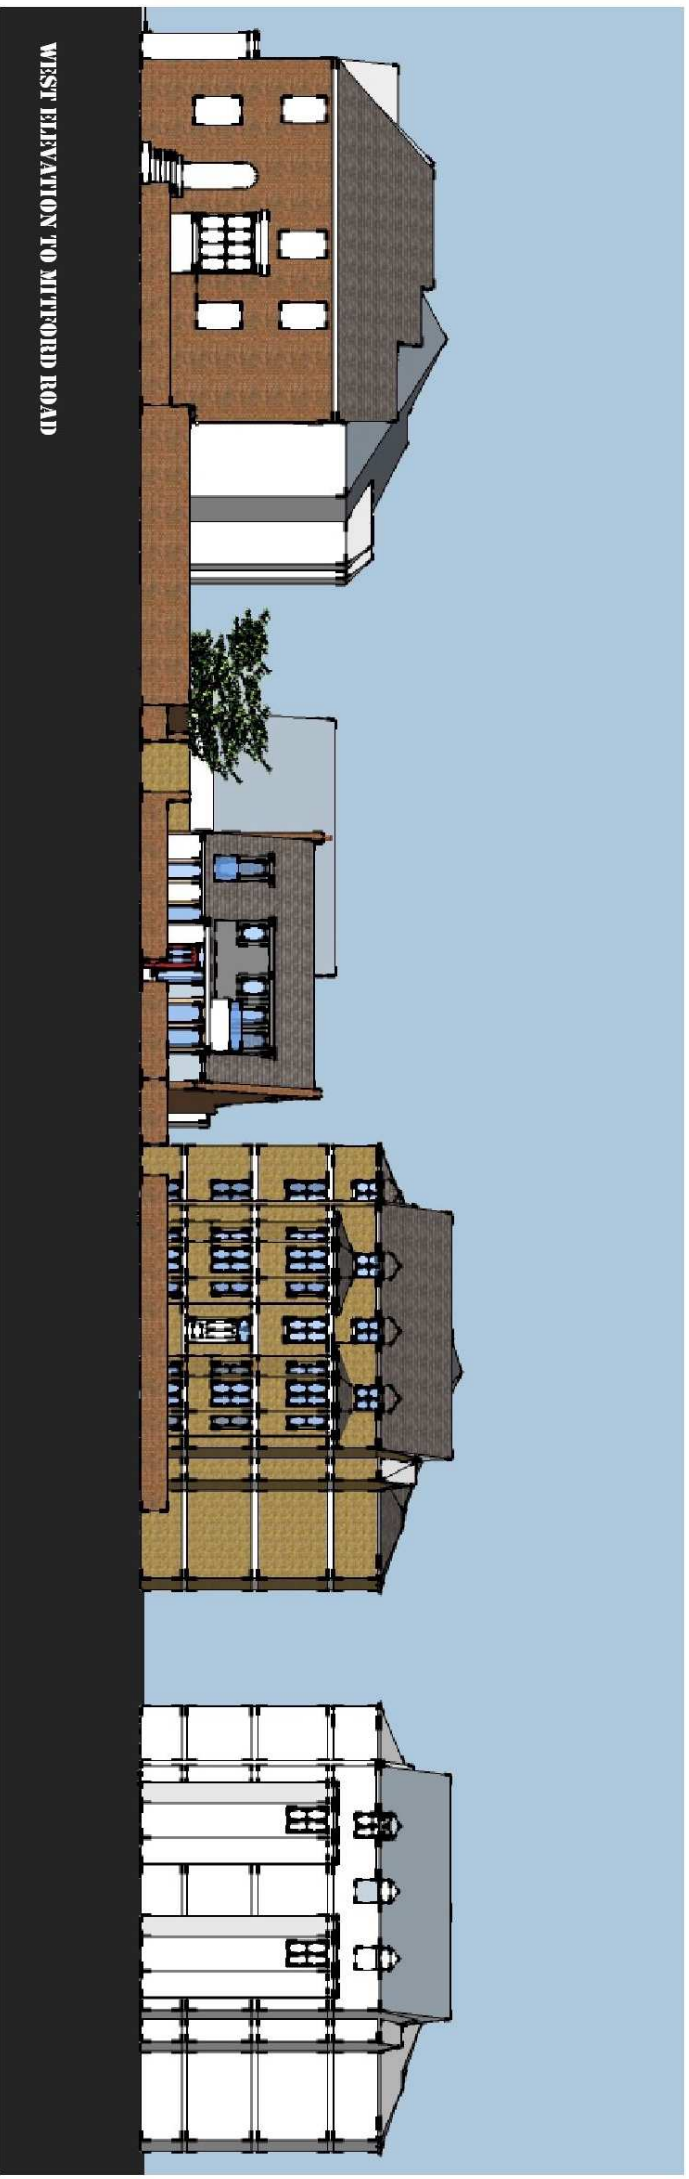

**P04a**

**NEW DETACHED RESIDENCE -1 MITFORD RD - ELEVATIONS & VIEWS**  
 Scale NTS @ A3 rev: a ammended following planners comments date: April 2013



VIEW FROM NORTH ON MITFORD RD



EAST ELEVATION



VIEW FROM SOUTH ON MITFORD RD



SOUTH ELEVATION

**P05a**

# NEW DETACHED RESIDENCE -1 MITFORD RD - 3D MODEL VIEWS

Scale NTS @ A3 rev:a amended following planning comments

date: April 2013

AERIAL VIEW FROM NORTH



NORTH ELEVATION

**P06**

**NEW DETACHED RESIDENCE -1 MITFORD RD - 3D MODEL VIEWS**

Scale NTS @ A3    rev:    date: April 2013