



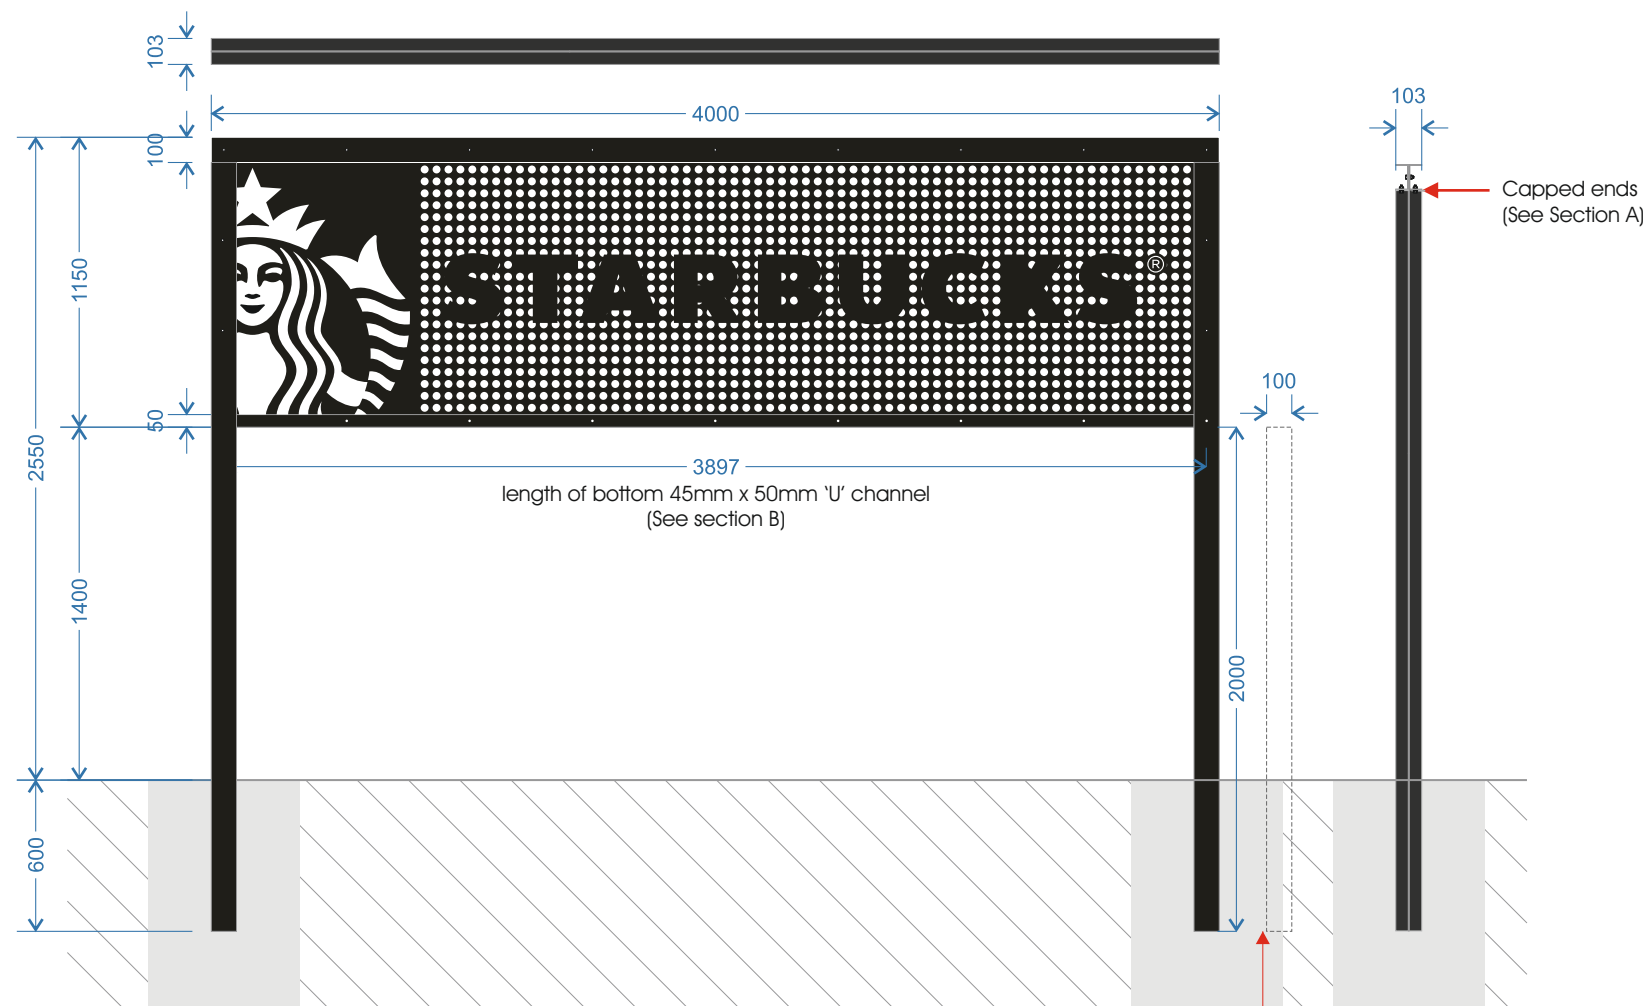


Scale 1:30



3mm aluminium plate bolted between 'U' channel
to space to same depth. Finished RAL 9021 Tar Black

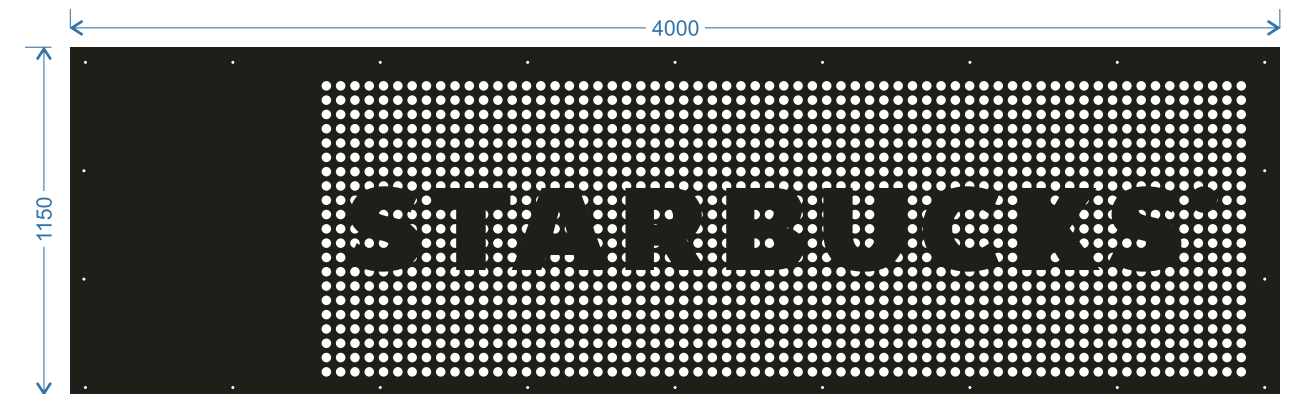

Scale 1:25
3mm aluminium laser cut & finished RAL 9021 Tar Black

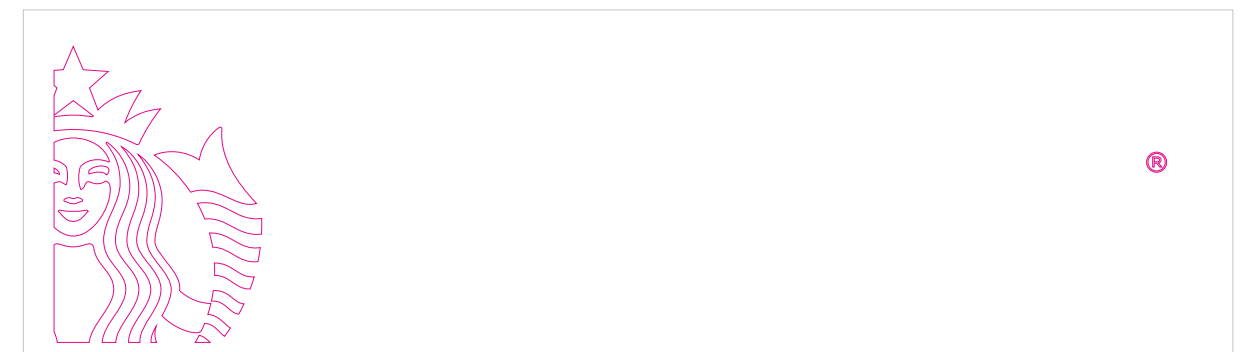

Scale 1:25
CAD cut matt white vinyl applied to face of sign

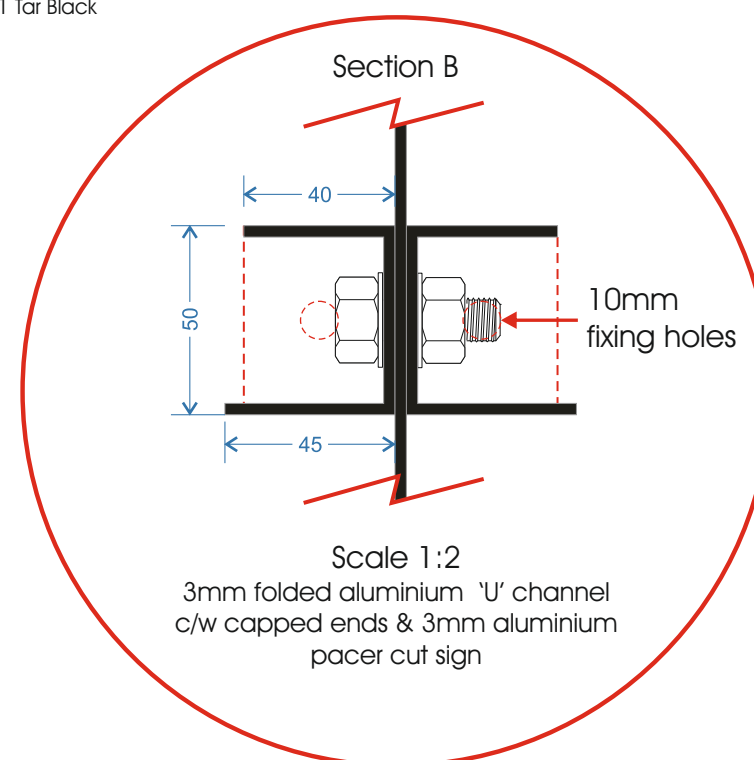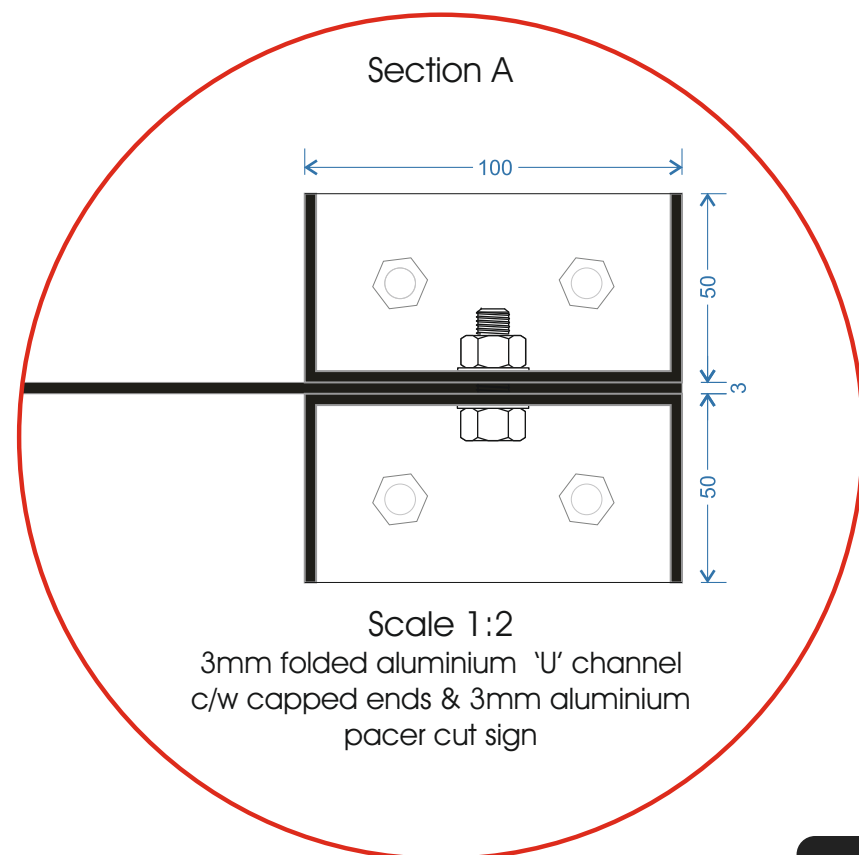

**POSITION OF
SIGNAGE TBC**



RAL 7021
Black Grey

All measurements in millimetres unless stated otherwise.

CLIENT:	DRAWING NUMBER:	JOB NO:	DRAWN BY:	REV	DATE	BY	DESCRIPTION
Euro Garages	DJ-0221-037	6554	D. Jewkes	A	00.00.20	XX	XXXXXX
PROJECT: Starbucks Ashton New Rd.				B	00.00.20	XX	XXXXXX
DESCRIPTION: Banner Frame				C	00.00.20	XX	XXXXXX
	11.02.21	n/a	a/s @A3	D	00.00.20	XX	XXXXXX
				E	00.00.20	XX	XXXXXX

© This drawing is the property of Geetee Signs, and should not be reproduced, altered or used in any way without express permission. Colours shown are for illustration and may not be an exact match unless references are supplied.

