


REVISION	DATE	DESCRIPTION
-	17.03.21	FOR COMMENT
-	19.03.21	PLANNING ISSUE

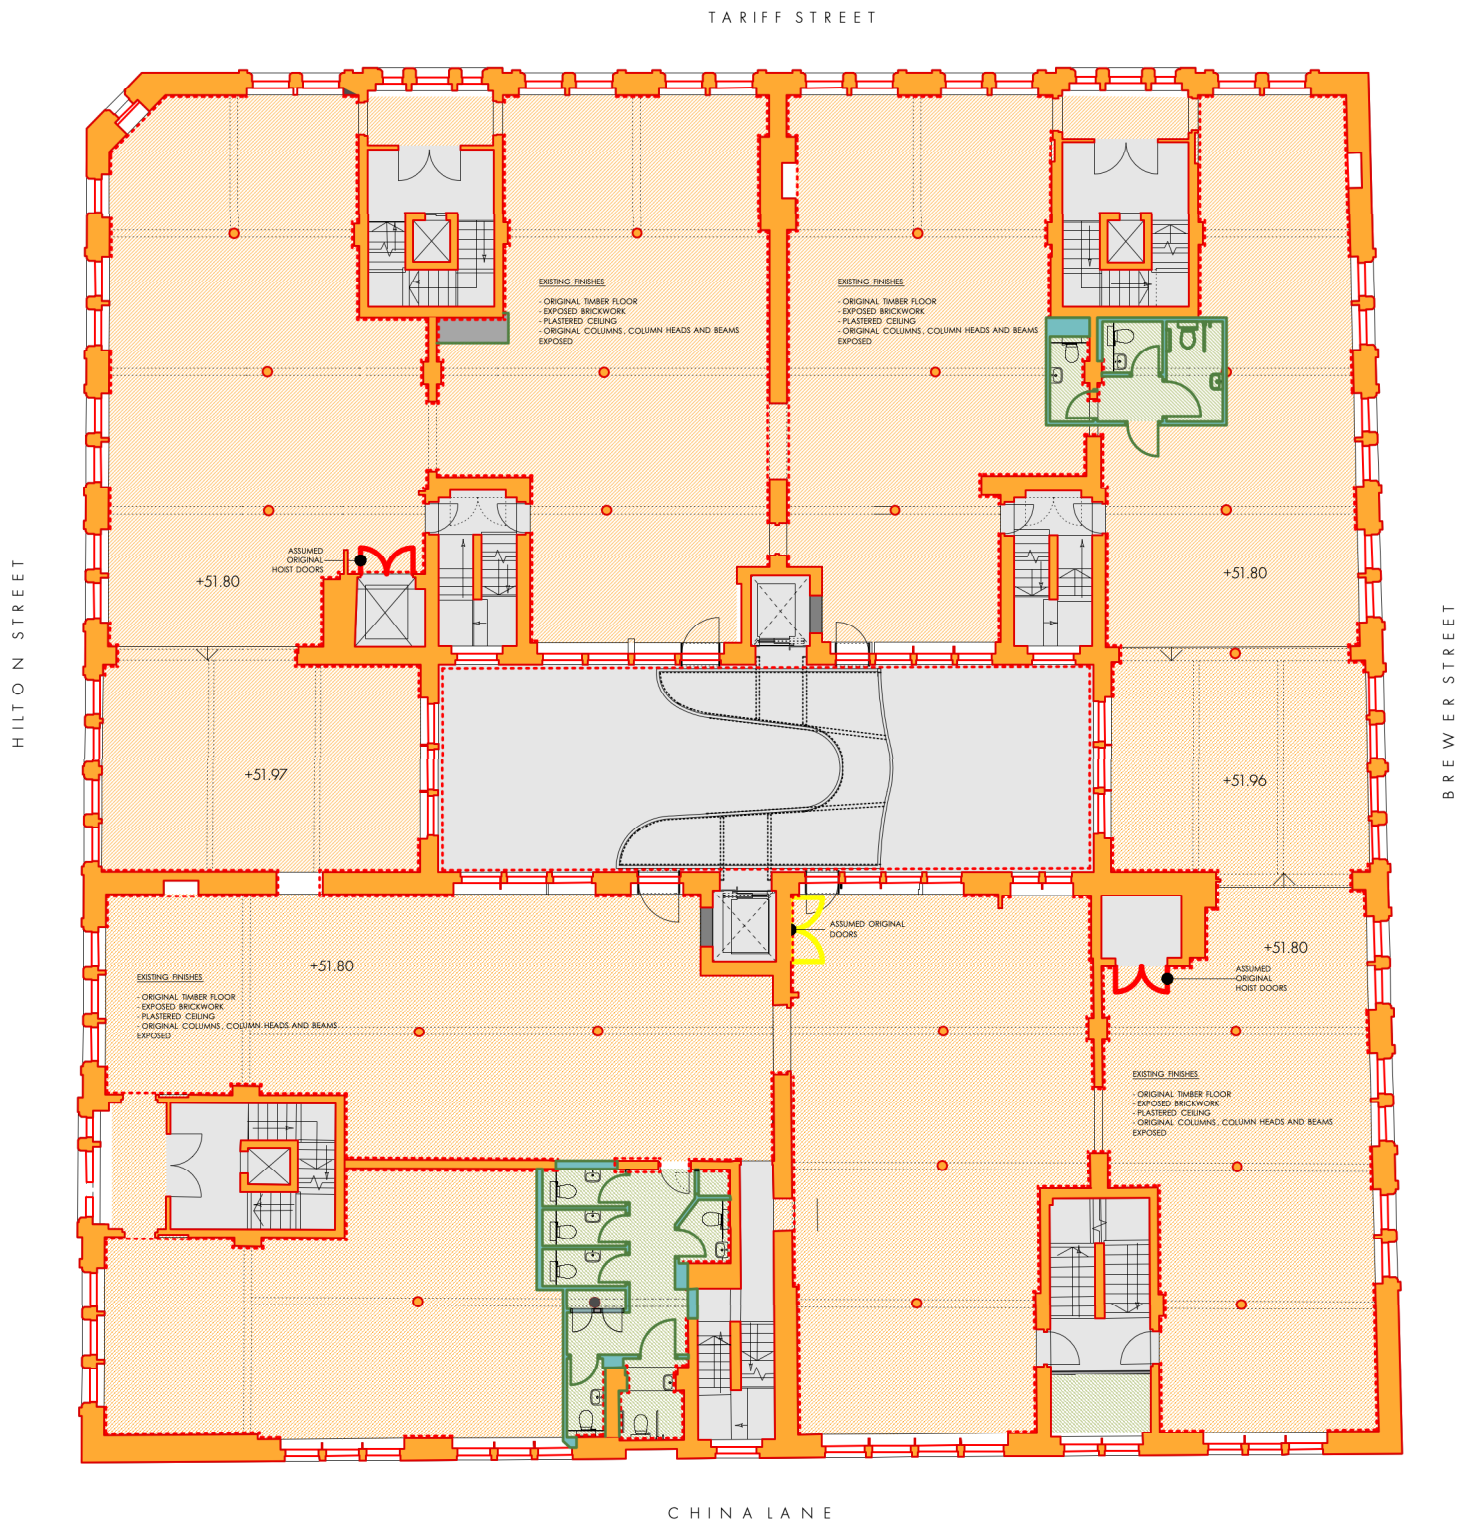

FOURWAYS HOUSE, FIRST FLOOR
SIGNIFICANCE PLAN

1:200 @ A3

SIGNIFICANCE PLAN KEY

STRUCTURE, WALLS AND PARTITIONS TIMELINE

1906 - ORIGINAL CONSTRUCTION

2019-2020 - INTERNAL ALTERATIONS

EXPOSED BRICKWORK WALLS

FLOOR FINISHES TIMELINE

1906 - ORIGINAL TIMBER FLOORS EXPOSED

2019-2020 - VINYL FLOORING OVER ORIGINAL TIMBER FLOOR


SIGNIFICANCE

HIGH

MEDIUM

LOW

AREA NOT SURVEYED AND NOT SUBJECT OF THIS APPLICATION
SEE APPLICATIONS No.s 122935/LO/2019 & 123242/FO/2019

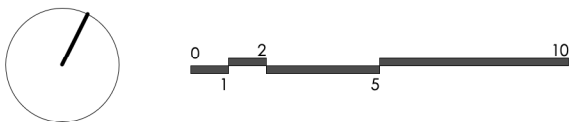

PLANNING ISSUE

OMIArchitects

31 Blackfriars Road, Salford, Manchester, M3 7AQ
+44(0)161 832 3242 / info@omiarchitects.com / www.omiarchitects.com

PROJECT	FIRST FLOOR, FOURWAYS HOUSE				
DRAWING	SIGNIFICANCE PLAN				
DATE	MAR' 21	DRAWN BY	KT	SCALE	1:200@A3
JOB NO.	1412	DWG.NO.	L 2203		