

Description:

- Typical arrangement for:
Paving Type 3 In situ Concrete Rhombus Texture (PT3)

Material:

- **Paving Type 3**
Q21 / 115
- **Edge Type 3**
Q10 / 201 / 202
- **Movement Joint**
To engineers detail and specification
Colour to be agreed with Landscape Architect
- **Foundation and Sub Base**
To engineers detail and specification

Inboard Casting


- Panel size to be cast a minimum of $\frac{1}{3}$ the agreed upon size.

Size:


- As stated

Sample:


- Refer to M80153_3A_L900

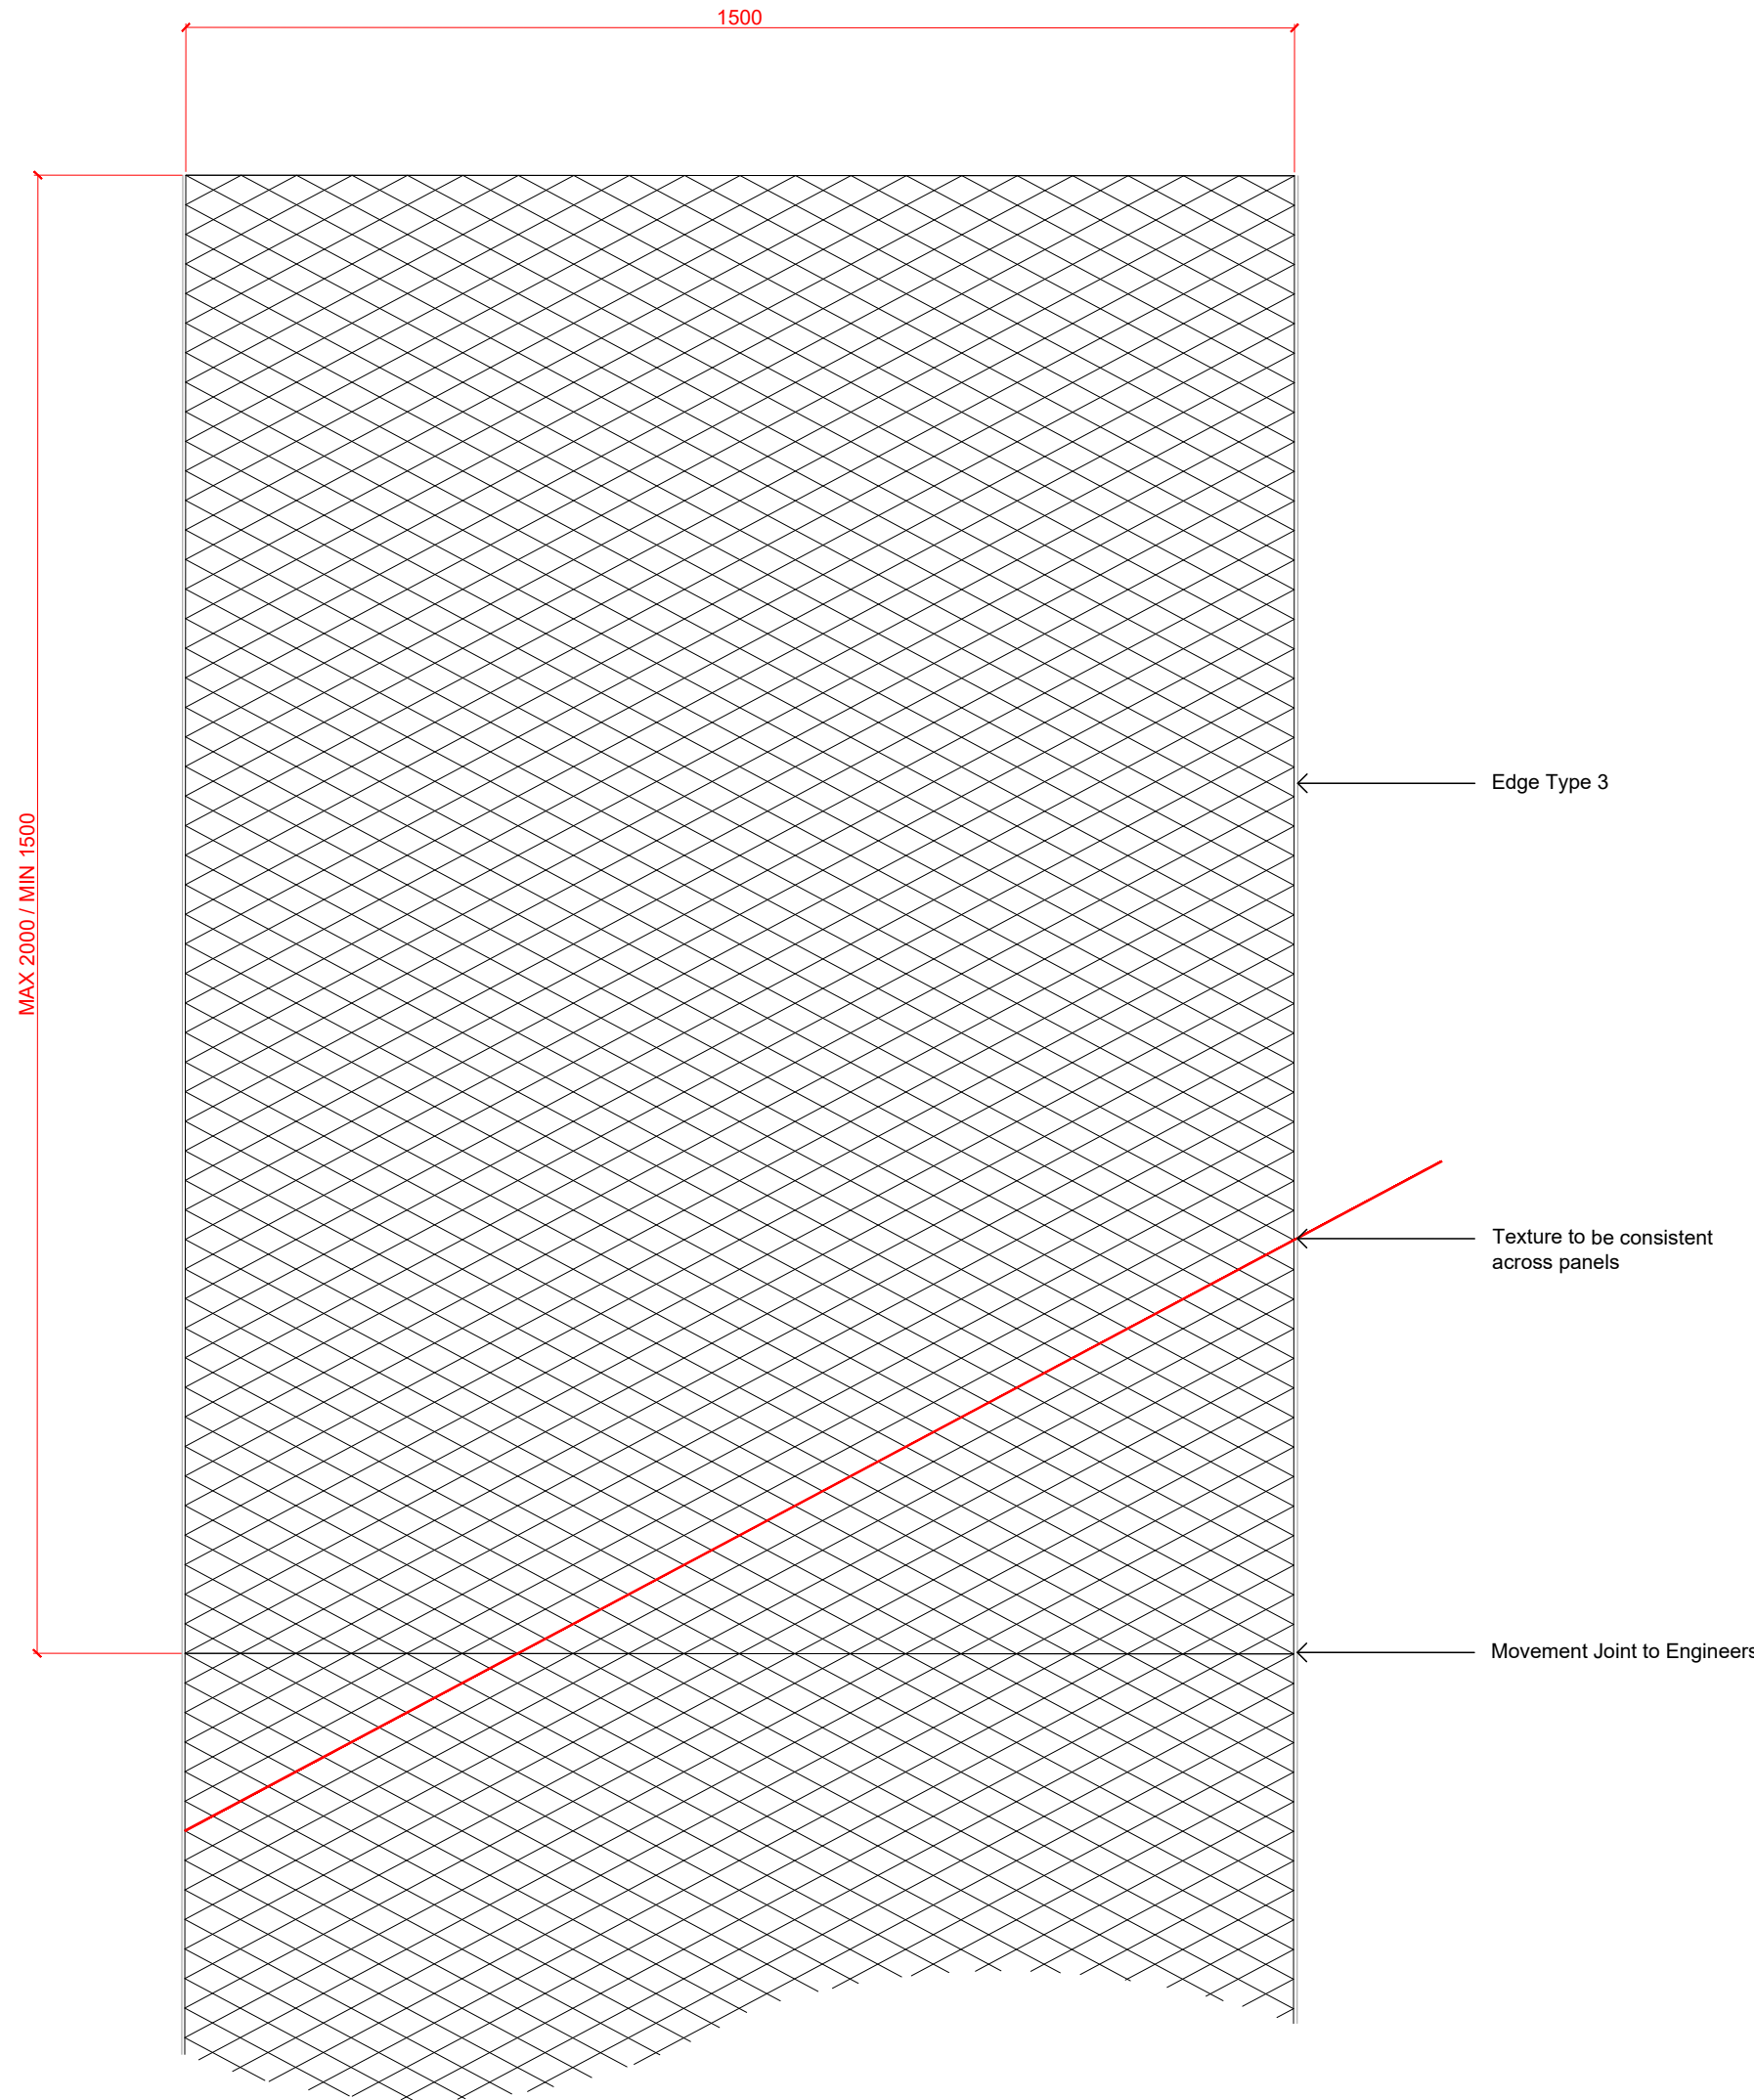


001 **PT3 TYPICAL PLAN**
sheet 3A_L502
Scale: 1 : 10

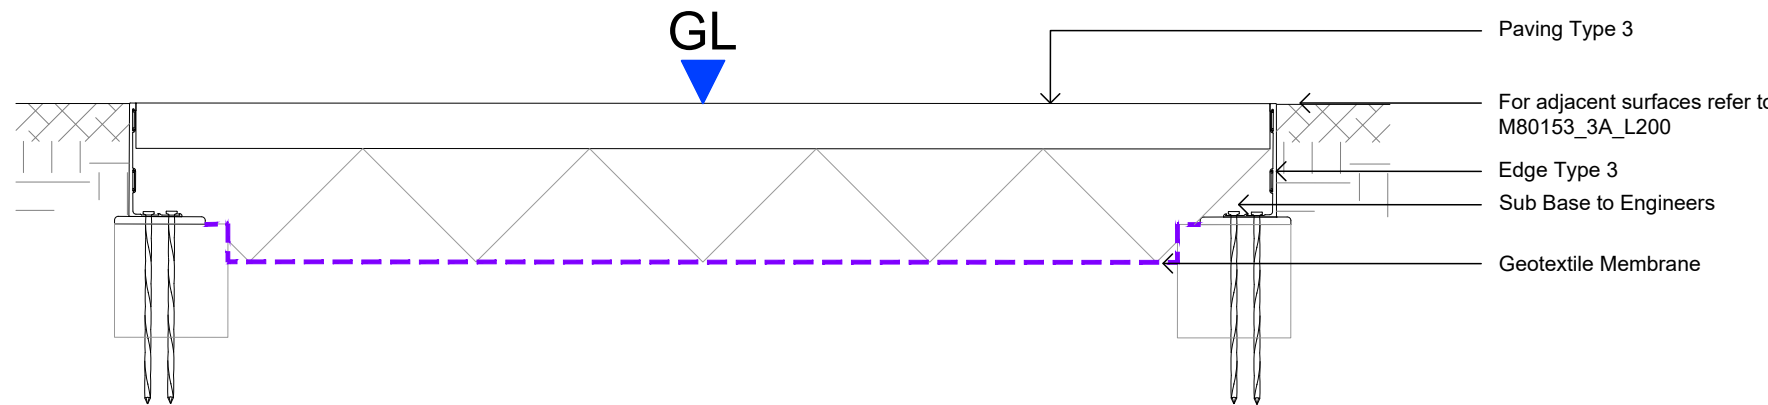


002 **PT3 TYPICAL SECTION**
sheet 3A_L502
Scale: 1 : 10

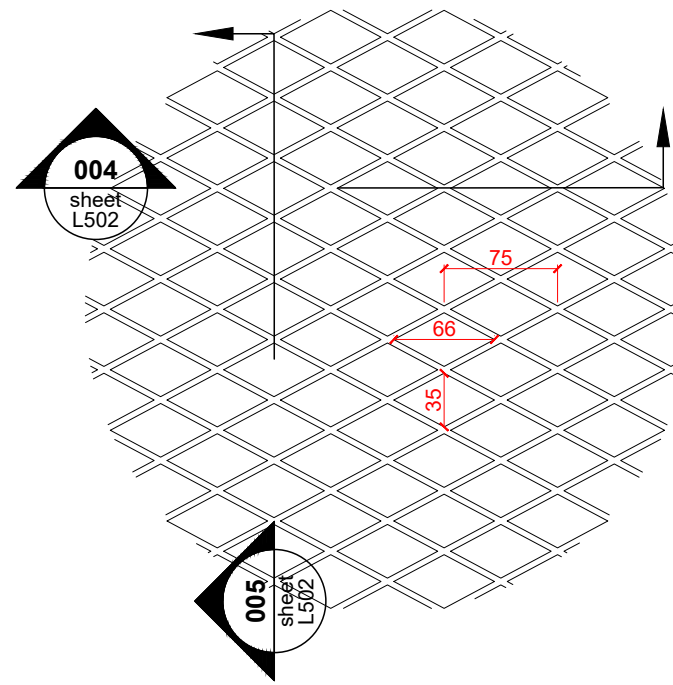

003 **PT3 TEXTURE PLAN**
sheet 3A_L502
Scale: 1 : 10

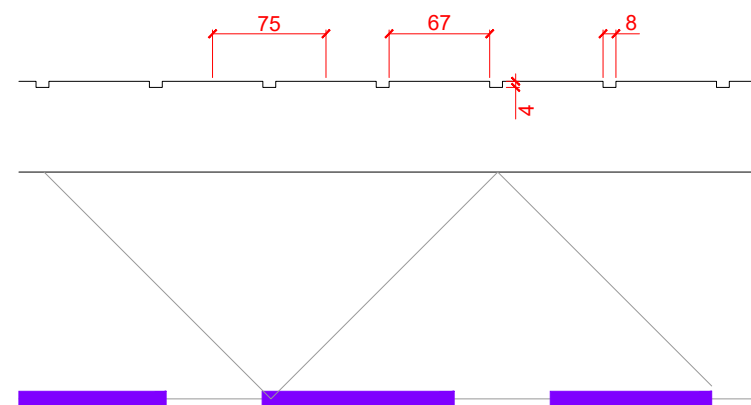

004 **PT3 PROFILE 1**
sheet 3A_L502
Scale: 1 : 10

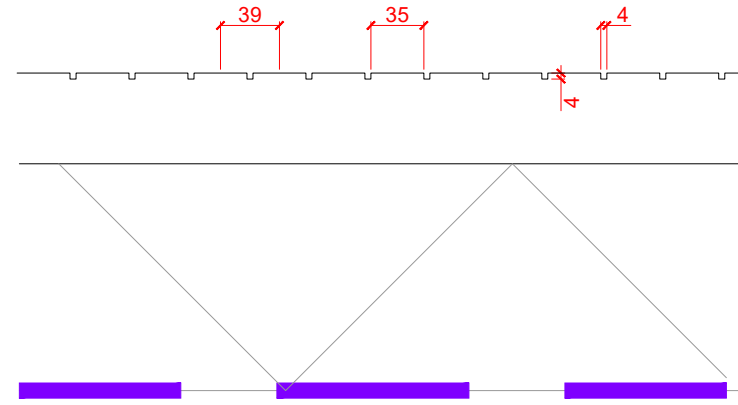

005 **PT3 PROFILE 2**
sheet 3A_L502
Scale: 1 : 10

NOTES

1. This drawing is to be read in conjunction with all other drawings and specifications.
2. Do not scale off this drawing. Written dimensions to be taken only.
3. Any discrepancies found between this drawing and other drawings and specifications in the construction documents must be referred to the Landscape Architect prior to work commencing.
4. This drawing must not be copied in whole or in part without prior written consent of Optimised Environments Ltd.

Issue	Revision	Initial	Date
A	CONSTRUCTION ISSUE	CO	12.06.20

open
optimised environments

EDINBURGH 2nd Floor | Quartermile Two | 2 Lister Square | Edinburgh | EH3 9GL
t: 0131 221 9820 | e: optimisedenvironments.com

LONDON Warford Court | 28 Throgmorton Street | London | EC2N 3AT
t: 020 79474662 | e: optimisedenvironments.com

MANCHESTER 13 Swan Street | Manchester | M4 5JJ
t: 0161 696 7550 | e: optimisedenvironments.com

Client
Urban Splash

Project
NEW ISLINGTON PHASE 3A
Manchester

Drawing Title
PAVING TYPE 3 (PT3)
Page 1 of 1

Scale Bar
0.1m 0.2m 0.3m 0.4m 0.5m North

Scale: 1:10@A1 Date: 29 01 20

By: CO Status: CONSTRUCTION

Checked: AW Approved: AW

Drawing Number
M80153_3A_L502

Rev
A

Computer File: R:\Projects\2018\M80153_New Islington\CAD\SHEET