



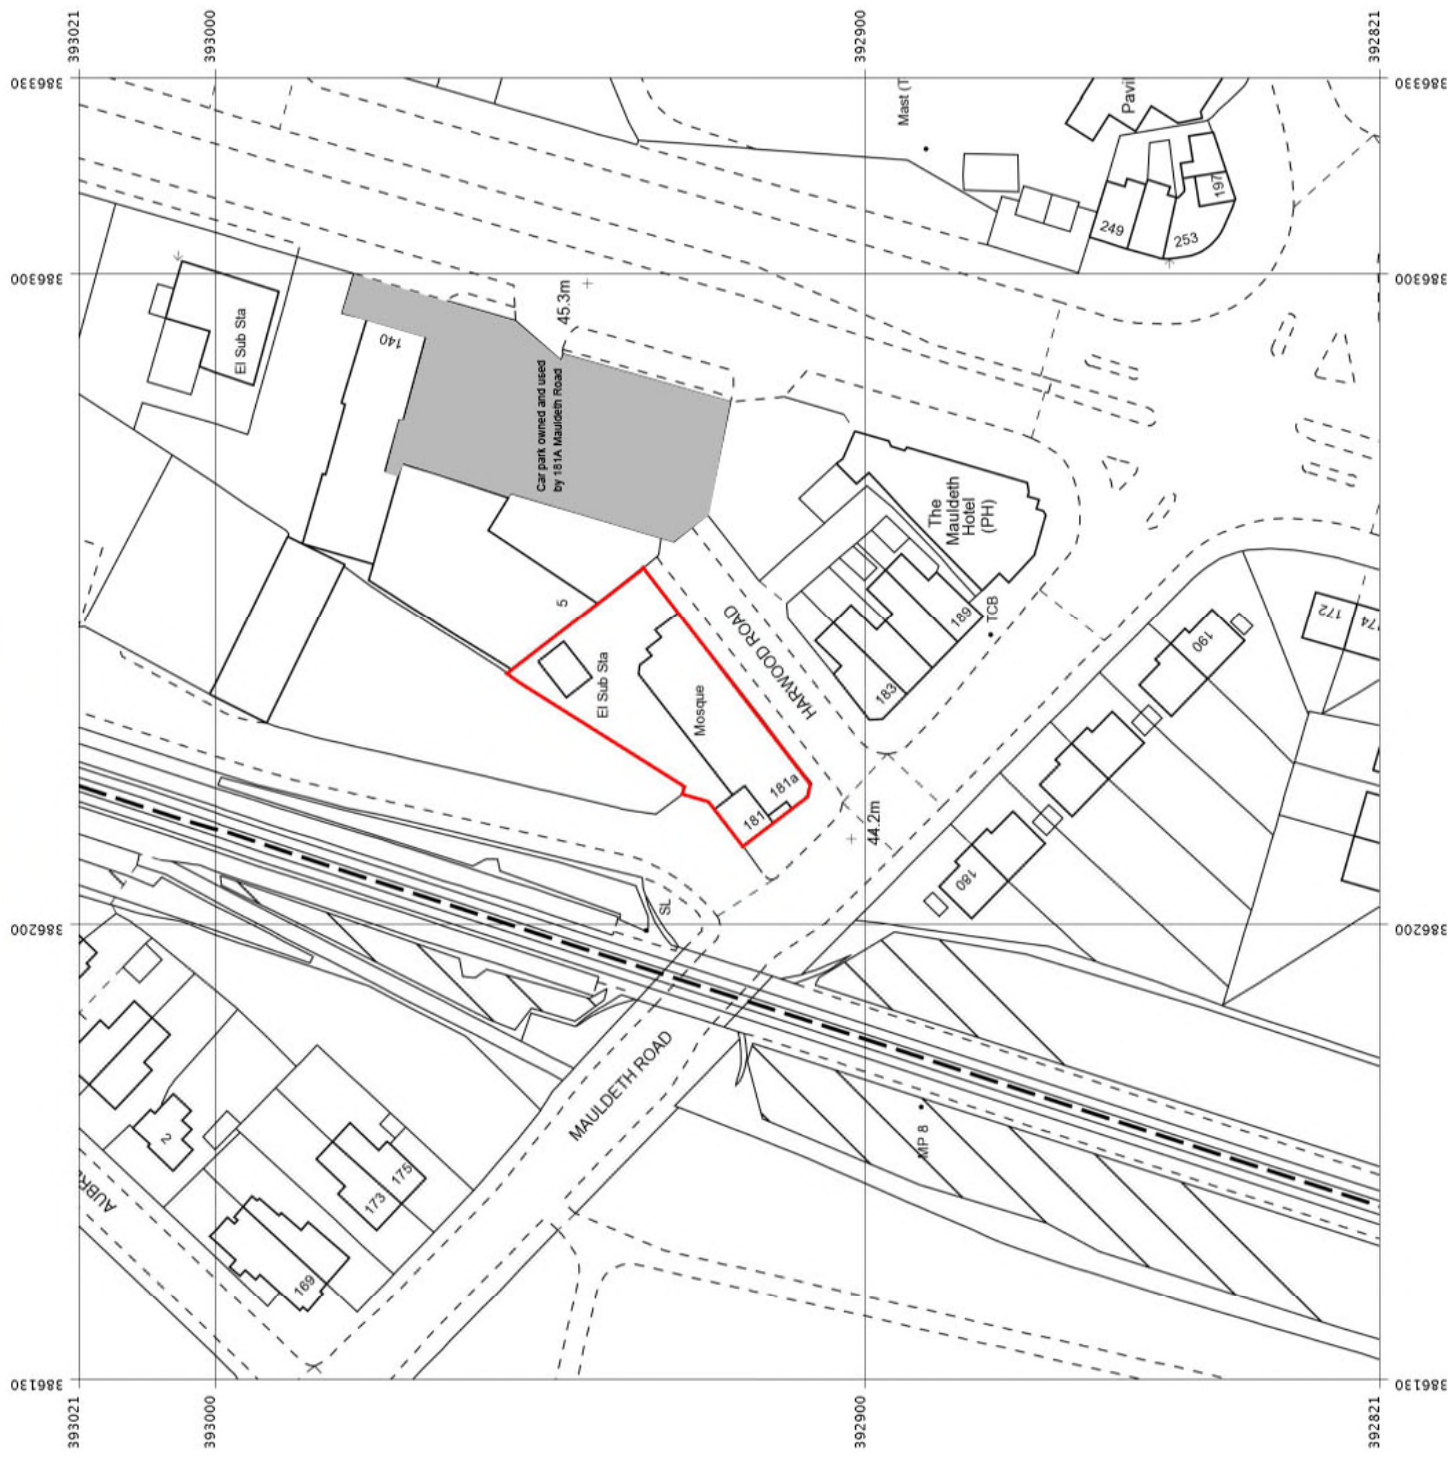

Produced 12 Feb 2014 from the Ordnance Survey National Geographic Database and incorporating surveyed revision available at this date. Reproduction in whole or part is prohibited without the prior permission of Ordnance Survey. © Crown Copyright 2014.

Ordnance Survey and the OS Symbol are registered trademarks of Ordnance Survey, the national mapping agency of Great Britain.

The representation of a road, track or path is no evidence of a right of way. The representation of features as lines is no evidence of a property boundary.

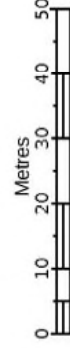

1:1250

181 MAULDETH ROAD
MANCHESTER
M19 1BA

Supplied by: **Stanfords 12 Feb 2014**
Stanfords Ordnance Survey Partner
Licence: 100035409
Order Licence Reference: 01674943
Centre coordinates: 386230 392921