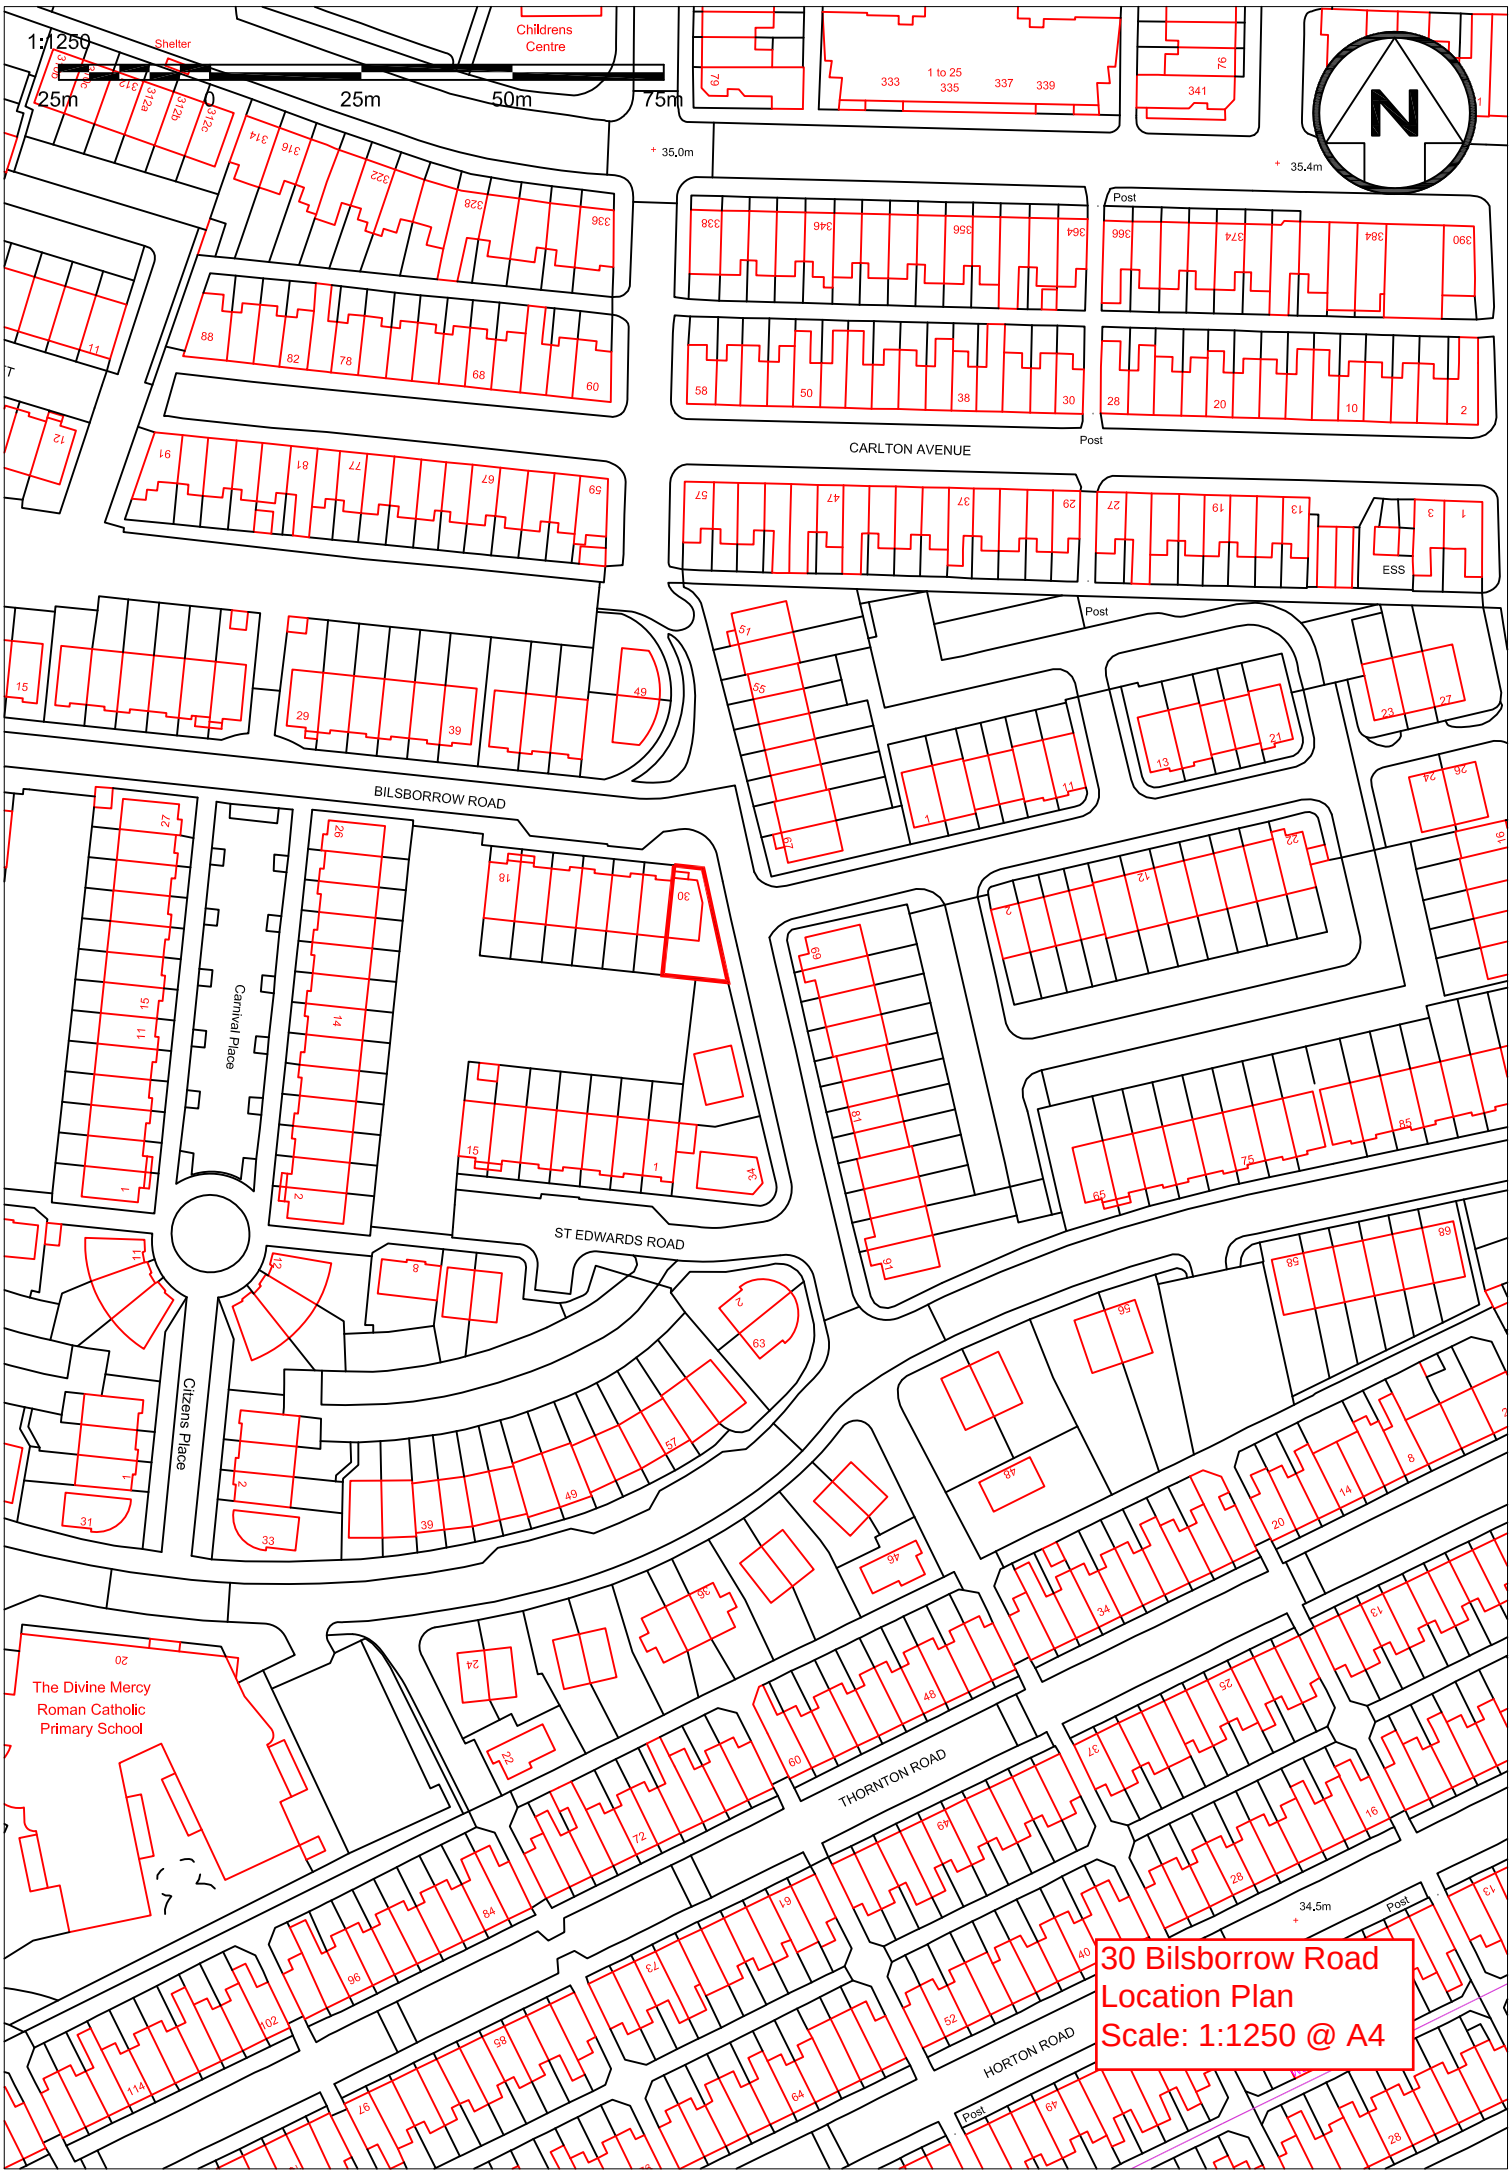
1:1250
25m
0
25m
50m
75m
Shelter
Childrens Centre
N
CARLTON AVENUE
BILSBORROW ROAD
ST EDWARDS ROAD
Carnival Place
Citizens Place
THORNTON ROAD
HORTON ROAD
The Divine Mercy Roman Catholic Primary School
Post
ESS
35.0m
35.4m
34.5m
30 Bilsborrow Road
Location Plan
Scale: 1:1250 @ A4