


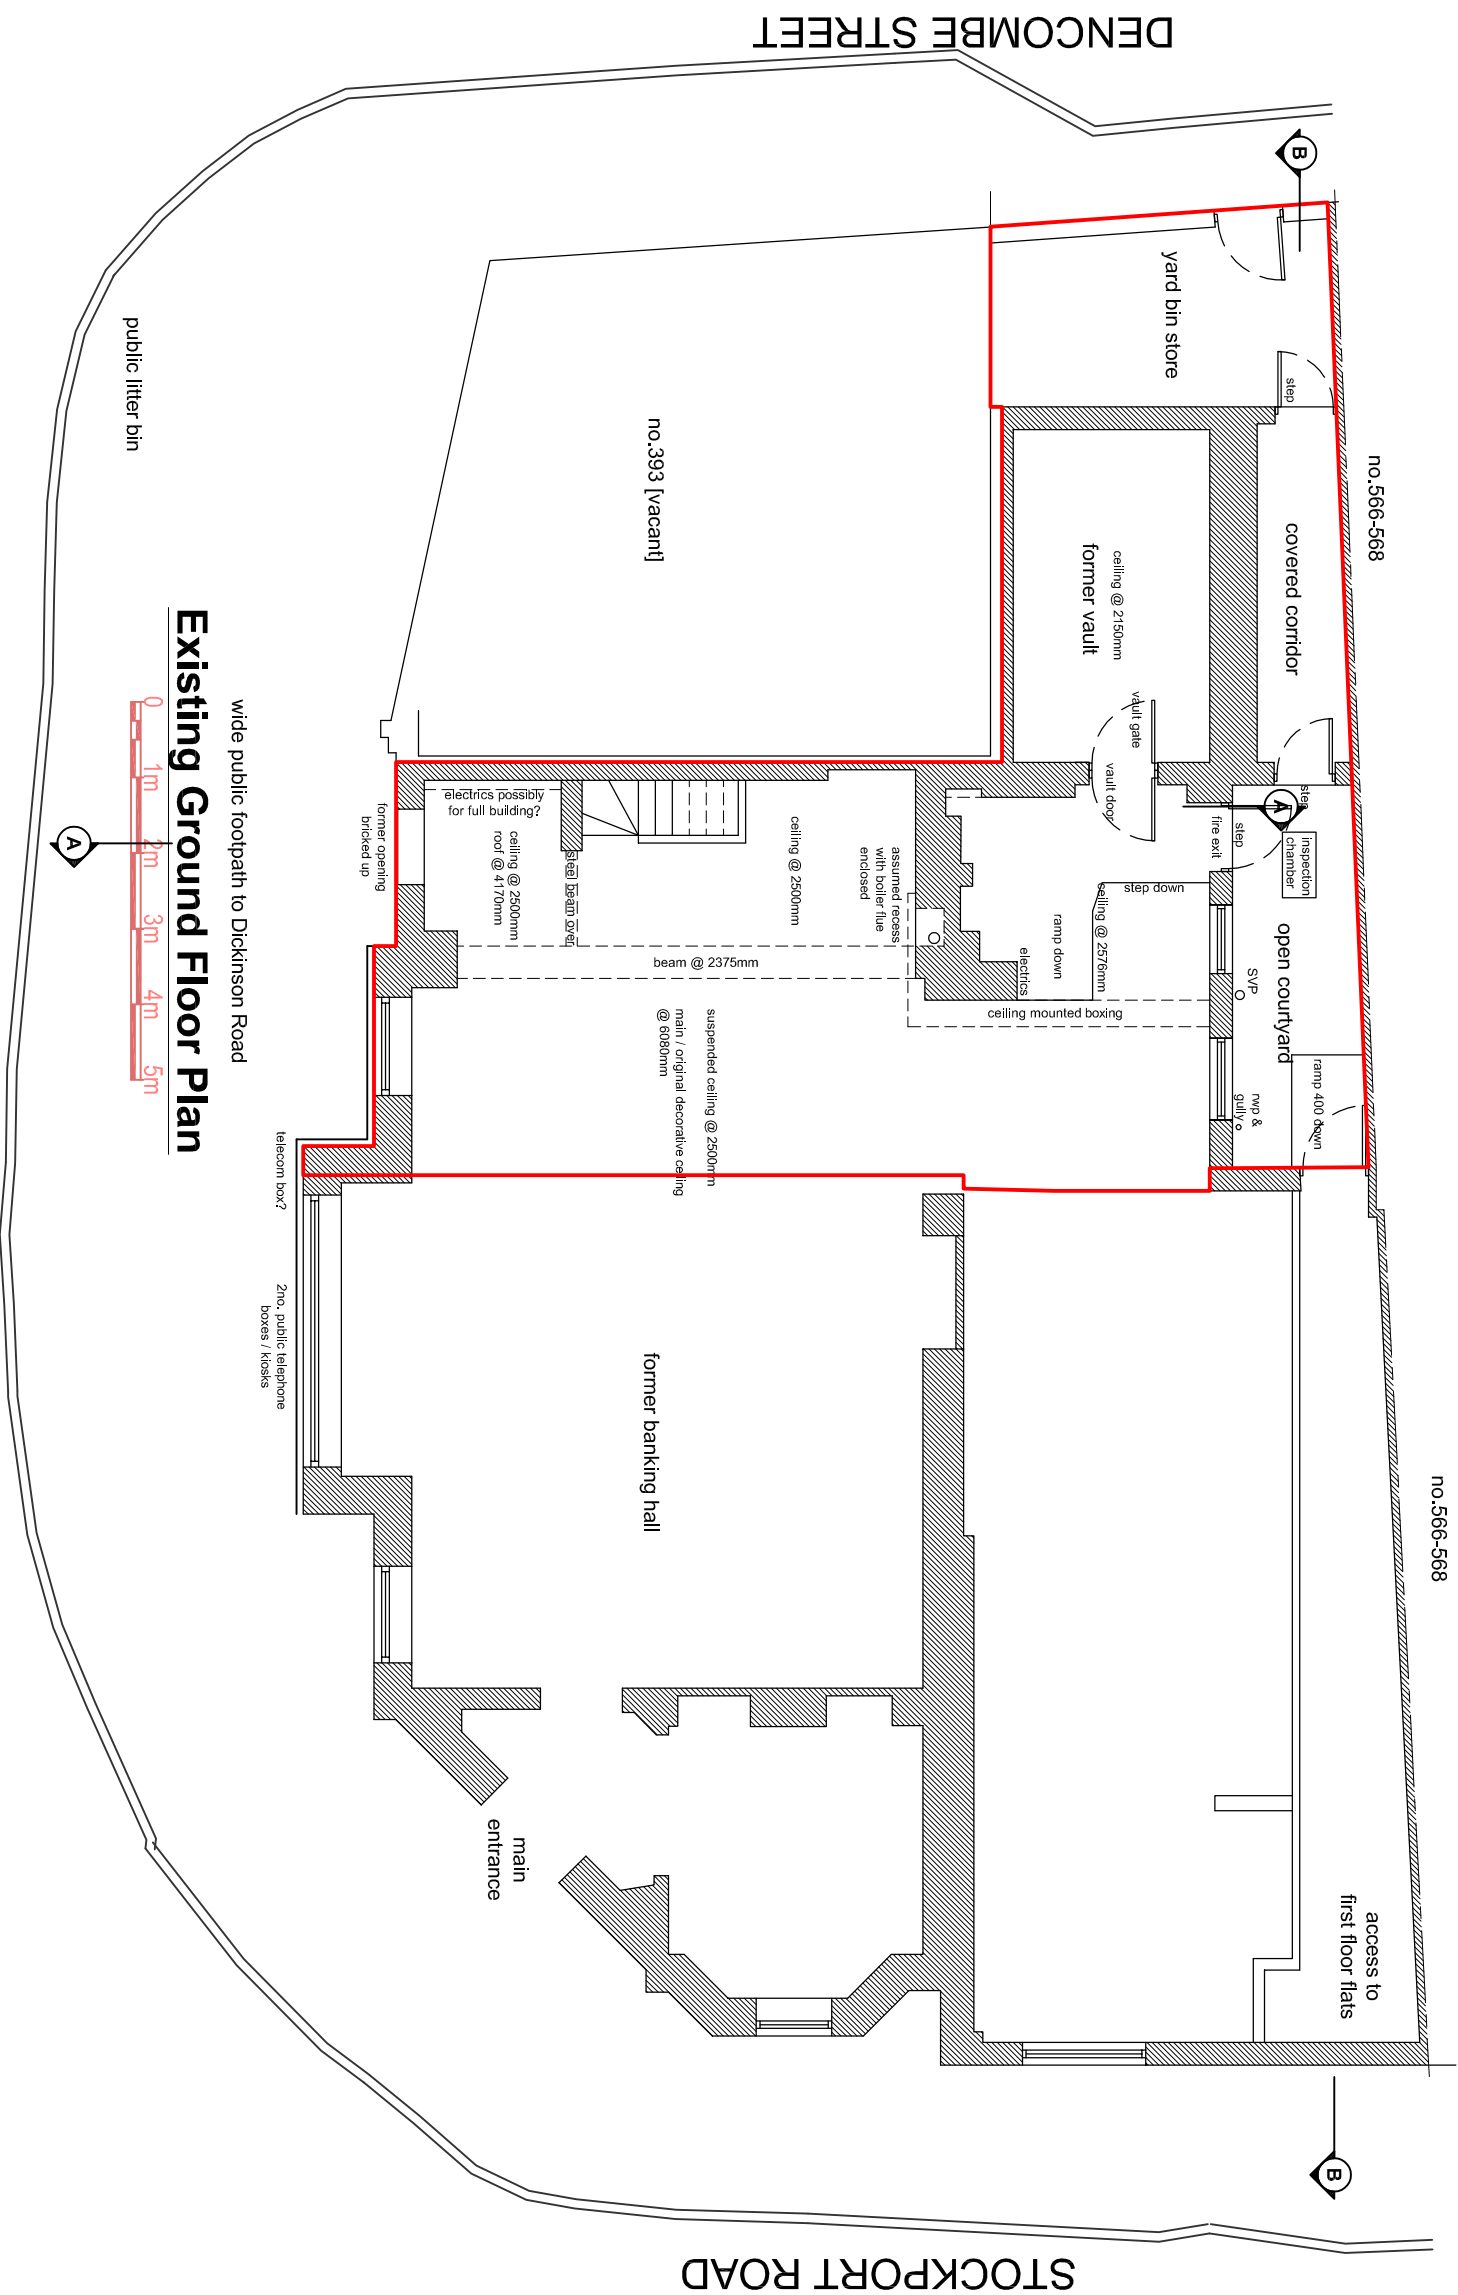

UNIT 1, 570-572 STOCKPORT RD, LONGSIGHT, M12 4JJ

PROPOSED EXTERNAL ALTERATIONS

FOR KARAK CHAAI

Rev.A--Title changed for Planning App.