notes:

1. DO NOT SCALE FROM THIS DRAWING - USE FIGURED DIMENSIONS ONLY.
2. TO BE READ IN CONJUNCTION WITH ALL OTHER CONSULTANTS / SPECIALISTS DRAWINGS. REPORT ANY DISCREPANCIES BEFORE AFFECTED WORK COMMENCES.
3. ALL SETTING OUT DIMENSIONS TO BE CHECKED ON SITE BY CONTRACTOR BEFORE WORK COMMENCES.

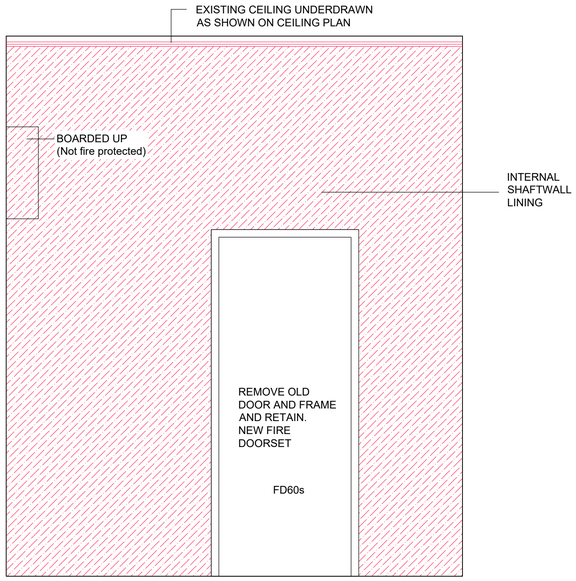

ELEVATION 1

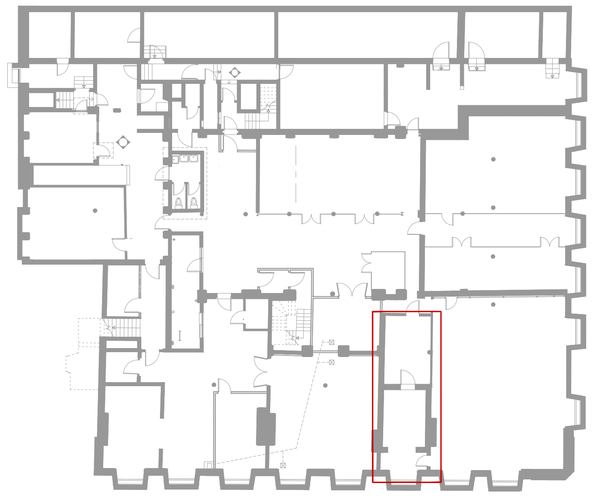

KEY

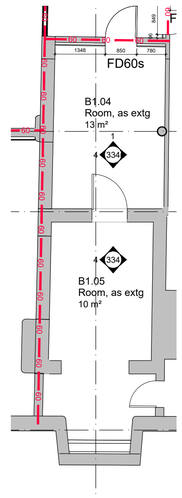

PLAN 1:50

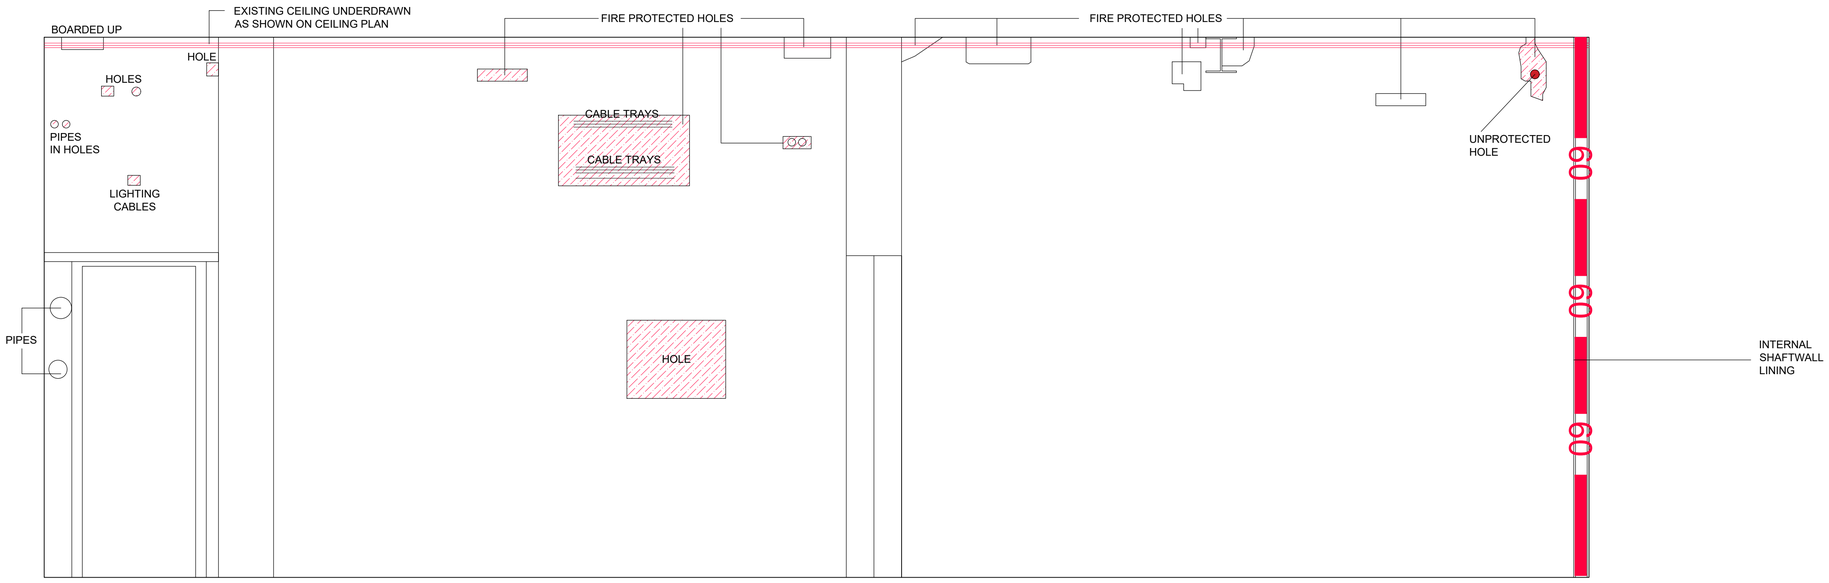

ELEVATION 4

Wall Rating Key:

60minsFR integrity & insulation.

CLIENT	Manchester Metropolitan University
PROJECT	Ormand Building Fire Remedials
TITLE	PROPOSED ROOM ELEVATION B1.04 AND 05
NUMBER	20608_P334
REVISION	-
STATUS	PLANNING
SCALE	1:20 @A1
DATE	05/03/21
DRAWN BY	SK
CHECKED BY	SG

REVISIONS | - FIRST_ISSUE 01/04/21 SK LM

DATE; DRAWN; CHECK

seven.

SEVENARCHITECTURE.CO.UK

Studios at :

61 Oxford Street,
MANCHESTER, M1 6EQ
t : 0161 236 5655

Clarendon House, Victoria Avenue,
HARROGATE, HG1 1DY
t : 01423 709 807

Galeri 6, Doc Fictoria,
CAERNARFON, LL55 1SQ
t: 01286 685 253

24 Greville Street,
LONDON, EC1N 8SS
t : 0203 036 0691