




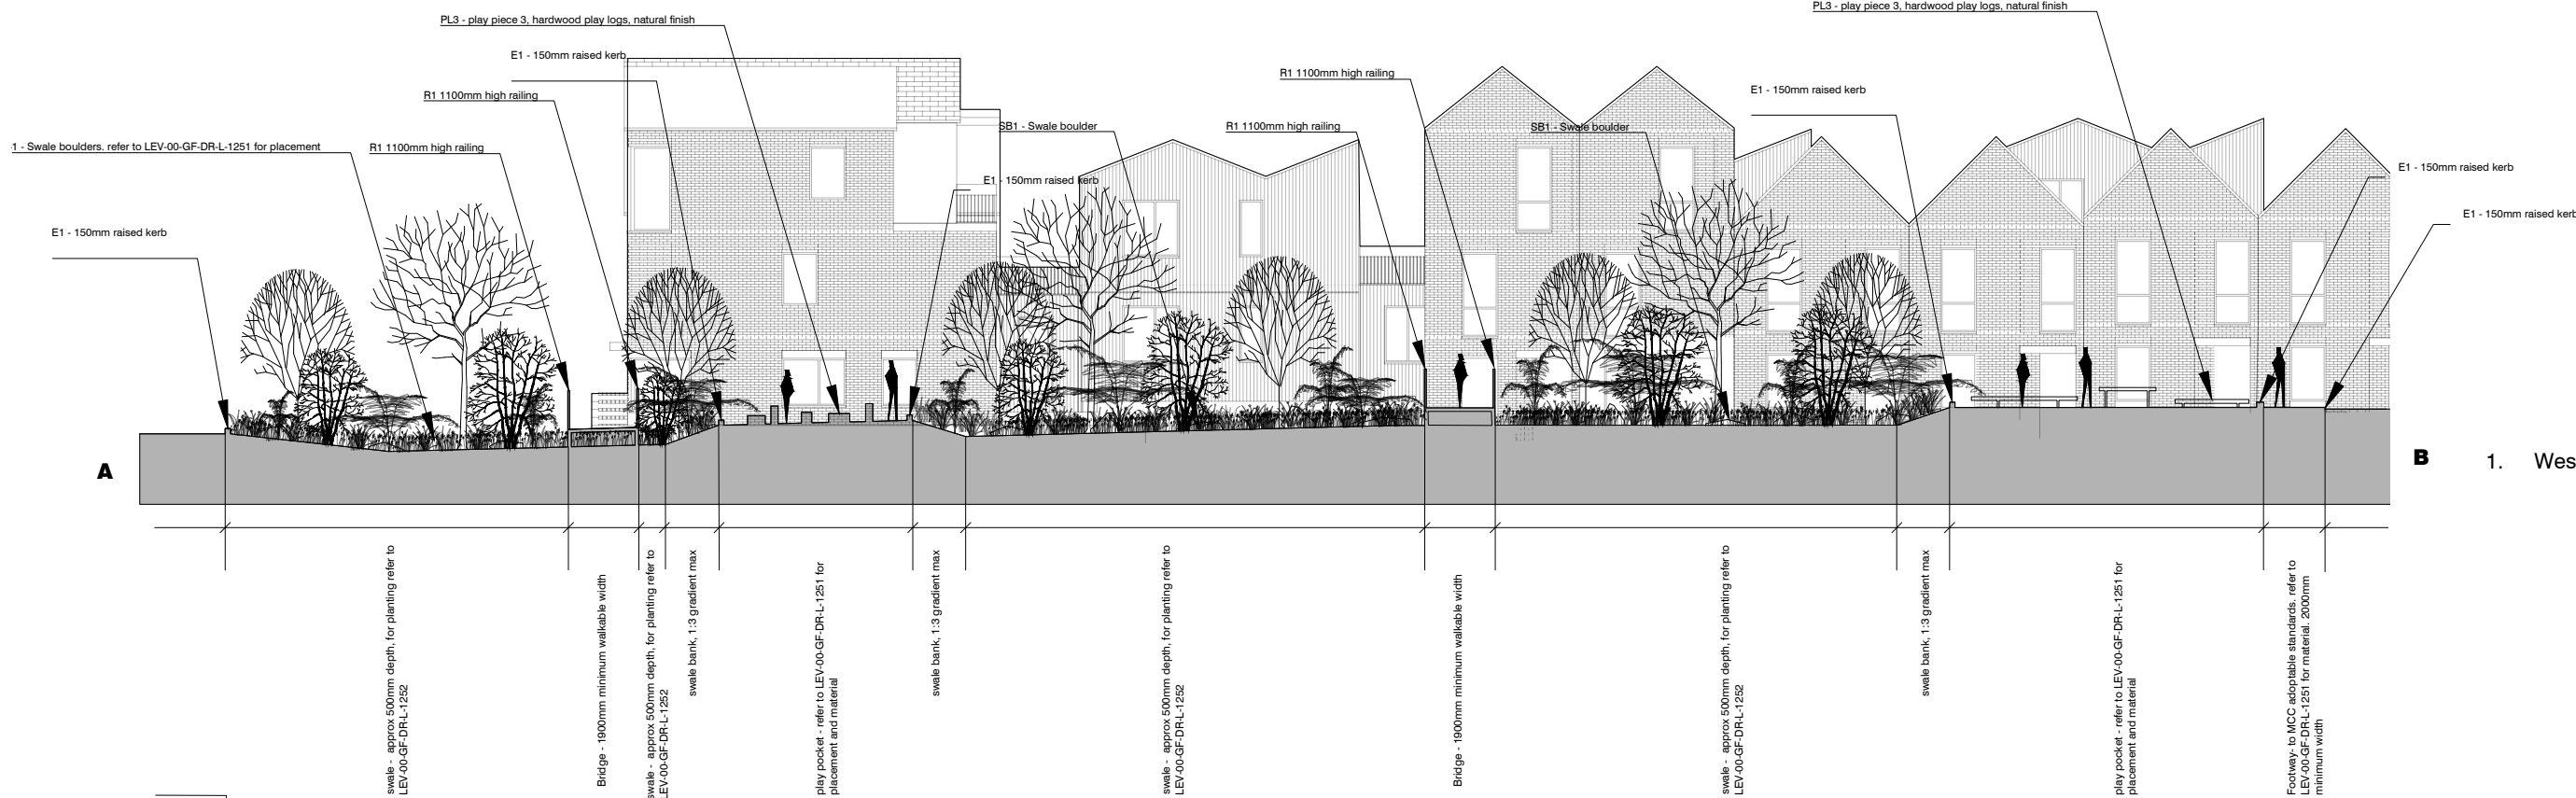


1. Western Green section 1 of 2

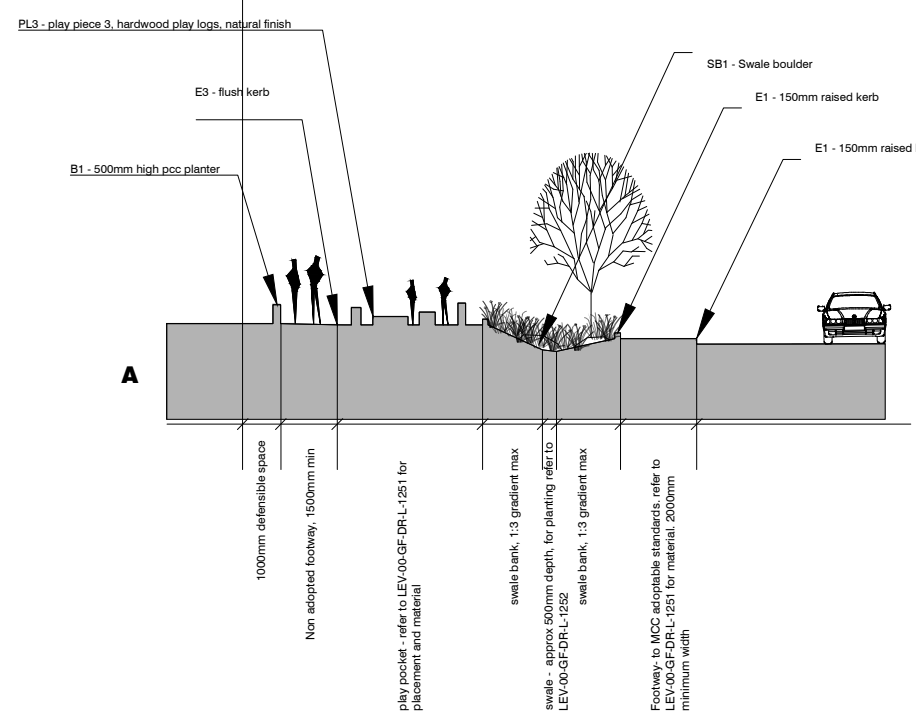



2. Western Green section 2 of 2

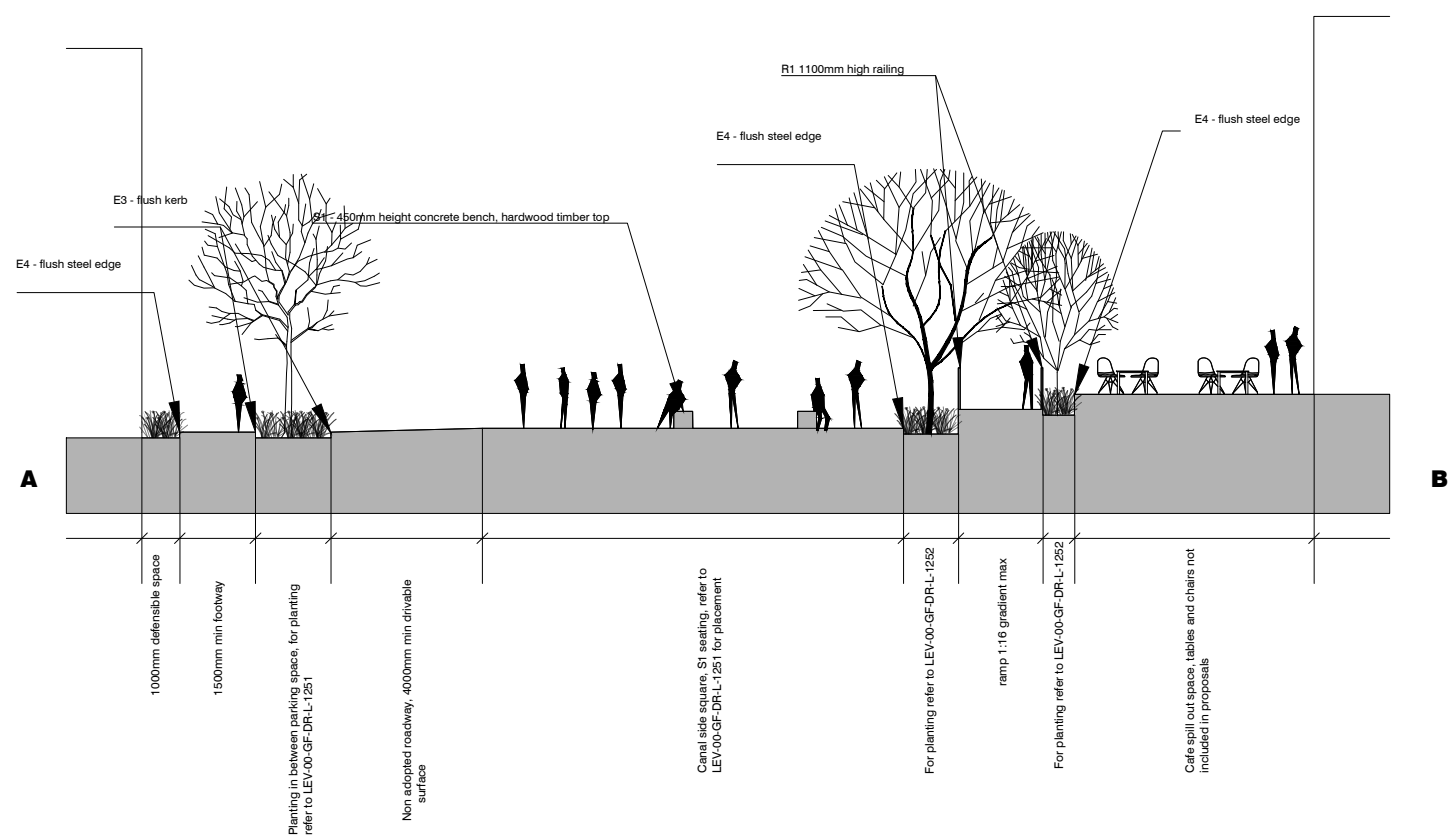

3. Canal Green section 1 of 2

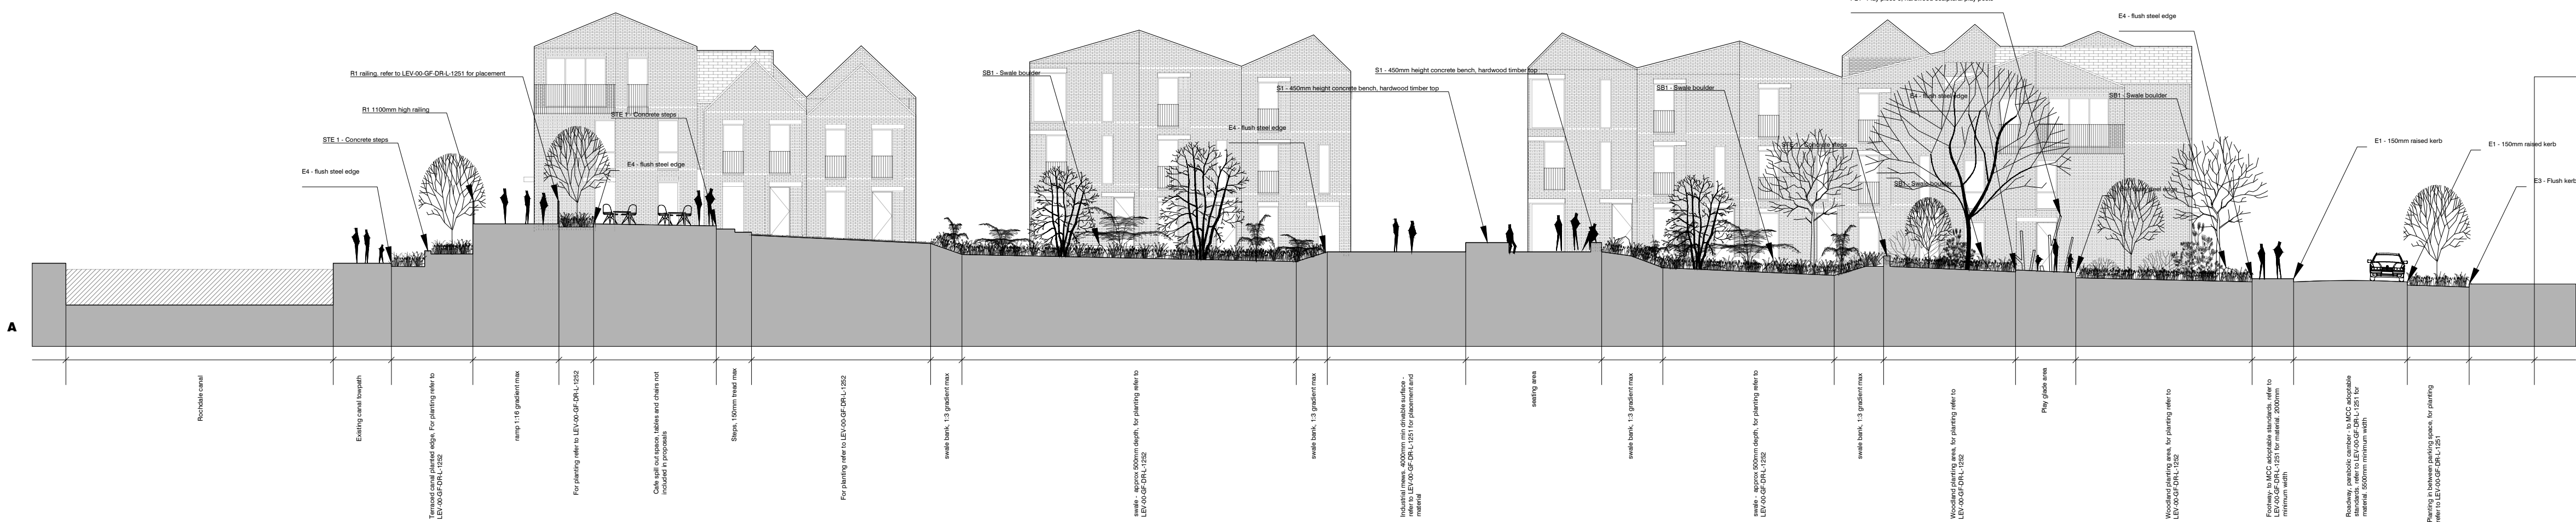

3. Canal Green section 2 of 2

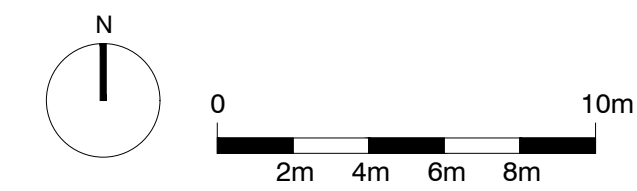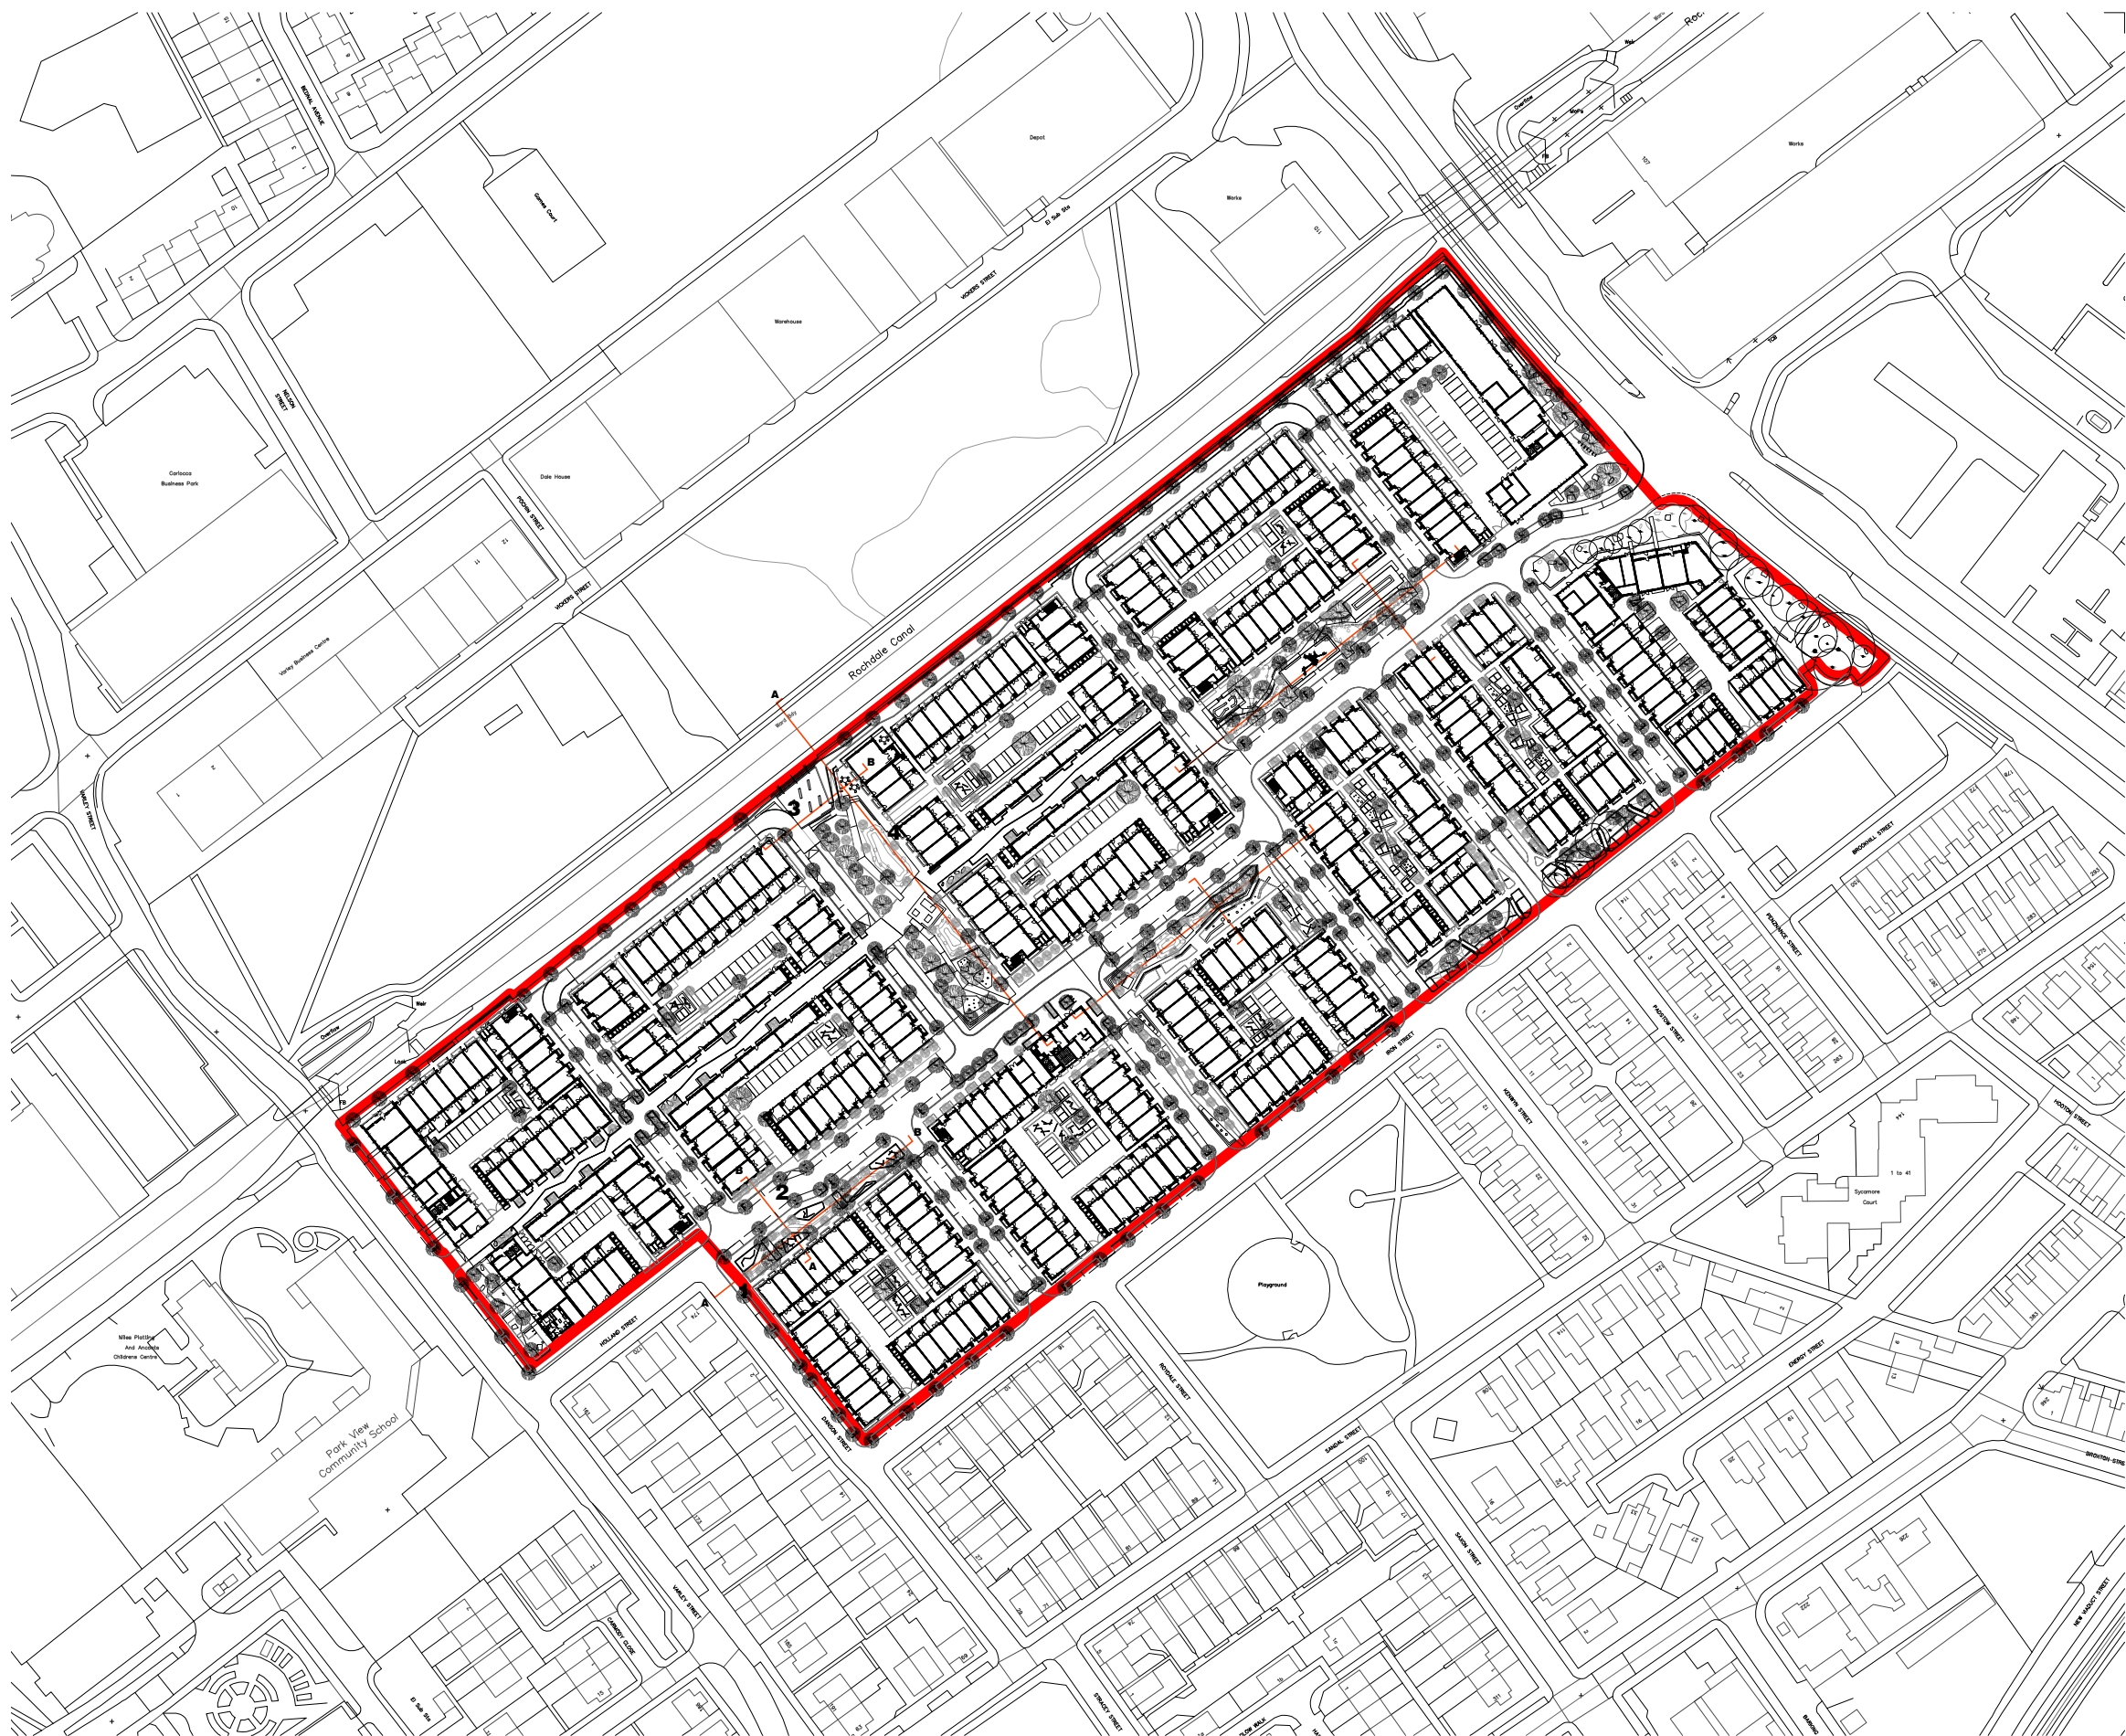

standard notes

1. Do not scale this drawing.
2. All dimensions must be checked on site and any discrepancies verified with the architect.
3. Unless shown otherwise, all dimensions are to structural surfaces.

drawing notes

start typing drawing notes here

THIS IS NOT A CONSTRUCTION DRAWING, IT IS UNSUITABLE FOR THE PURPOSE OF CONSTRUCTION AND MUST ON NO ACCOUNT BE USED AS SUCH.

revisions

P1	19.11.19	first issue
P2	21.11.19	second issue
P3	26.11.19	third issue
P4	28.11.19	final issue

Land at Coleshill Street Miles Platting

date
28/11/19

scale
1:200@A1

drawn
AB

client
Engle Services Ltd and Landcare (East Manchester) Ltd

drawing
GA Landscape Sections - 01

checked
KD

drawing number
LEV-00-GF-DR-L-1800

rev
P4

File location

Levitt Bernstein
Thane Studios - Thane Villas 2-4
London
N7 7PA

t: 020 7275 7676
f: 020 7275 9348
w: levittbernstein.co.uk
e: post@levittbernstein.co.uk

Levitt Bernstein