


EXISTING FRONT GARDEN PLAN

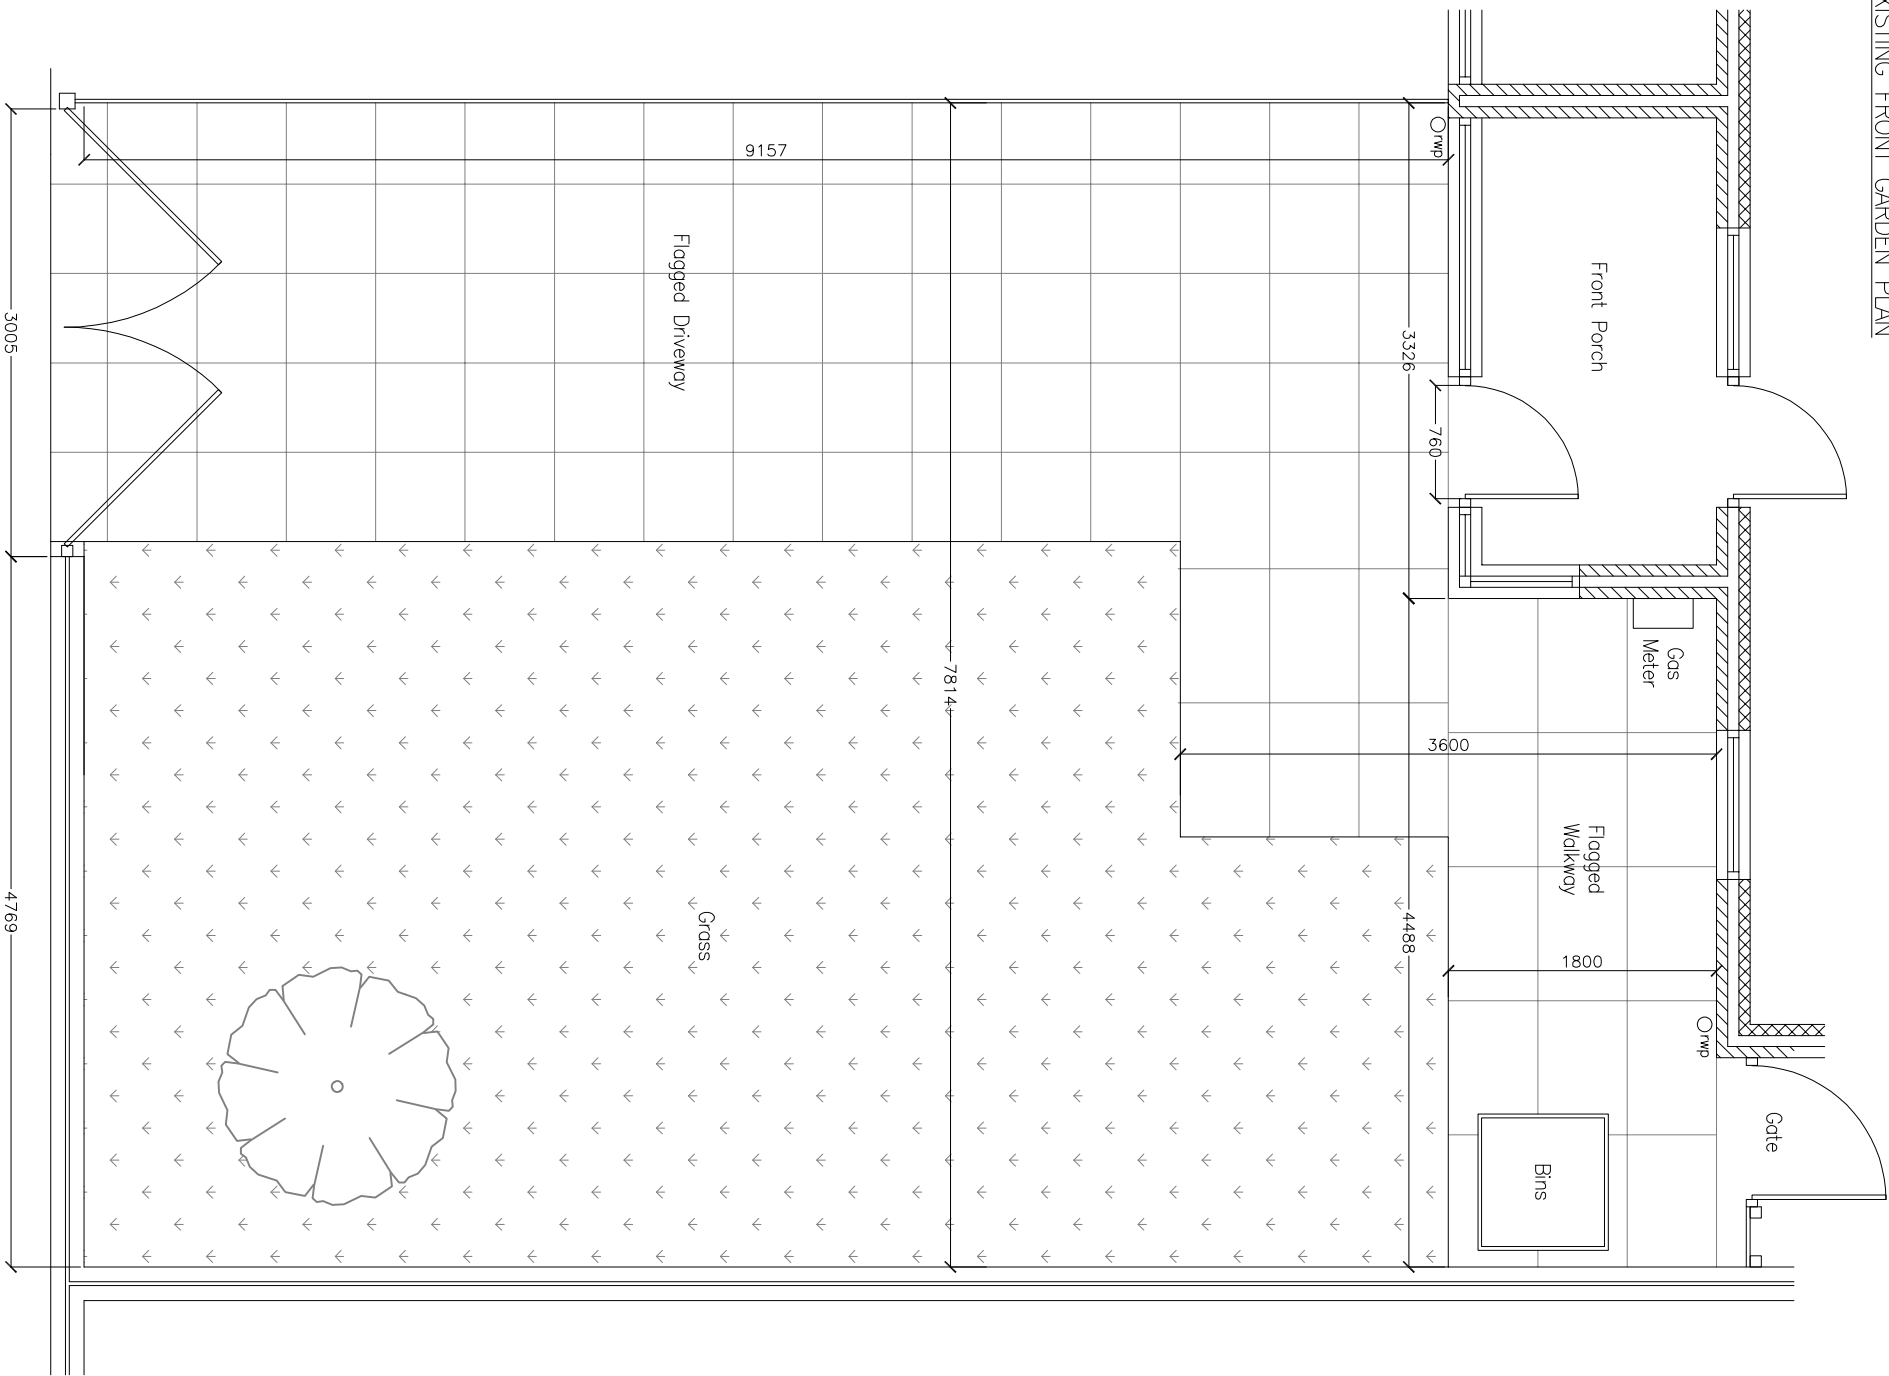

REV	DESCRIPTION	DATE	BY	CHK

Project:
7 Willock Street, Manchester

Drawing Title:
Existing Front Garden Plan

Drawing No.:
042-001

Scale @ A3	Revision:	Status:	Drawn By:	Date:
1:50	.		AU	29/09/20