


ZAXXFRIED EXISTING AND PROPOSED PLANS & ELEVATIONS




EXISTING PLAN 1 : 50

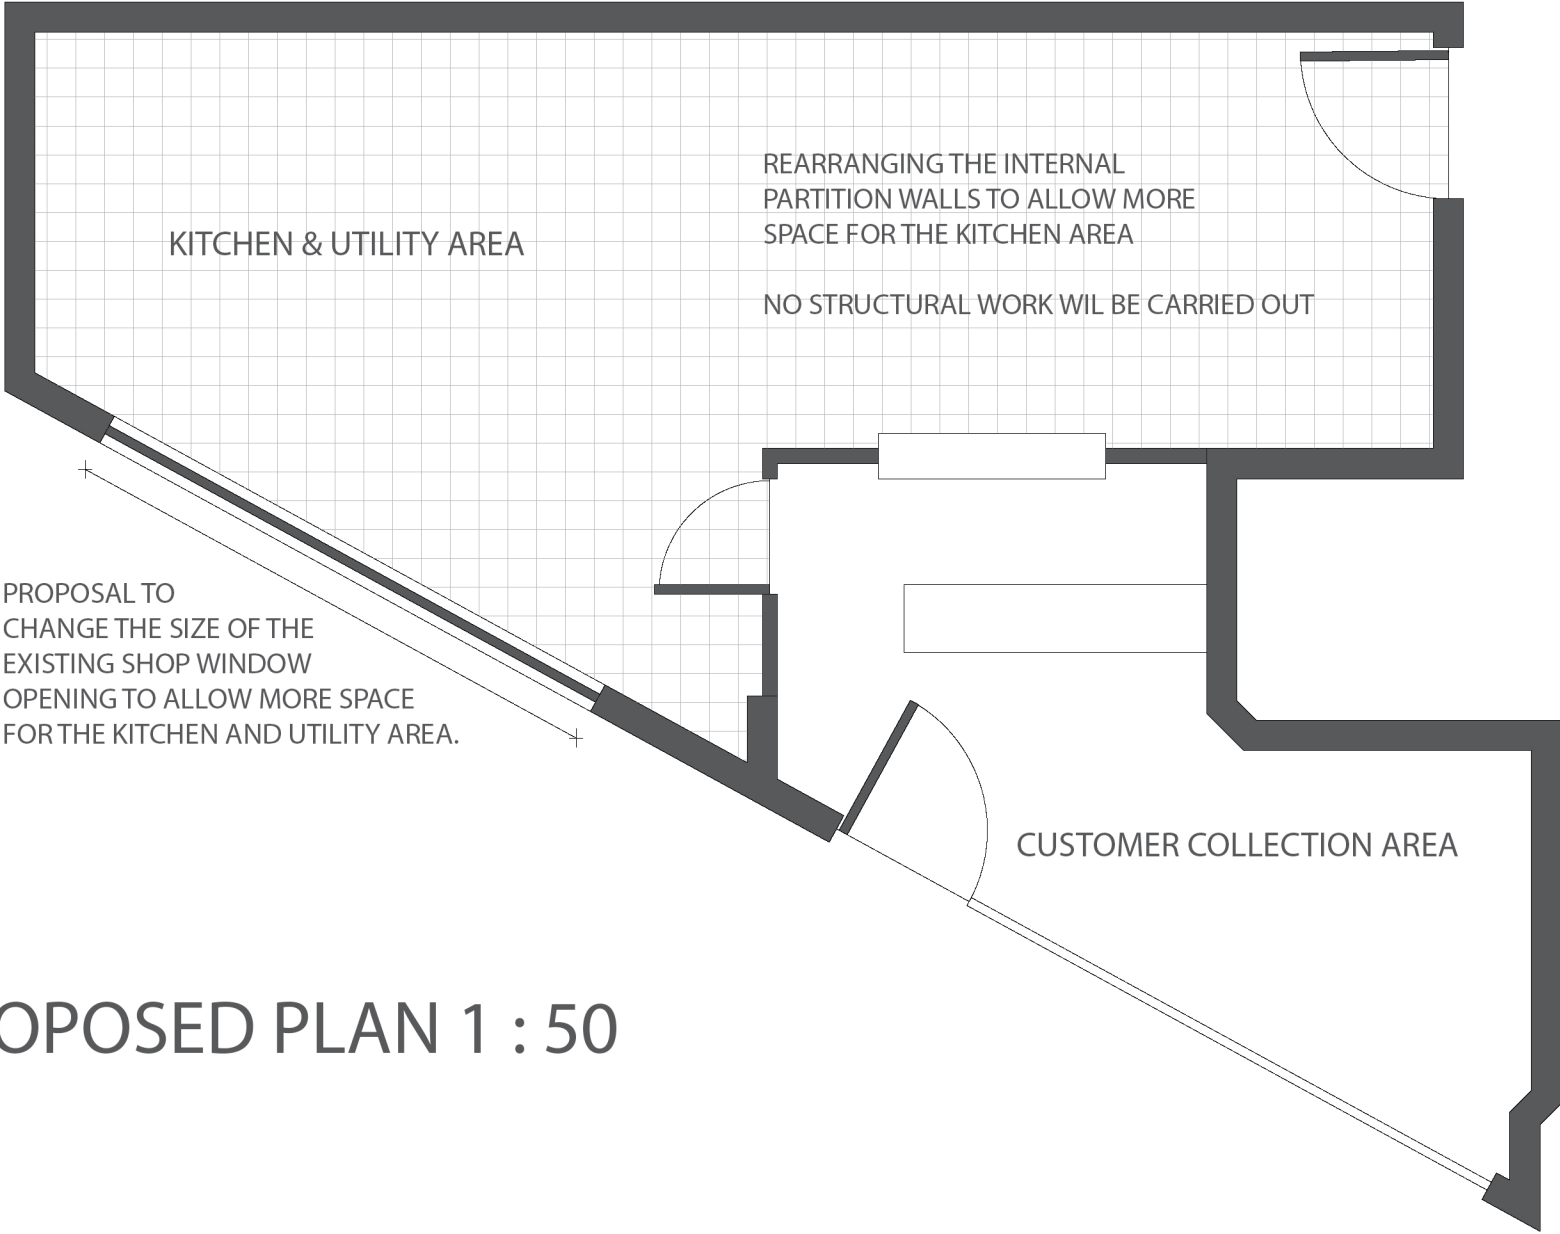

PROPOSED PLAN 1 : 50



EXISTING ELEVATION 1 : 50

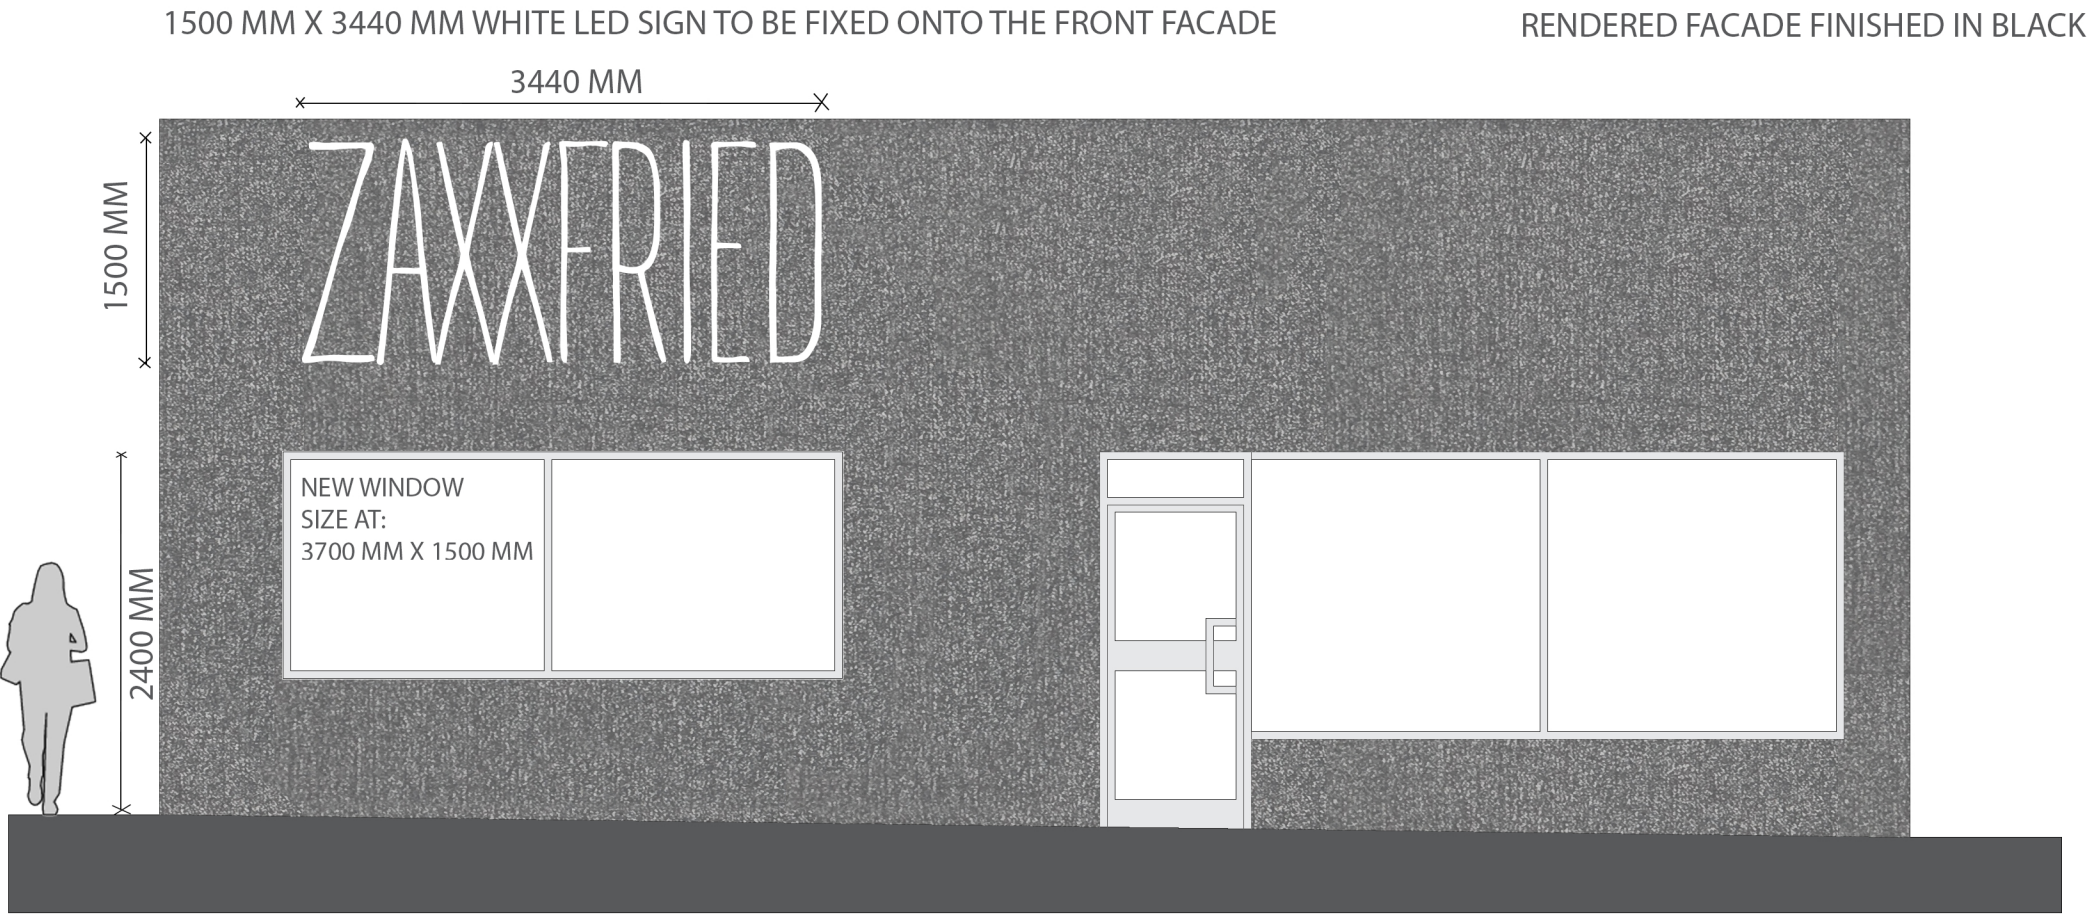

PROPOSED ELEVATION 1 : 50