




1 Rochdale Canal Elevation
1 : 500

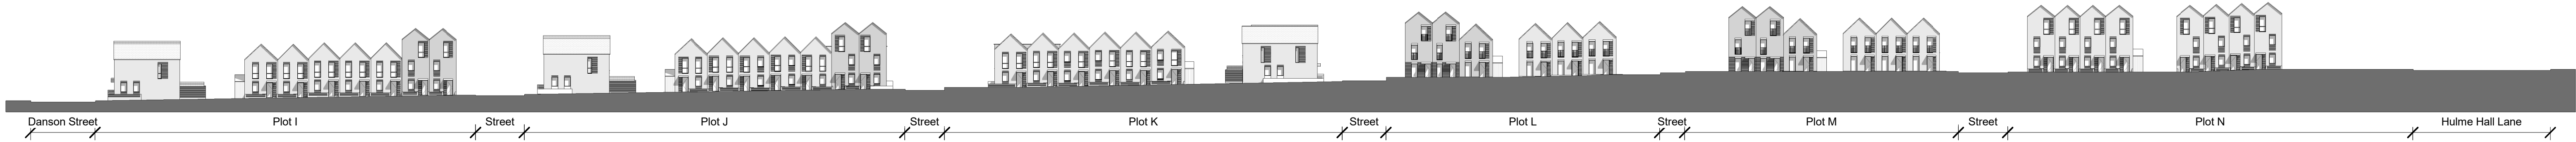


2 Iron Street Elevation

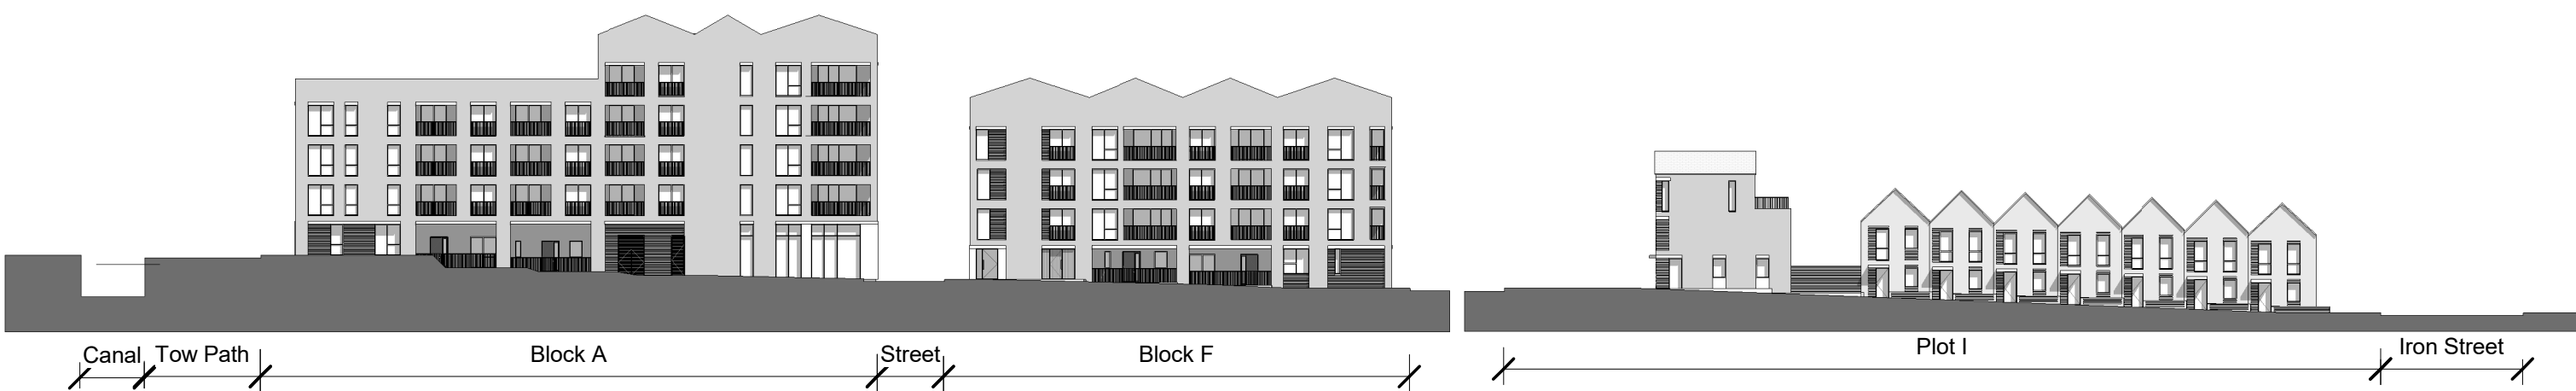

3 Varley Street Elevation
1 : 500

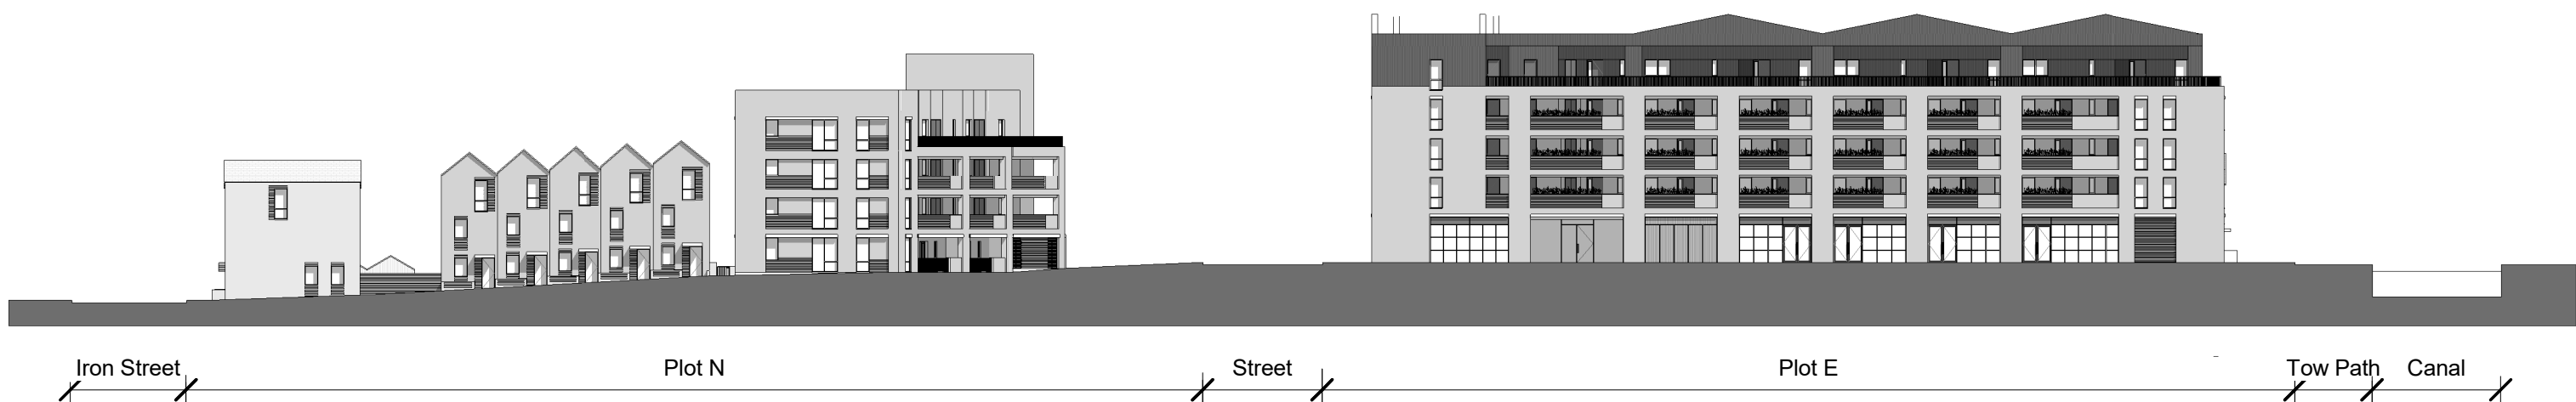

4 Hulme Hall Lane Elevation
1 : 500

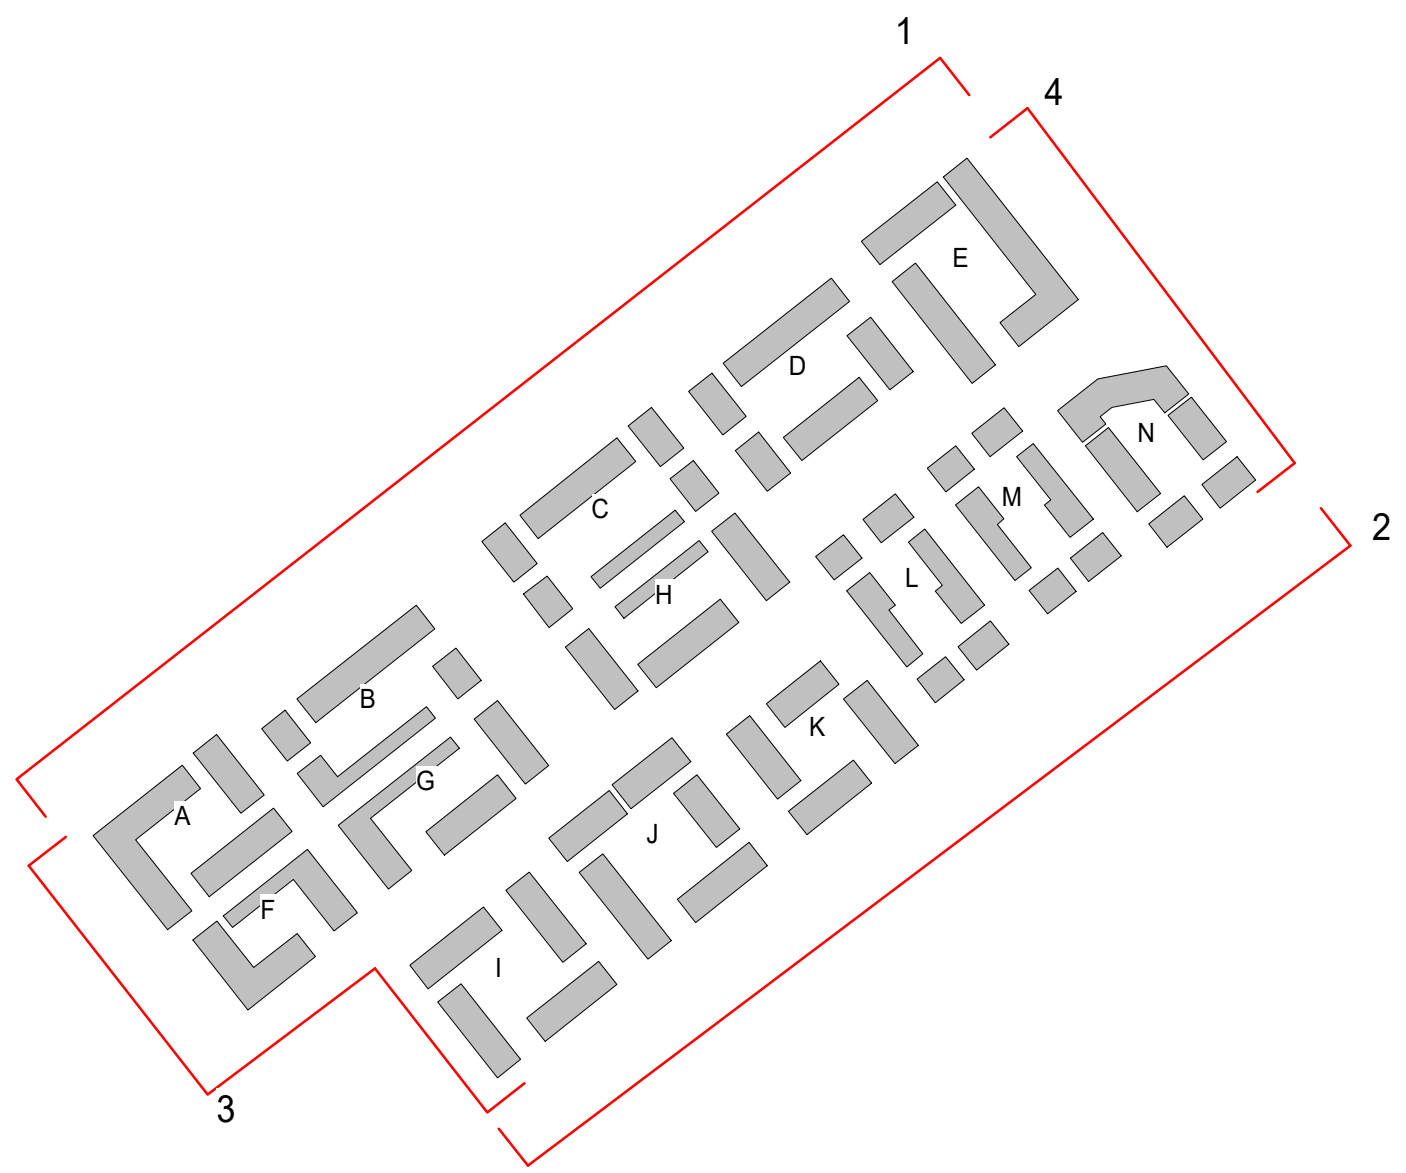

Key Location Plan

Notes

1. Do not scale this drawing.
 2. All dimensions must be checked on site and any discrepancies verified with the architect.
 3. Unless shown otherwise, all dimensions are to structural surfaces.
 4. Drawing to be read with all other issued information. Any discrepancies to be brought to the attention of the architect.
 5. This drawing is the copyright of Levitt Bernstein and may not be copied, altered or reproduced in any form, or passed to a third party without license or written consent.
- This is not a construction drawing. It is unsuitable for the purpose of construction and must on no account be used as such.

LB Note: 24.02.2021
This drawing has been updated as part of the Section 96a application including a reduction in floor to floor heights of the houses and material updates.
Please see proposed 1:200 elevations and sections for details.

P2	06/08/20	Revisions to Planning Issue	D
P1	26/11/19	Planning Issue	M
Rev	Date	Description	Initials

Project name

Land at Coleshill Street Miles Platting

Drawing number	Rev
3547A - LEV - 00 - XX - DR - A - 1300	P2

Drawing

Sitewide Street Elevations - Sheet 1

Purpose of issue	Date
As indicated @ A0	20/11/19

Scale	Drawn
As indicated @ A0	RF

Client	Checked
Engle Services Ltd and Landcare (East Manchester) Ltd	MF

London
Thames Studios
2-4 Thame Villa
London SE 7PA
+44 (0)20 7273 8776
Manchester
Borded Warehouse
Market Street
Manchester M3 3LE
+44 (0)161 665 6745

Levitt Bernstein
levittbernstein.co.uk