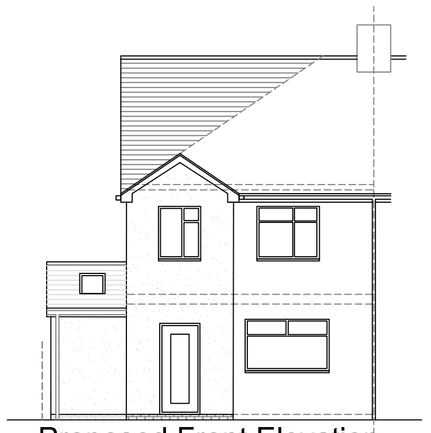

Proposed Front Elevation

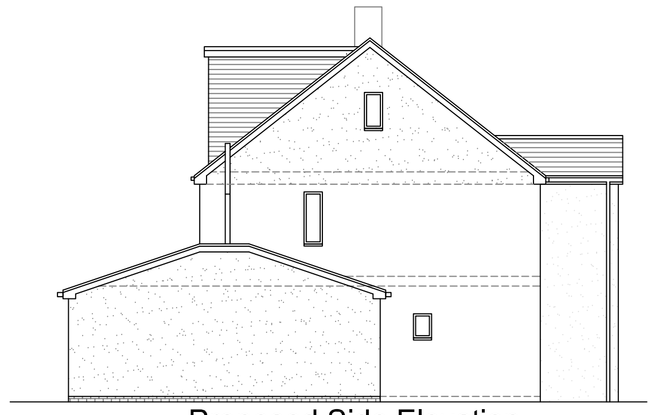

Proposed Side Elevation



Proposed Rear Elevation

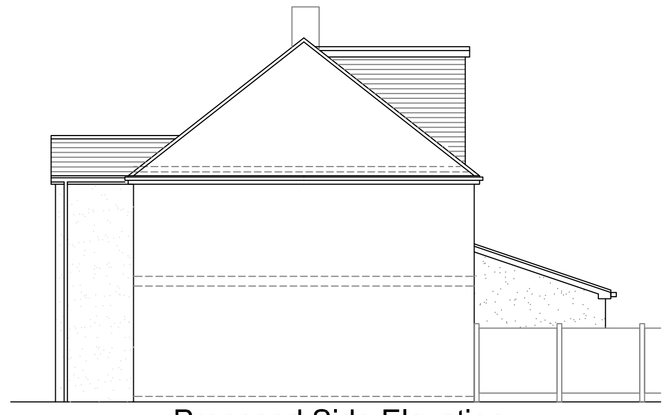

Proposed Side Elevation

notes

1. do not scale from this drawing – figured dimensions only
2. read in conjunction with all other consultants/specialists drawings. report any discrepancies before affected work commences
3. all setting out dimensions to be checked on site by contractor before work commences
4. this drawing remains copyright of 4mation architecture. copy/distribute only with consent of author

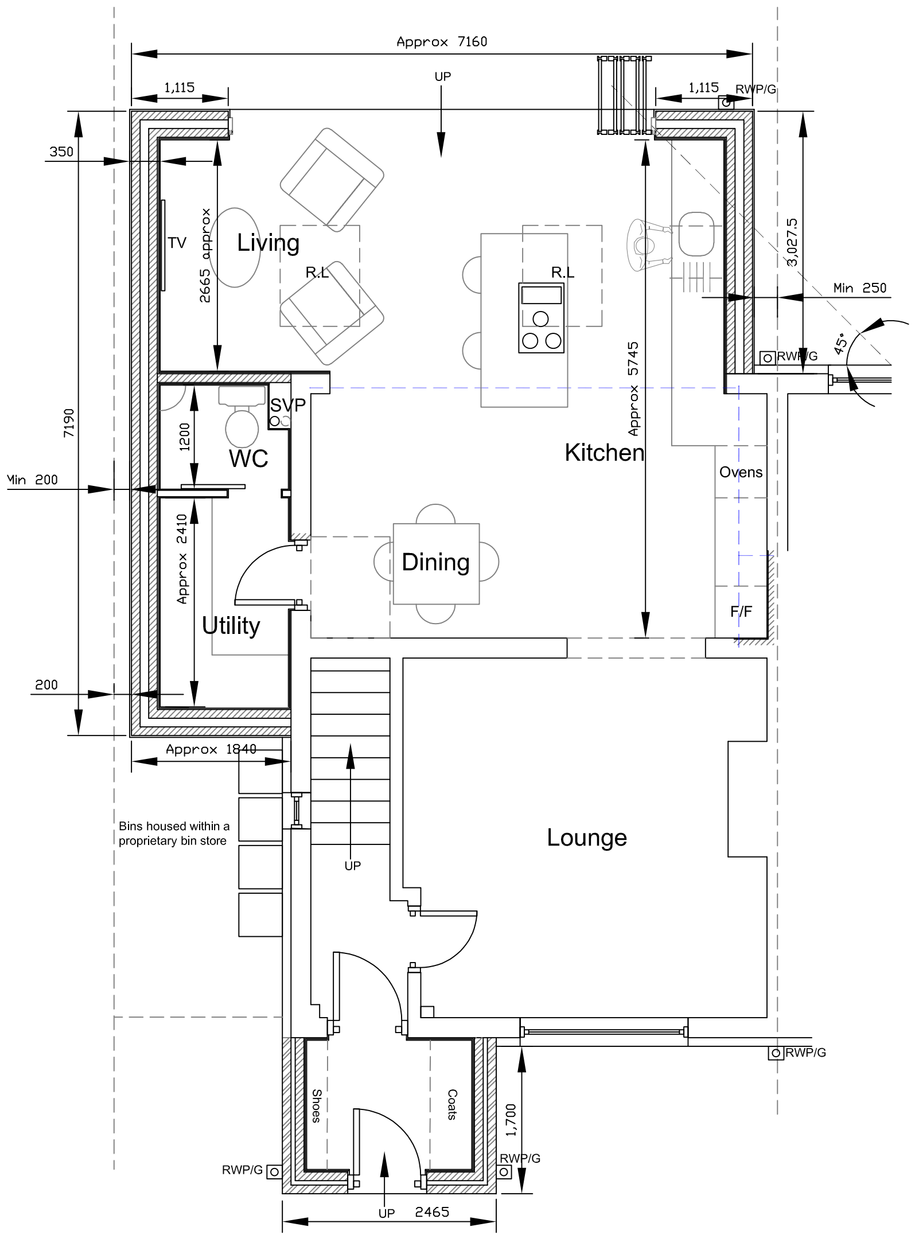

Proposed Ground Floor Plan

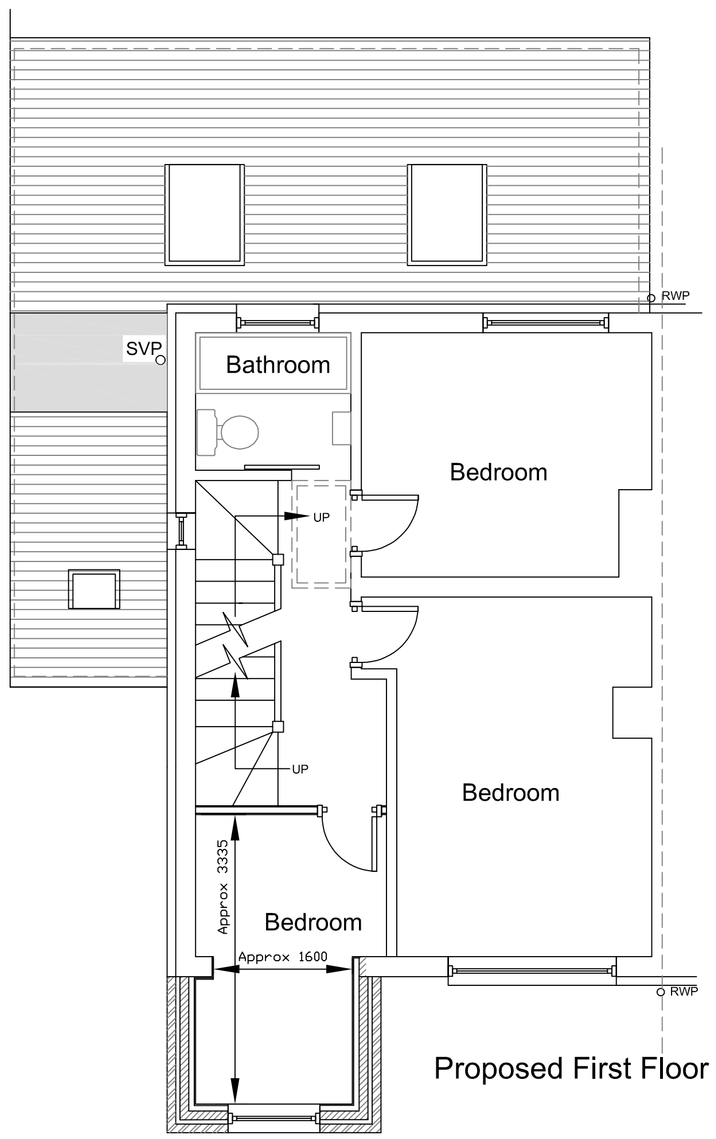

Proposed First Floor Pla

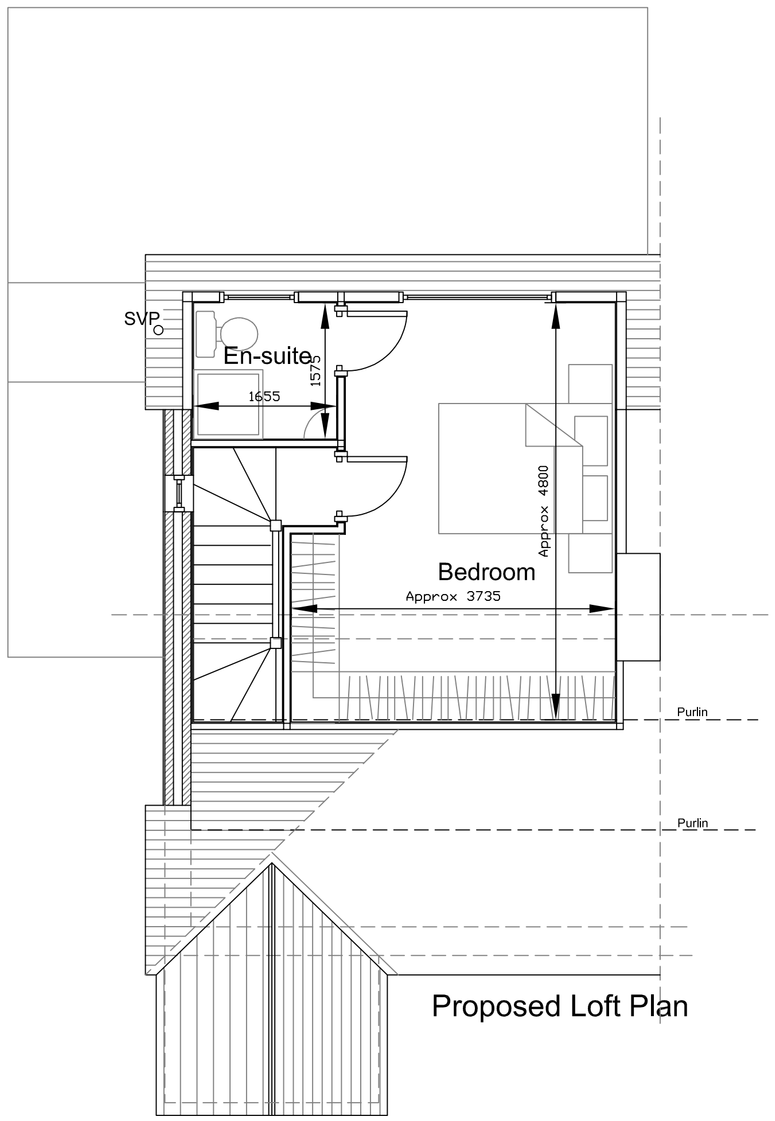

Proposed Loft Plan

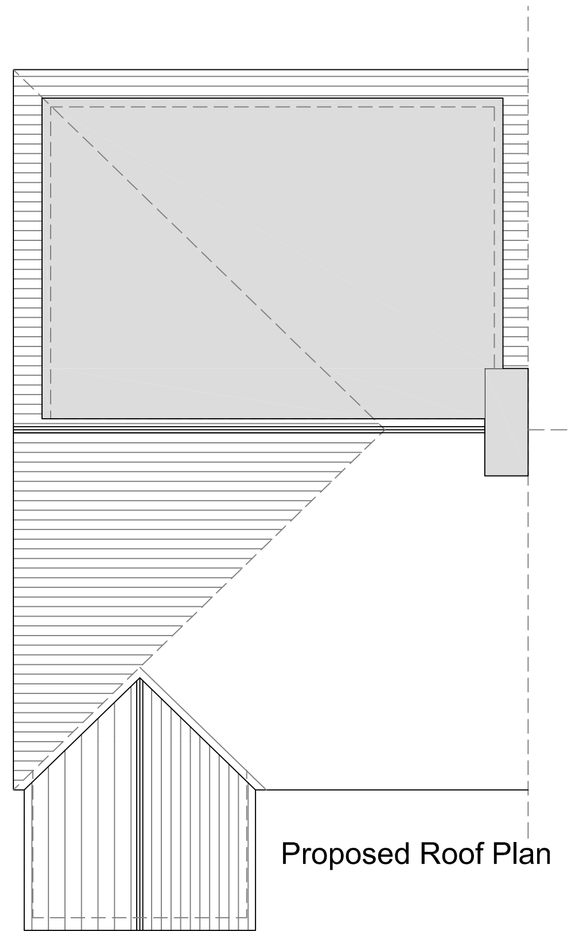

Proposed Roof Plan

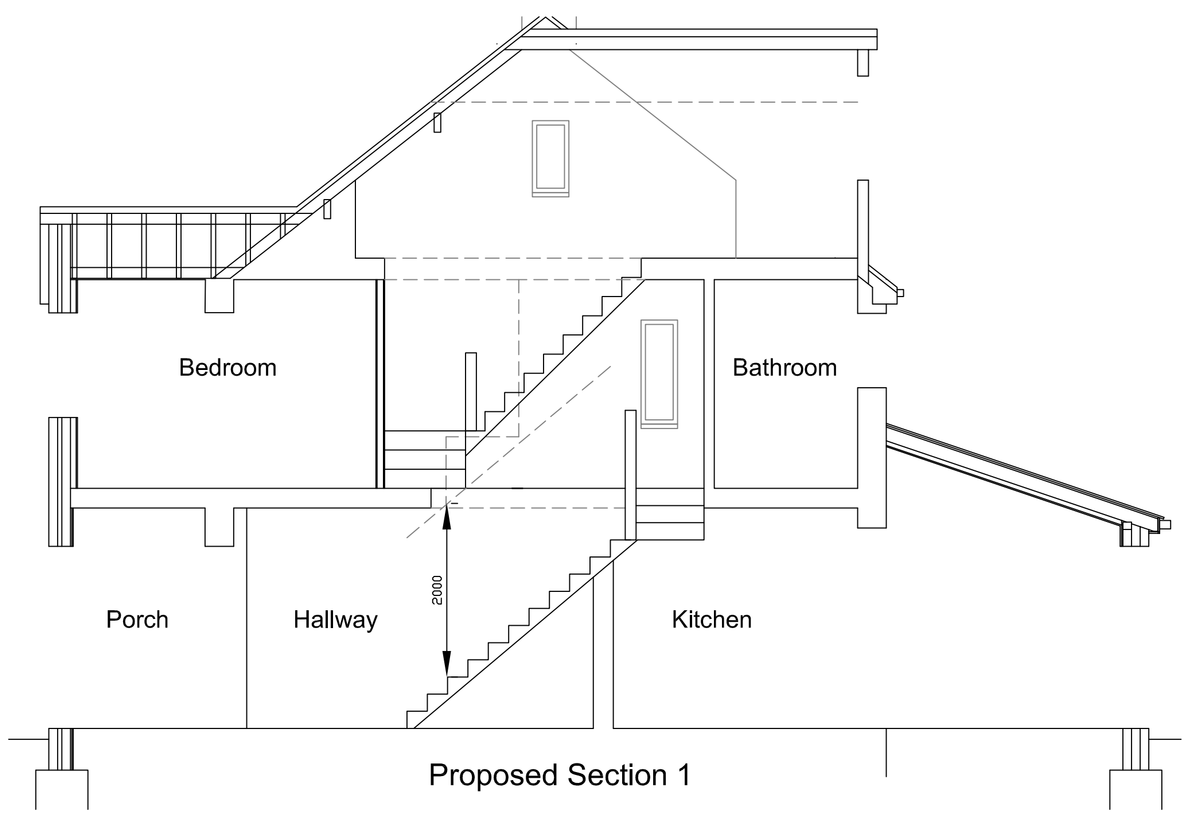

Proposed Section 1

project:
13 The Drive
Manchester
M20 6HZ

client:
Mrs R Calvo

dwg:
Proposed Plans & Elevations

project no: 879

dwg no: 02

dwg date:05/03/21

dwg scale: 1:50/100

dwg revision: C

4mation architecture
27 Blythe Avenue
Bramhall
Stockport
SK7 1EU

t:0161 439 3255

w:www.4mation-architecture.com

©