


COPYRIGHT
THE COPYRIGHT IN THIS DRAWING IS VESTED IN ATELIER TWO LTD. AND NO LICENSE OR ASSIGNMENT HAS BEEN, OR IS, GRANTED TO ANY THIRD PARTY WHETHER BY PROVISION OF COPIES OR ORIGINALS OR OTHERWISE UNLESS AGREED IN WRITING

STRUCTURAL DESIGN
ALL STRUCTURAL INFORMATION CONTAINED WITHIN THE DRAWINGS ARE TO BE READ IN CONJUNCTION WITH THE STRUCTURAL ENGINEER'S DESIGN/DETAILS/CALCULATIONS AS PROVIDED. ANY CONTRACTOR SHALL CHECK AND VERIFY ALL DIMENSIONS ON SITE AND REPORT AND DISCREPANCIES IN WRITING TO THE ENGINEER


DO NOT SCALE FROM THIS DRAWING
ANY CONTRACTOR SHALL CHECK AND VERIFY ALL DIMENSIONS ON SITE AND REPORT ANY DICREPANCIES IN WRITING TO ATELIER TWO LTD.

REFERENCING
THIS DRAWING IS TO BE READ STRICTLY IN CONJUNCTION WITH ALL SUPPORTING DOCUMENTATION PROVIDED BY ATELIER TWO LTD. AND ALL OTHER DESIGNING PARTIES

AREAS
ALL AREAS ARE APPROXIMATE AND CAN ONLY BE VERIFIED BY A DETAILED DIMENSIONAL SURVEY OF THE BUILDING. ANY DECISIONS MADE ON THESE PREDICTIONS SHOULD INCLUDE DUE ALLOWANCE FOR THE INCREASES AND DECREASES INHERENT IN THE DESIGN DEVELOPMENT AND CONSTRUCTION PROCESSES. EXISTING BUILDINGS MAY PRESENT ANOLMALIES IN RELATION TO THE DRAWN/SURVEYED INFORMATION WHICH MAY ALSO AFFECT THE STATED AREAS OR DIMENSIONS

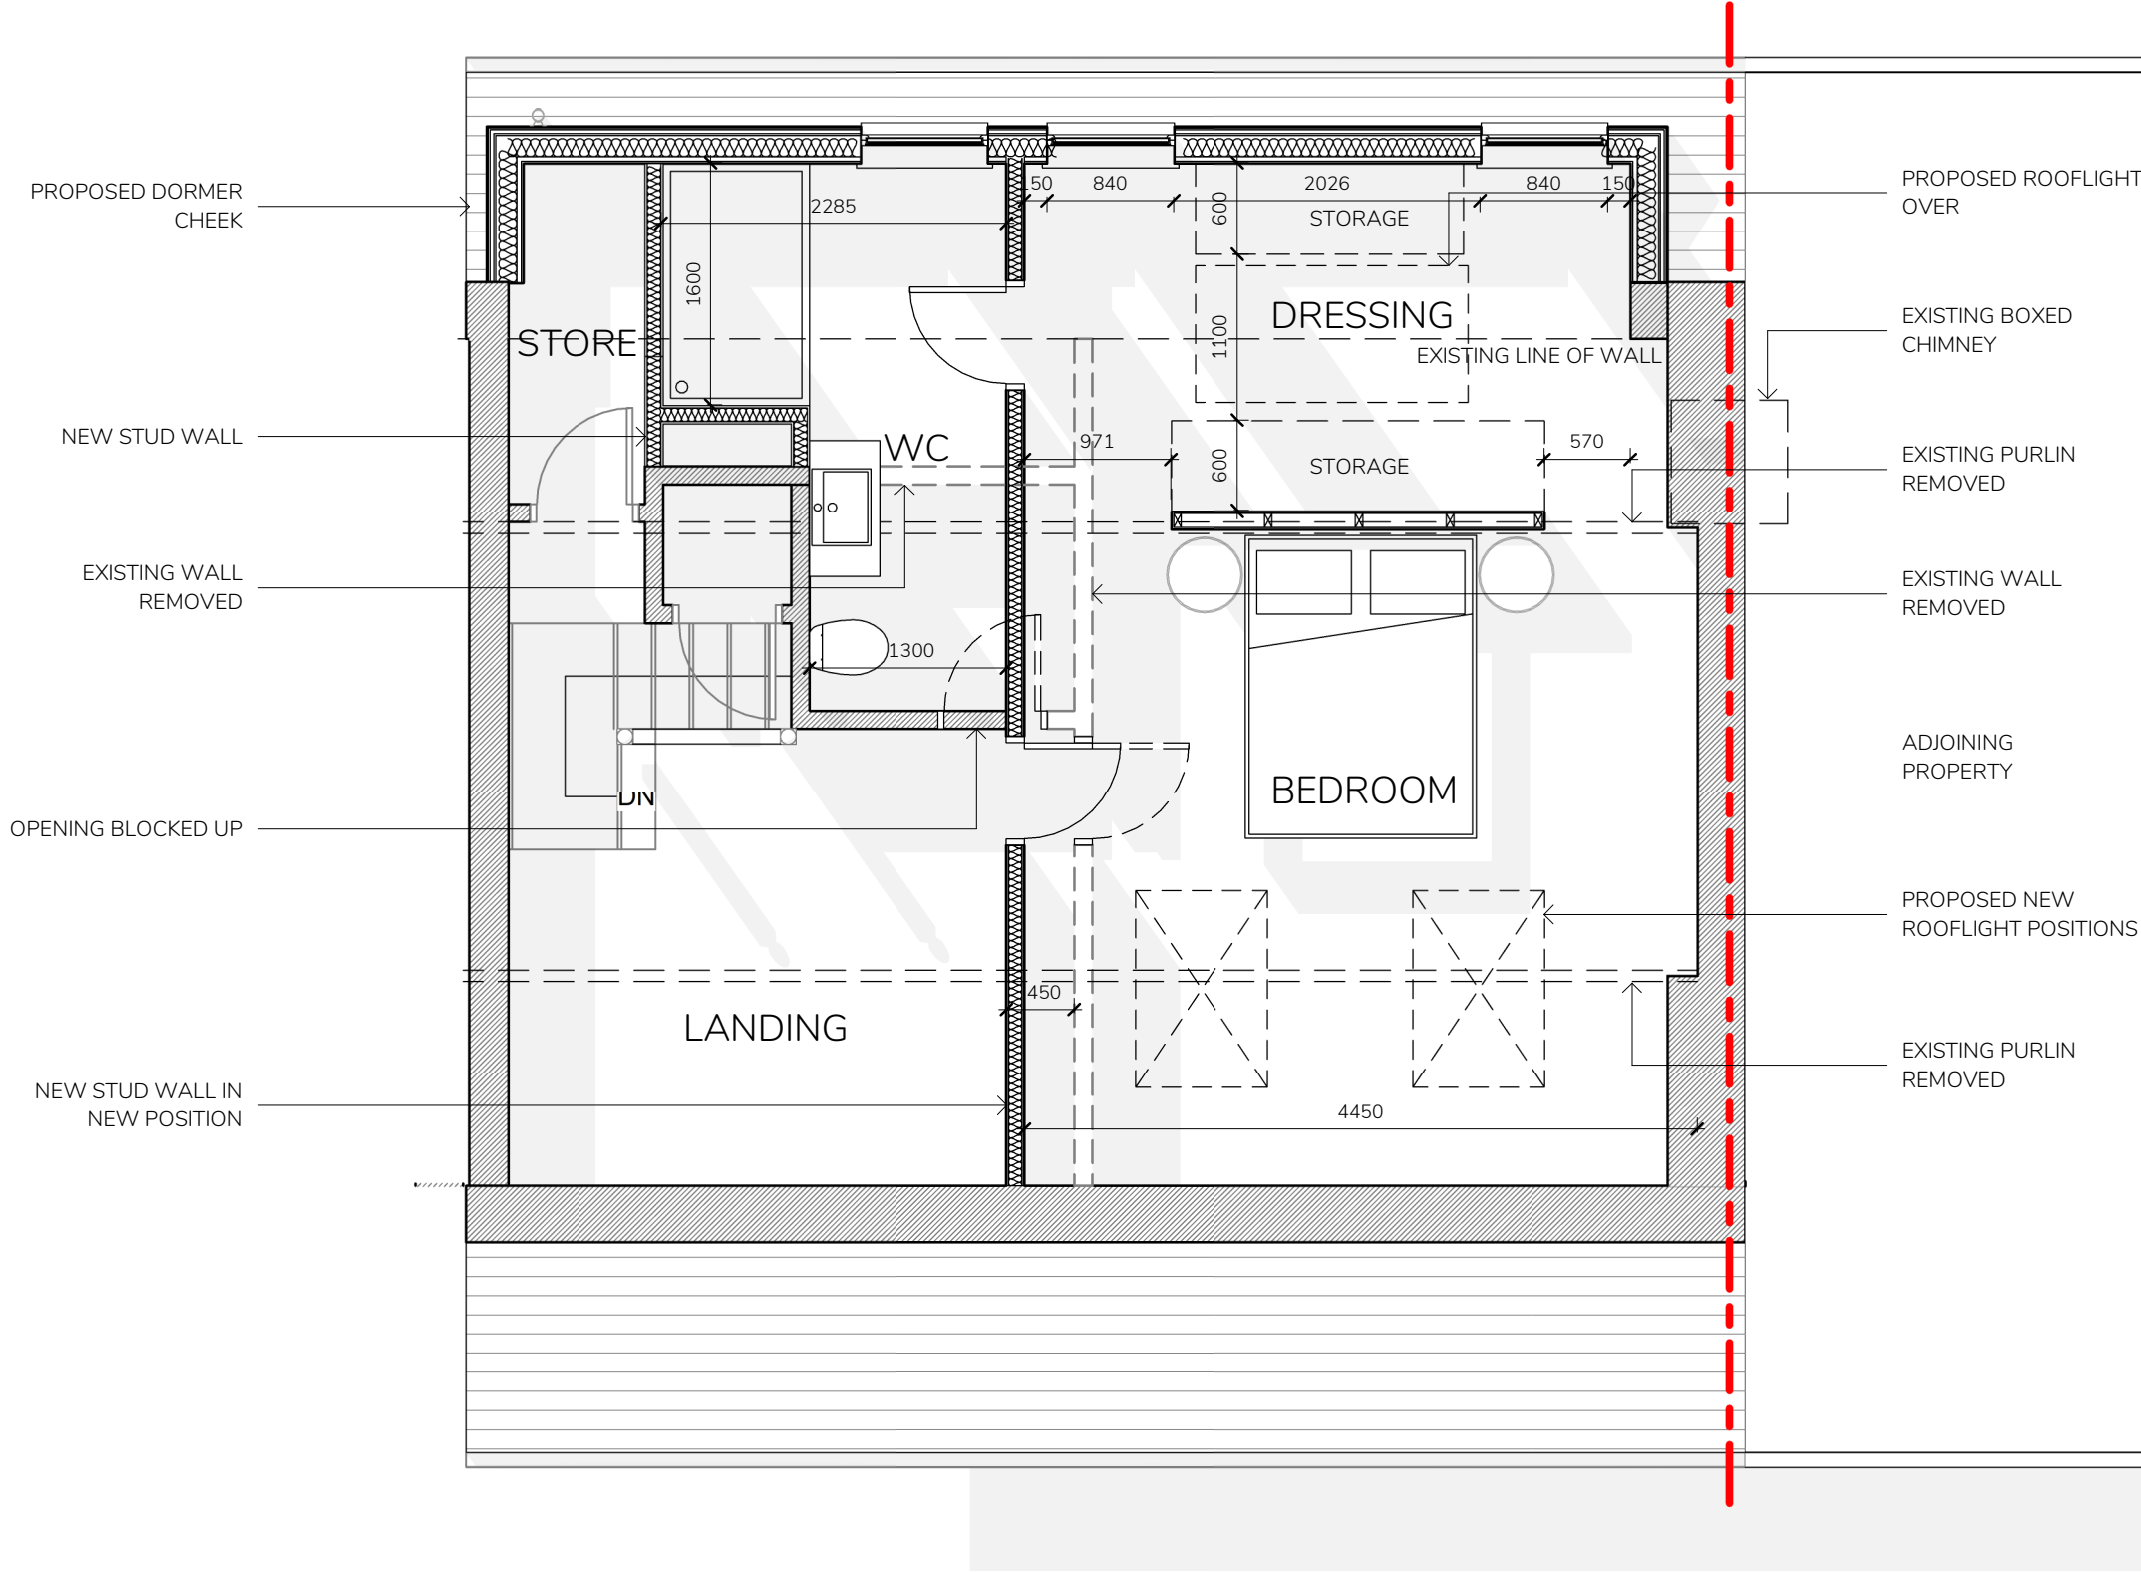

Proposed Plan
1 : 50

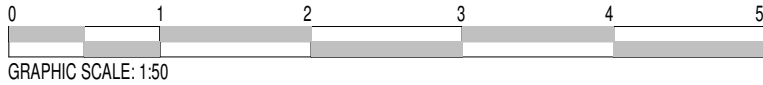

INFORMATION			
D	GENERAL UPDATE	15.02.21	
C	UPDATE FOLLOWING SITE VISIT	12.02.20	
B	LAYOUT UPDATES FOLLOWING MEETING 21.12.20	22.12.20	
A	INITIAL DRAFT ISSUE TO CLIENT FOR CONSIDERATION	17.12.20	
REV	AMENDMENTS	DATE	
CLIENT	Mr & Mrs A Stone		
PROJECT	Extensions and Alterations		
LOCATION	133 Atwood Road Didsbury, M20 6JW		
CONTENT	Proposed Plans		
DATE	October 2020		
SCALE	1 : 50	SIZE	A3
ALL DIMENSIONS TO BE CHECKED ON SITE			