MECHA WORKS

Suite 10, Europa House, Barcroft St, Bury, BL9 5BT -
0161 763 8759 / hello@mechaworks.co.uk

This drawing (or any part thereof) is not to be copied, transmitted or disclosed to any third party or unauthorised person without the prior written consent of MECHA Works Ltd.

This Drawing is to be read in coincidence with all other relevant drawings prepared by consultants and sub-contractors.

Do not scale from this document. Work only in accordance to printed dimensions.

Report any discrepancies to the drawing author or representatives thereof.

© ALL RIGHTS RESERVED. no part of this drawing may be reproduced or transmitted in any form or by any means without the written consent of the copyright holder.

Once printed & distributed this document is assumed 'Uncontrolled'.

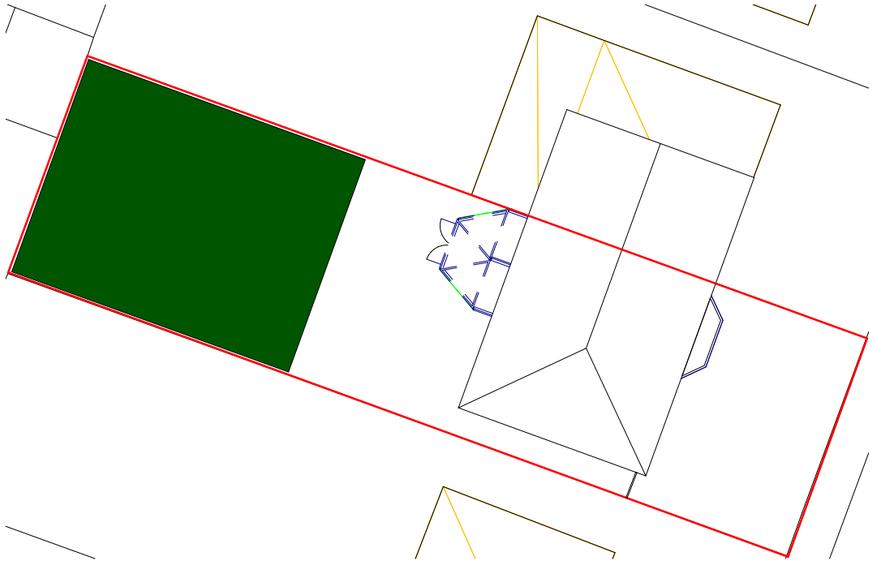

1 02 - Existing Site Plan
1 : 200

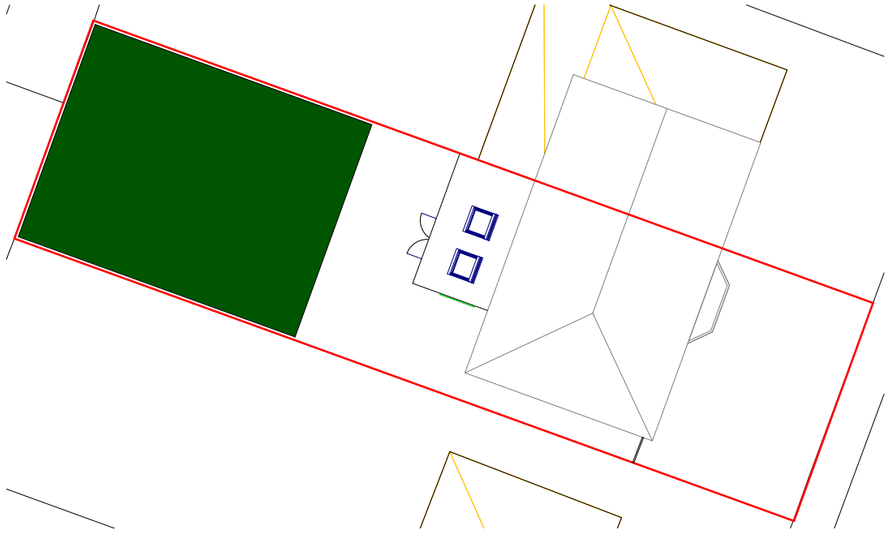

2 03 - Proposed Site Plan
1 : 200

0 4 8 12 16 20
GRAPHIC SCALE: 1:200

Rev #:	Issue Date:	Description:	Issued By:
1	09.04.21	Issued for Planning	SP

CLIENT:
Khizzer Khan

PROJECT:
27 Wigsby Avenue
27 Wigsby Avenue, Manchester, M40 0FL

DRAWING TITLE:
Site Plans
MW002

THIS DRAWING HAS BEEN PRODUCED UNSING AUTODESK™ REVIT

DRAWN:	CHECKED:	APPROVED:
SP	SP	SP

SCALE:	DATE:	SHEET SIZE:
1 : 200	09.04.21	A3

PROJECT NUMBER:	SUITABILITY CODE:
MW0125	Planning :

DRAWING CLASSIFICATION: