A Proposed Gabion Wall Elevation
1:50 @ A1

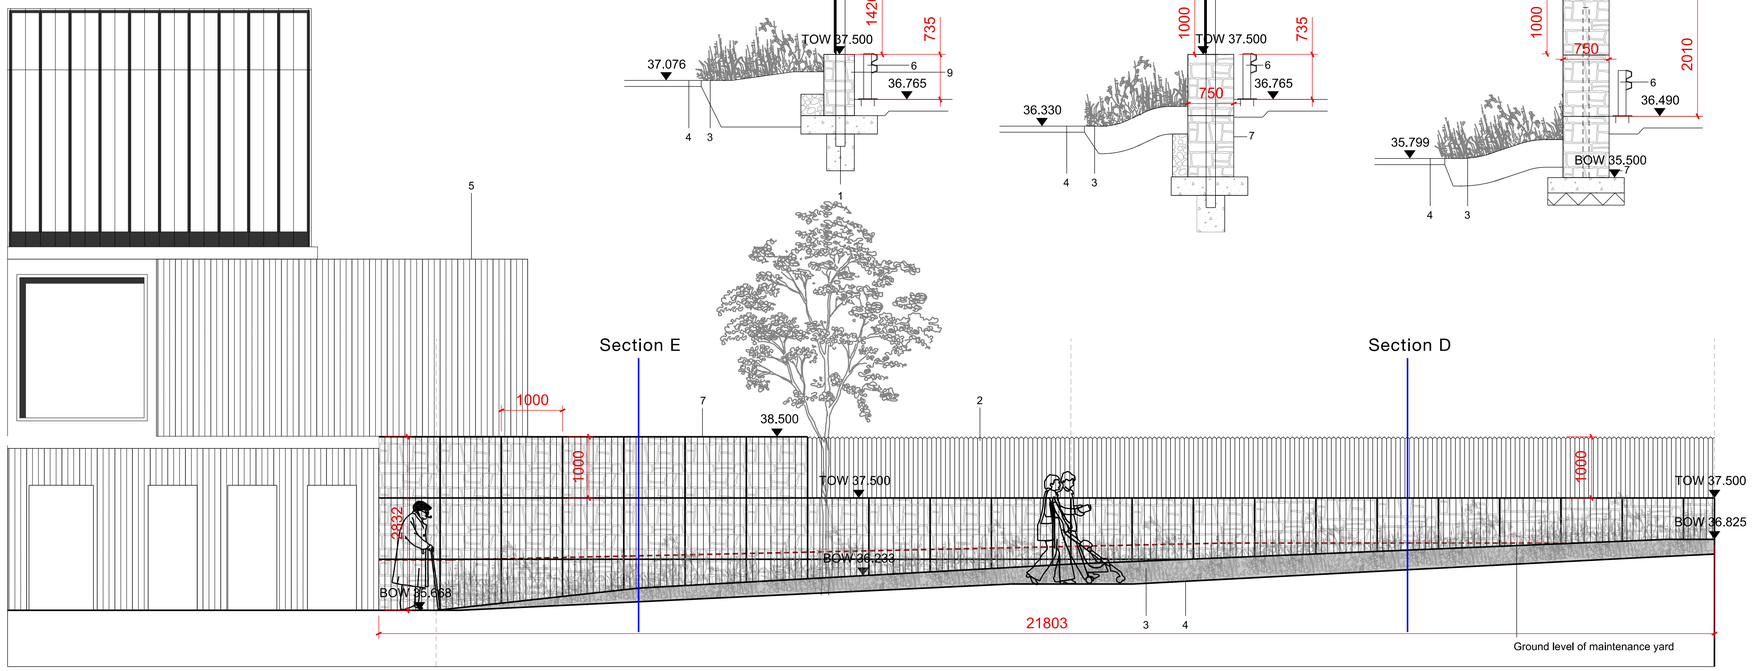

C Section C
1:50 @ A1

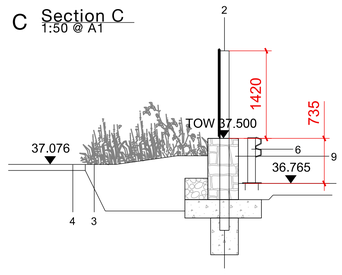

D Section D
1:50 @ A1

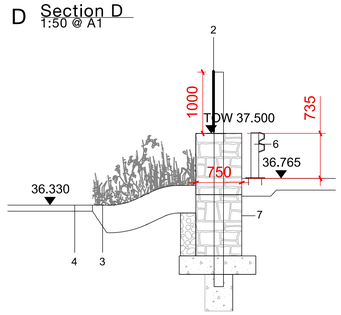

E Section E
1:50 @ A1

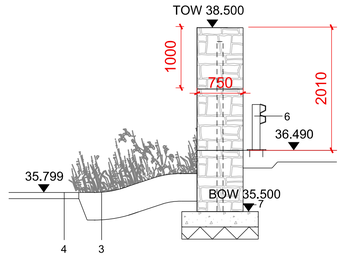

B Proposed Gabion Wall Elevation
1:50 @ A1

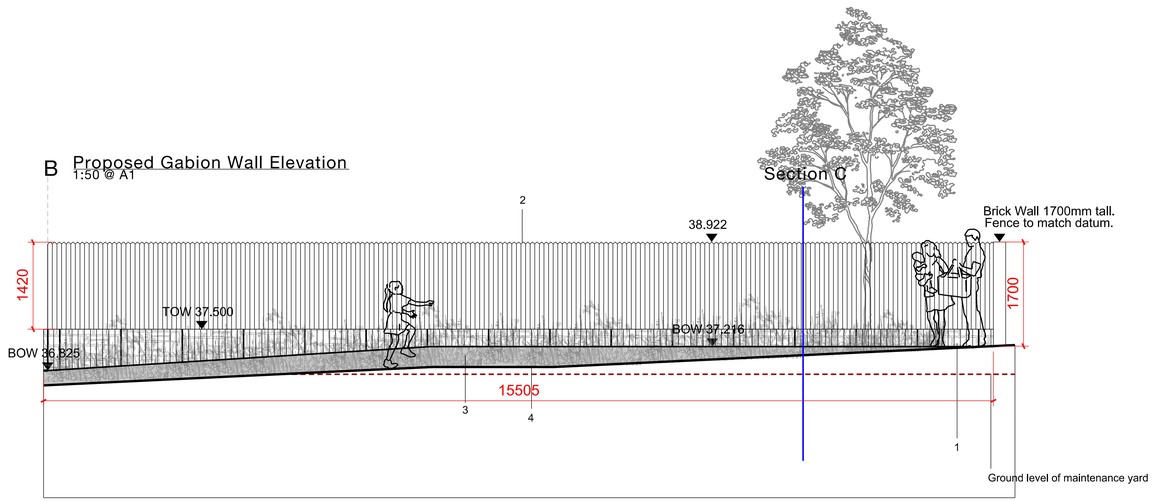

Annotations

1. Gabion Wall. 500mm x 1000mm units.
2. Fence clad in weathered corrugated steel panels. Profile of fence to be jagged pointed top to match existing fence finished on Hoyle Street and Baring. Height varies between 1420mm height and 1000mm height.
3. Planted bank at the bottom of gabion wall.
4. Path. Refer to 0345-SEW-ZZ-00-DR-L-PL7113 for detailed information of material and levels.
5. Proposed Signal Box Building.
6. Armco Barrier. Plate fixed. Refer to 0345-SEW-ZZ-00-DR-L-PL7105
7. Gabion Wall. 750mm x 1000mm units. .
8. Proposed concrete surface P14. Refer to 0345-SEW-ZZ-00-DR-L-PL7103
9. Gabion Wall. 500mm x 500mm units.

Elevation A Location Plan
1:500 @ A1

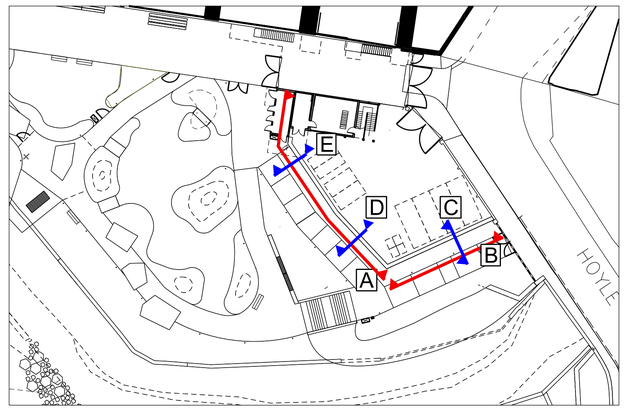

General Notes

No implied dimensions. Do not scale this drawing. All dimensions to be checked on site by the contractor and such dimensions to be their responsibility. All work must comply with relevant British Standards and Building Regulations requirements. Drawing errors and omissions to be reported to the architect.

General Notes

Rev	Date	Reason for Issue	Chk
P00	05.03.21	PLANNING	SEW

Keyplan

Scale Bar

sew Studio Egret West
3 Brewhouse Yard
London
EC1V 4JQ
0207 549 1730
hello@egretwest.com
egretwest.com

©2015 SEW ltd

Client
Mayfield Partnership

Project
Mayfield Park

Drawing Title
Maintenance Yard Gate & Boundary treatments Elevations Design Intent

Project Number	Status
0345	PLANNING
Scale at A1 (A3)	Date
VARIES	05.02.21
Drawn by	Checked by
TH	SEW

Drawing Number	Revision
	P00