

General Notes
The Architect shall have no responsibility for any use made of this document other than for that which it was prepared and issued. All dimensions should be checked on site. Do not scale from this drawing. To be read in conjunction with all other Consultant's drawings. The Architect to be immediately notified of any discrepancies.

LEGEND

 Site Boundary

H	12/04/21	SA	SH	Amended Drawings
G	05/02/21	SA	SH	Amended Drawings
F	11/01/21	SA	SH	Amended Front Elevation
E	07/10/20	SA	SH	Amended Plans
D	20/05/20	SA	SH	New Option Ground Floor
C	24/03/20	SA	SH	Amended Plans
B	18/03/20	SA	SH	Amended Front Elevation
A	21/02/20	SA	SH	Amended Proposed
-	14/02/20	SA	SH	Initial Issue
No	Dat	Dw	Ch	Ap
e	n	k	p	Issue

Cle
nt
CAREEMAKERS

createitstudios
Architects & Designers


Create It Studios (NW) Ltd
Universal Square
Devonshire Street North
Manchester M12 6JH
0161 974 6165
www.createitstudios.co.uk
info@createitstudios.co.uk

Project
Title
54 Oldham Street


Scale / North
Point
As indicated

Drawing
Title
Proposed Basement and Ground Floor Plans


Drawing
No
A1255(02)AP002
Drawing
Type
Preliminary
Revision
No
H

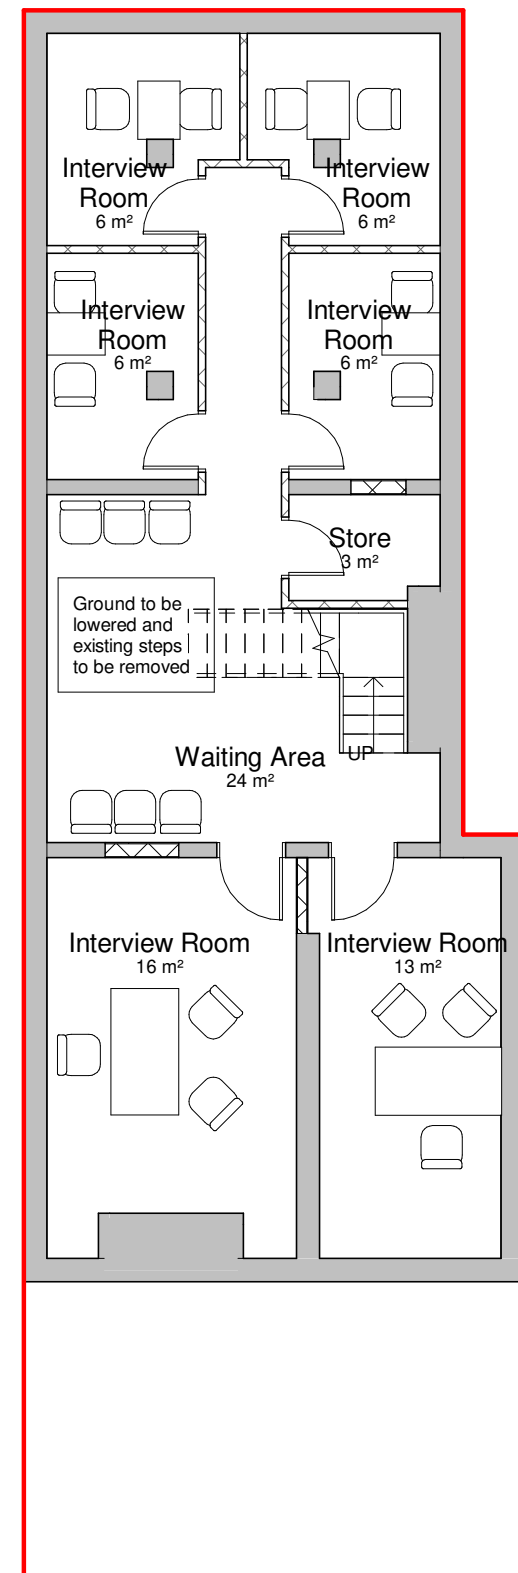


1 Proposed Basement Plan
1 : 100

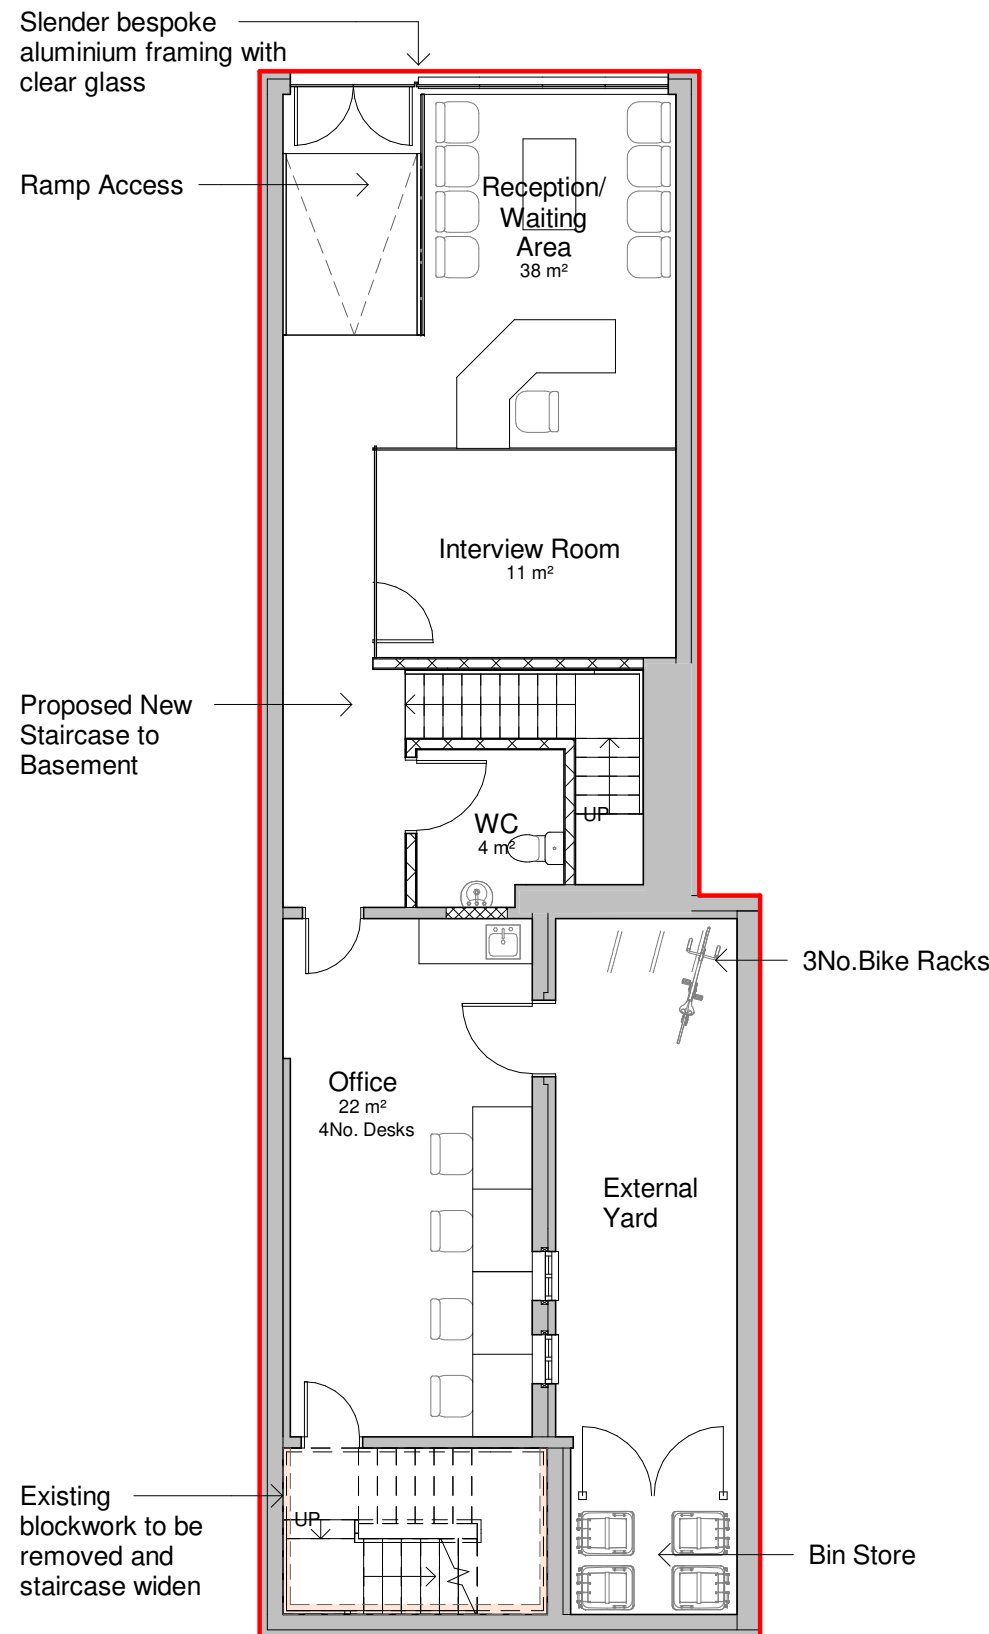

2 Proposed Ground Floor Plan
1 : 100

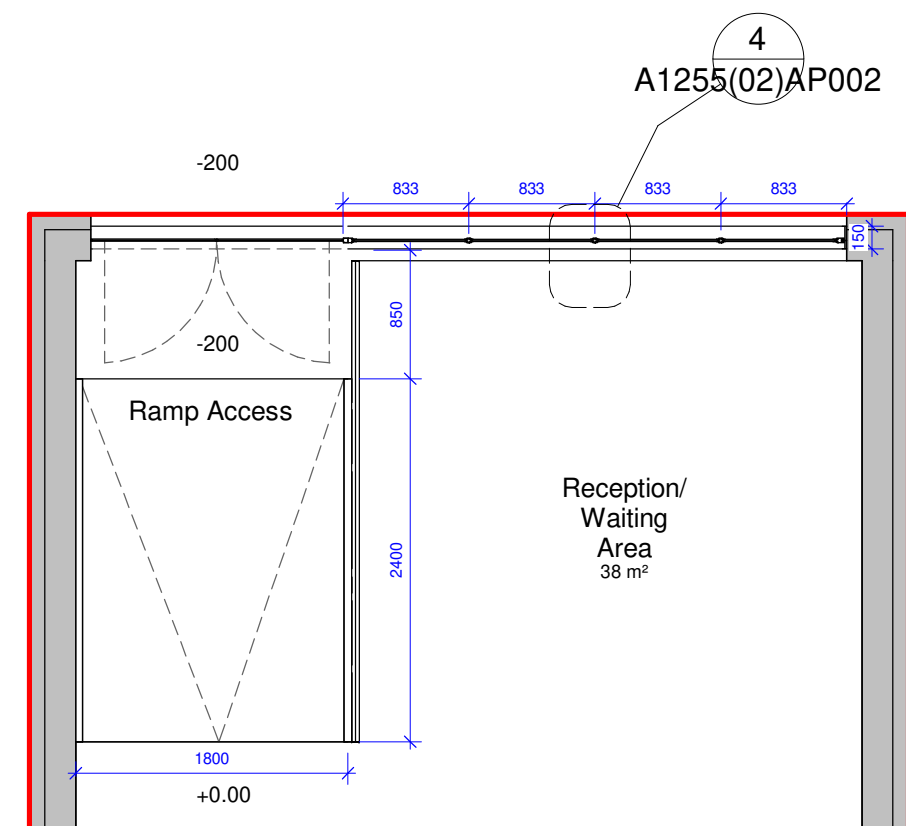

3 Detail Entrance Floor Plan
1 : 50

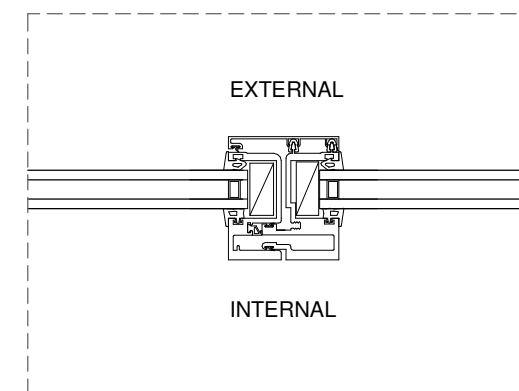

4 Detail Shop Front Frame
1 : 5

