



- notes:
1. DO NOT SCALE FROM THIS DRAWING - USE FIGURED DIMENSIONS ONLY.
 2. TO BE READ IN CONJUNCTION WITH ALL OTHER CONSULTANTS / SPECIALISTS DRAWINGS. REPORT ANY DISCREPANCIES BEFORE AFFECTED WORK COMMENCES.
 3. ALL SETTING OUT DIMENSIONS TO BE CHECKED ON SITE BY CONTRACTOR BEFORE WORK COMMENCES.

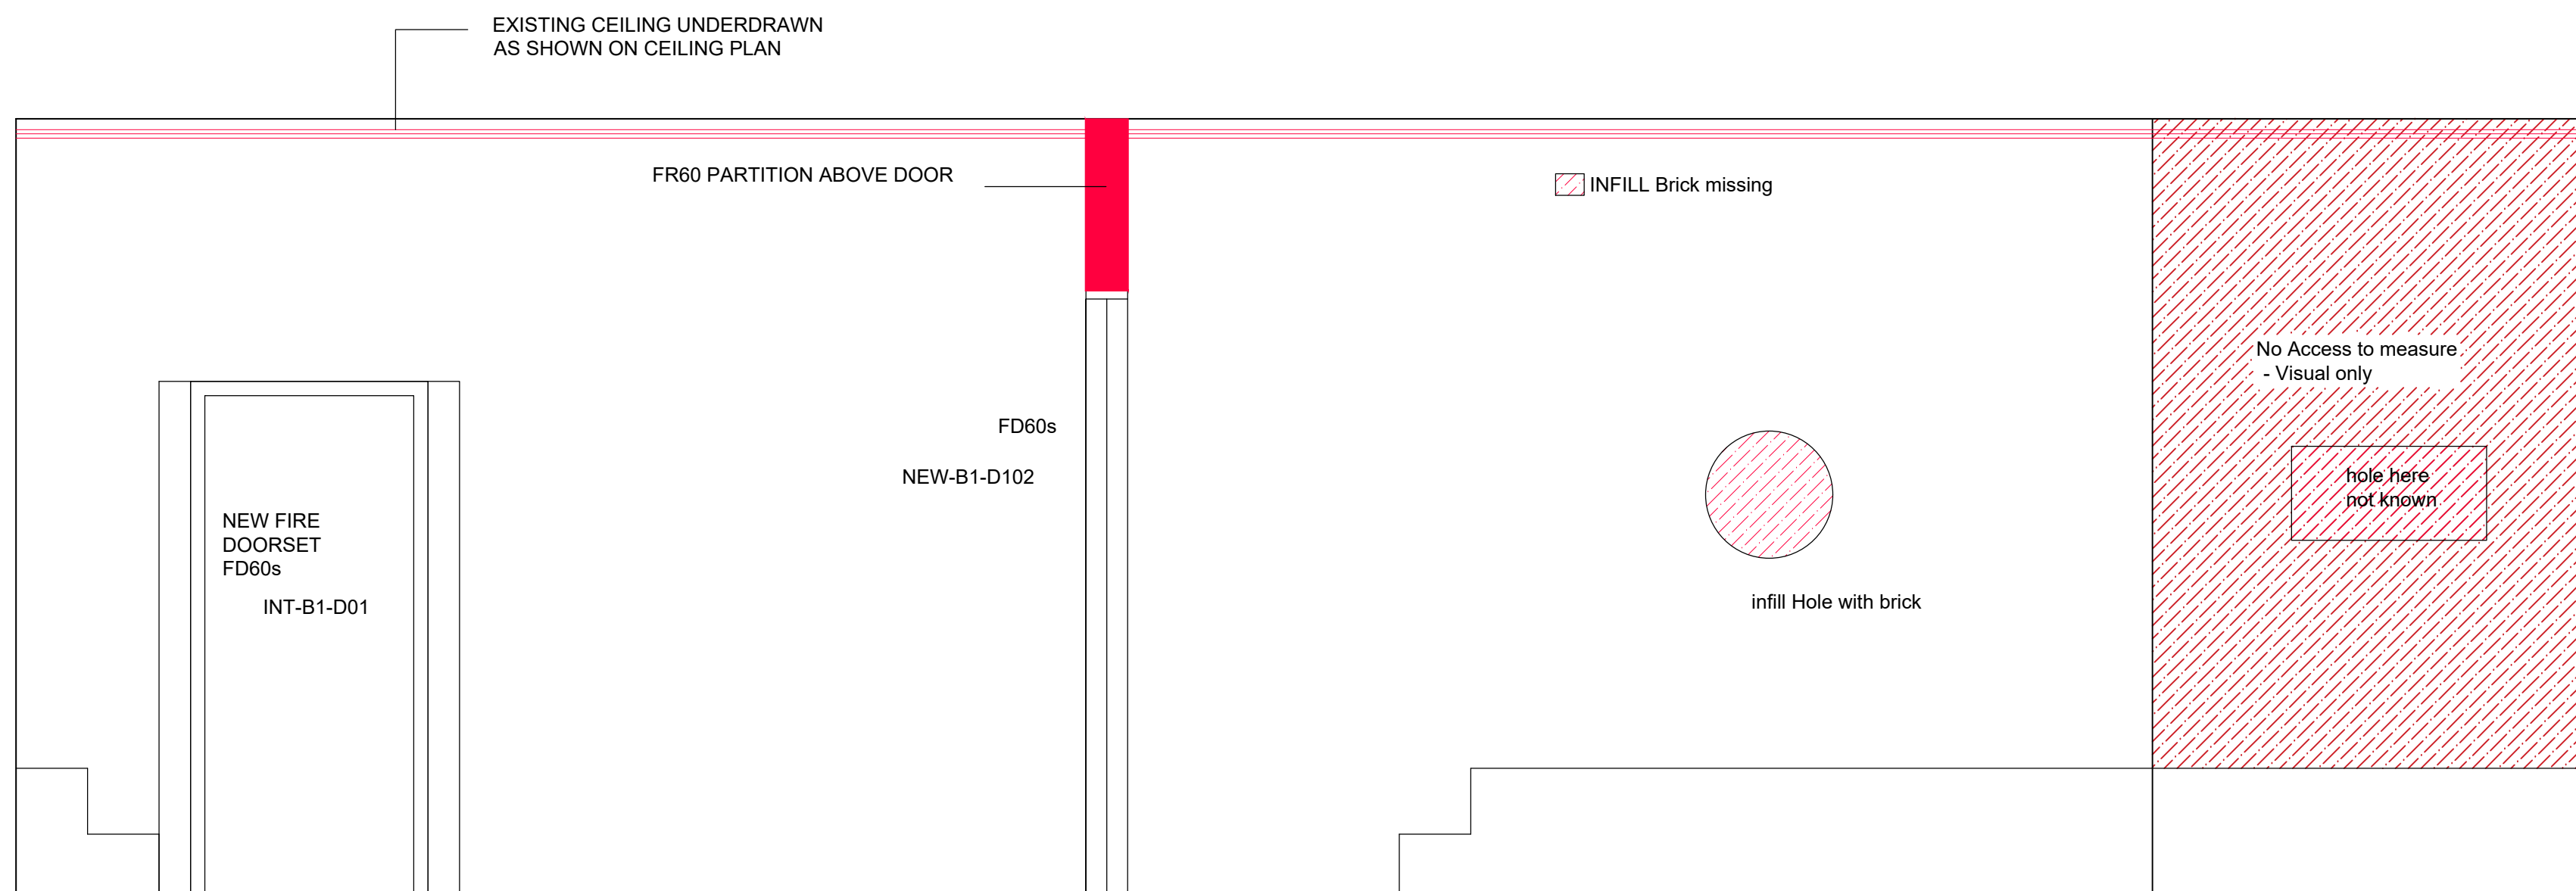


ELEVATION 1



ELEVATION 4

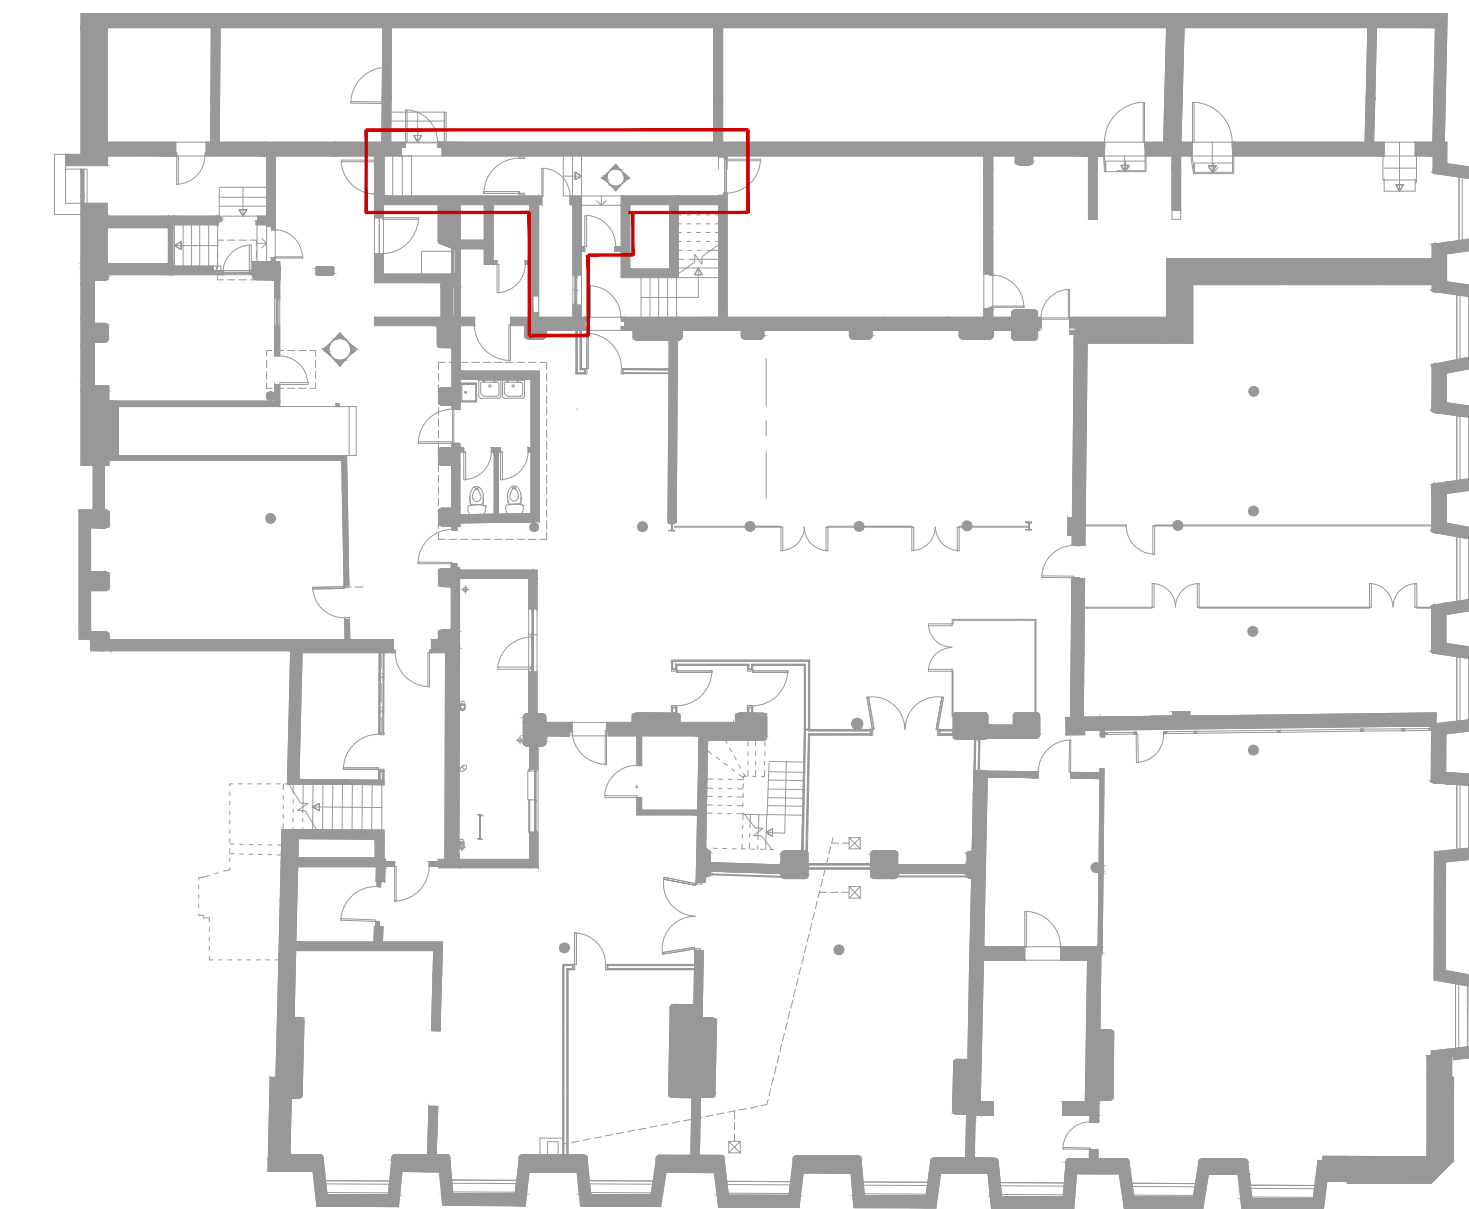


KEY

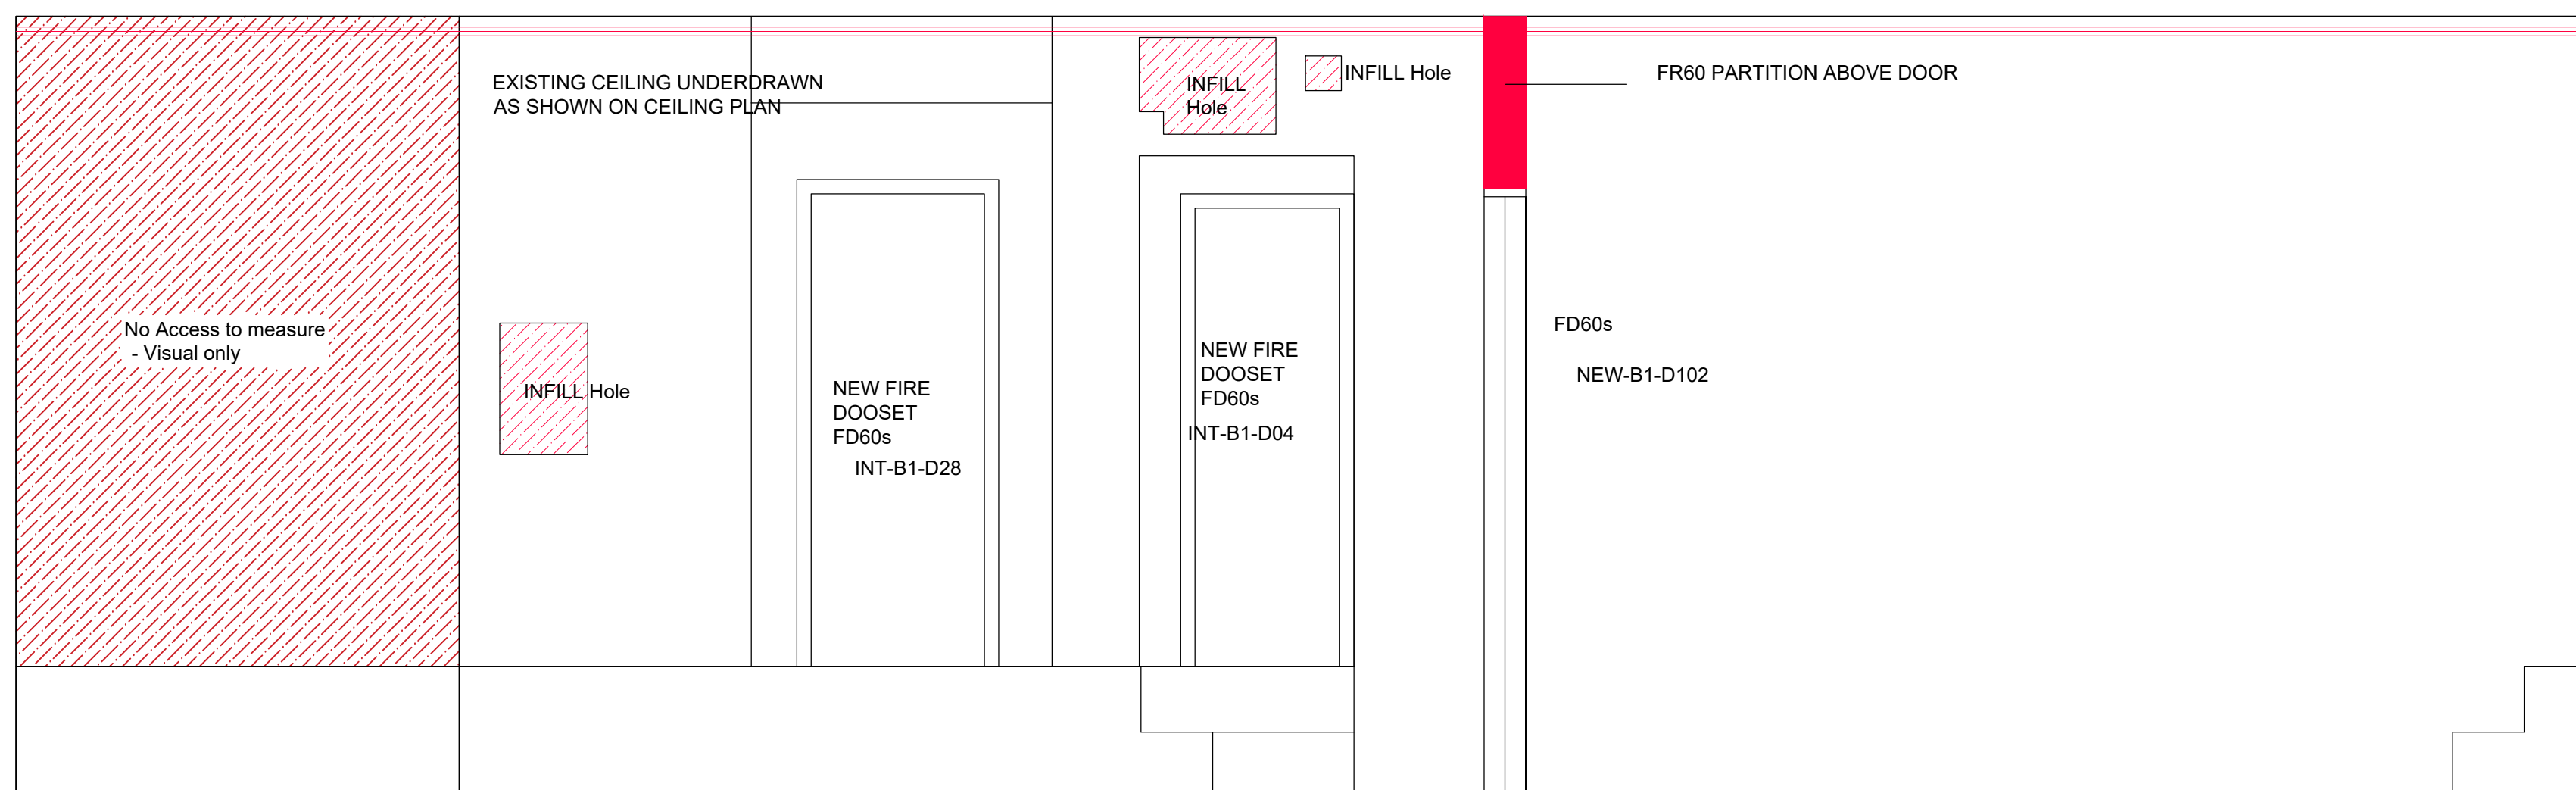

ELEVATION 3



ELEVATION 2

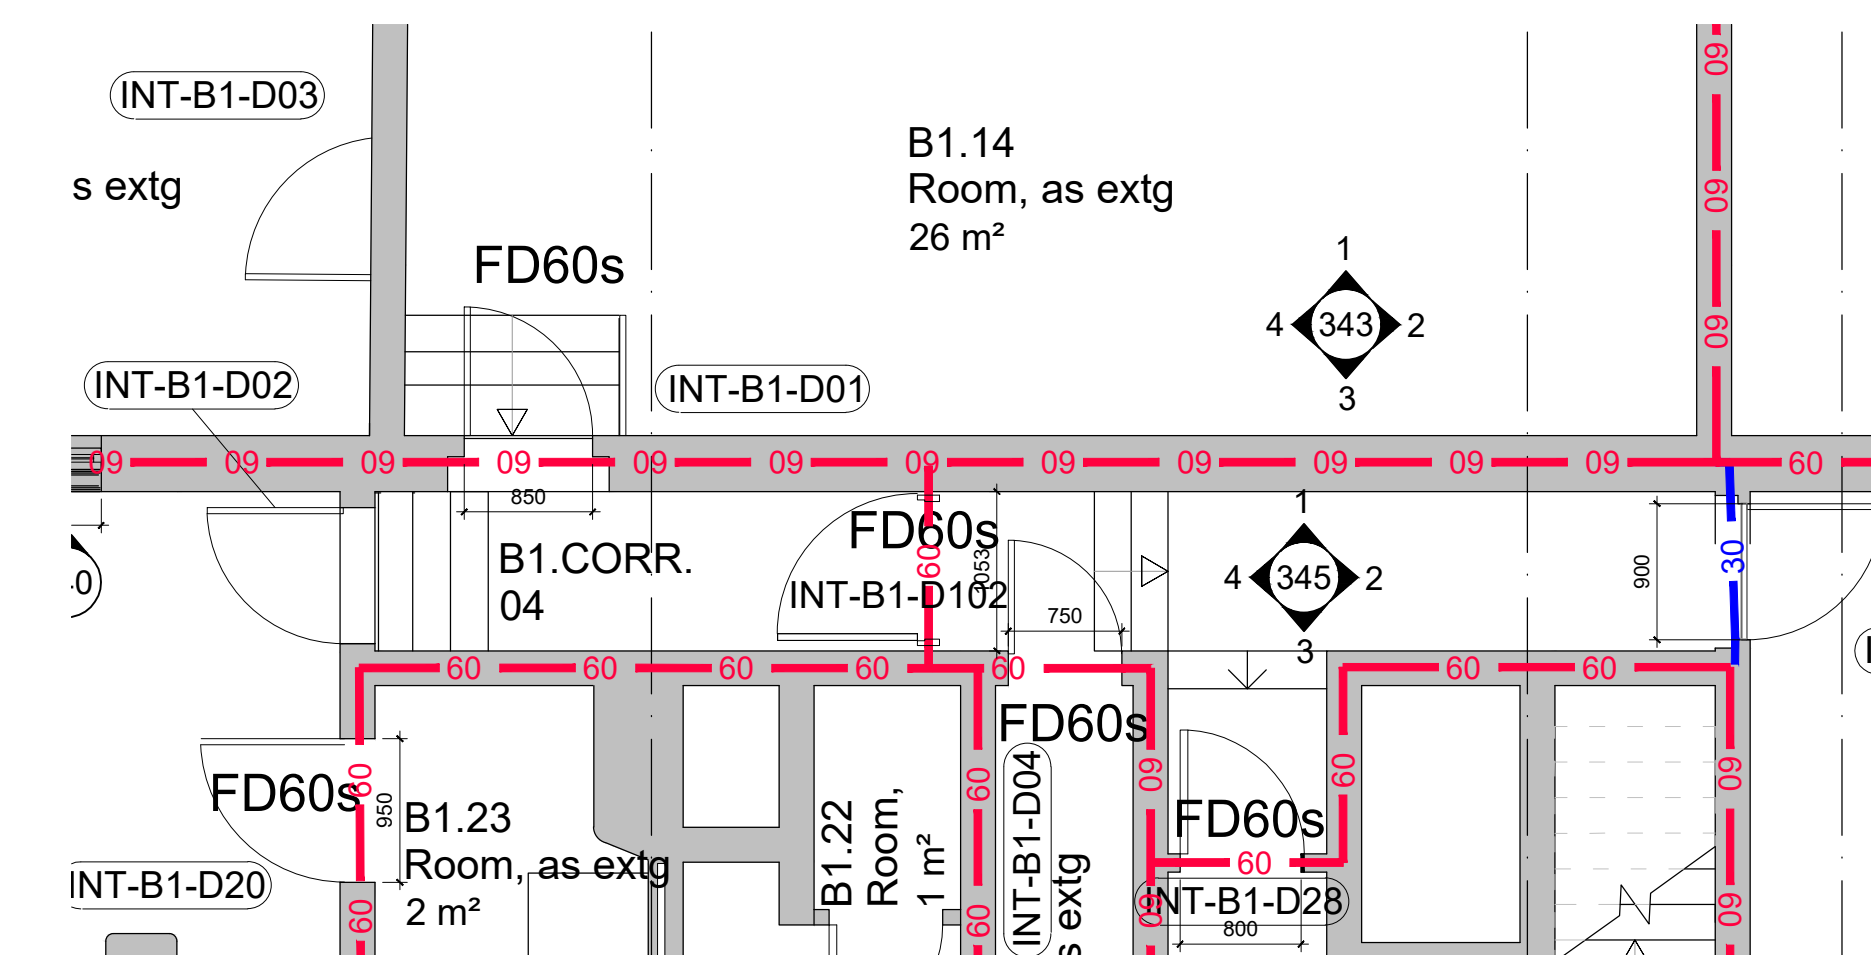

PLAN 1:50

CLIENT	Manchester Metropolitan University		
PROJECT	Ormand Building Fire Remedials		
TITLE	PROPOSED ROOM ELEVATION B1. CORR 04		
NUMBER	20608_P345		SEVENARCHITECTURE.CO.UK
REVISION	-		Studies at : 61 Oxford Street, MANCHESTER, M1 6EQ t: 0161 236 5655
STATUS	PLANNING	Clarendon House, Victoria Avenue, HARROGATE, HG1 1DY t: 01423 709 807	
SCALE	1:20 @A1	Galeri 6, Doe Victoria, CAERNARFON, LL55 1SQ t: 01286 685 253	
DATE	05/03/21	LONDON, EC1N 8JS 1: 0203 036 0691	
DRAWN BY	SK	24 Greville Street, 1: 0203 036 0691	
CHECKED BY	SG		

REVISIONS | - FIRST_ISSUE 01/04/21 SK LM
DATE; DRAWN; CHECK