


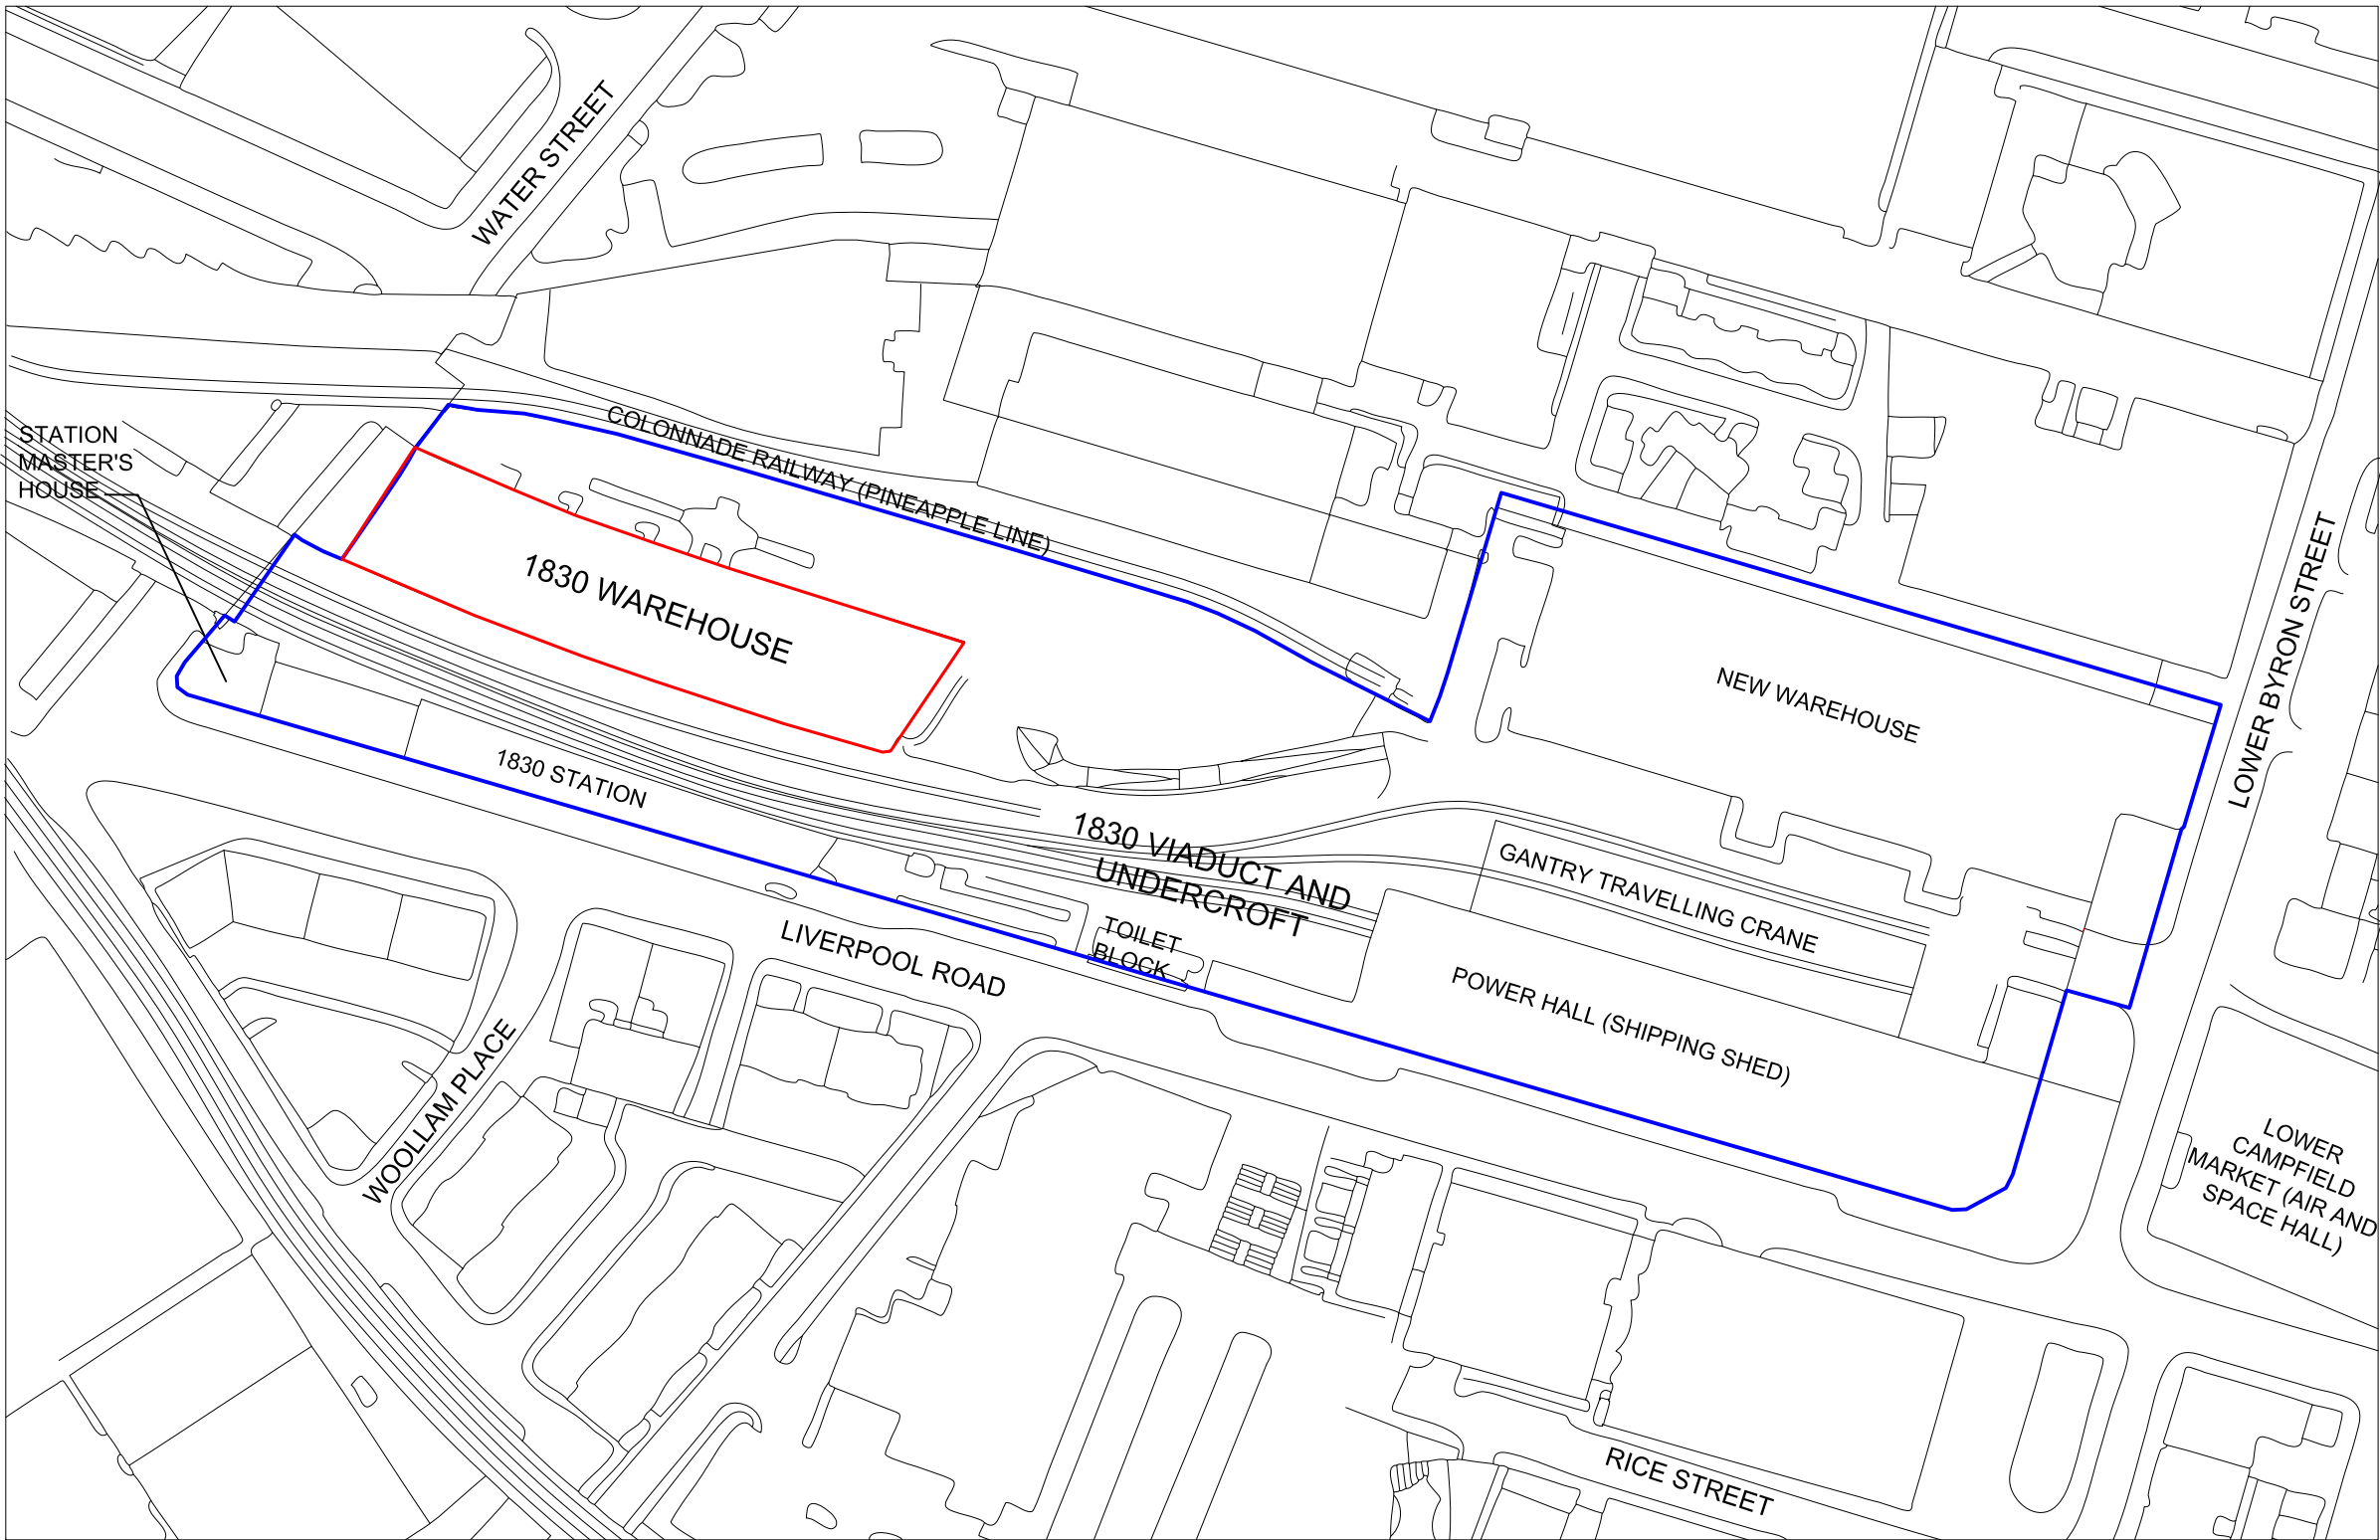

SITE LOCATION PLAN  
1:1250

LOCATION PLAN 1:1250 @ A3



|                                                                           |  |                                                    |   |                         |
|---------------------------------------------------------------------------|--|----------------------------------------------------|---|-------------------------|
| INDICATIVE NORTH                                                          |  |                                                    |   |                         |
| <div><div>NORTH</div><div>WEST</div><div>EAST</div><div>SOUTH</div></div> |  |                                                    |   |                         |
| BASED ON TOPOGRAPHICAL SURVEY BY GREEN HATCH, 2006                        |  |                                                    |   |                         |
| JOB TITLE<br>Science and Industry Museum,<br>Manchester, M3 4FP           |  | JOB NO.<br>260                                     | DRWG. TITLE<br>Location plan   | STATUS<br>Planning      |
|                                                                           |  | DRWG. NO.<br>260 / PD / 01<br>(A1 ORIGINAL FORMAT) | REV.   | SCALE:<br>1:1250<br>@A3 |
| Studiodownie                                                              |  | TEL: +44 (0) 20 7299 7766                          | Drawn by:<br>JP   | DATE:<br>28/06/19       |
| ARCHITECTS LLP                                                            |  | info@studiodownie.com                              | All dimensions to be checked on site by the Contractor and confirmed with the Architect prior to construction. Do not scale off this drawing. |                         |