



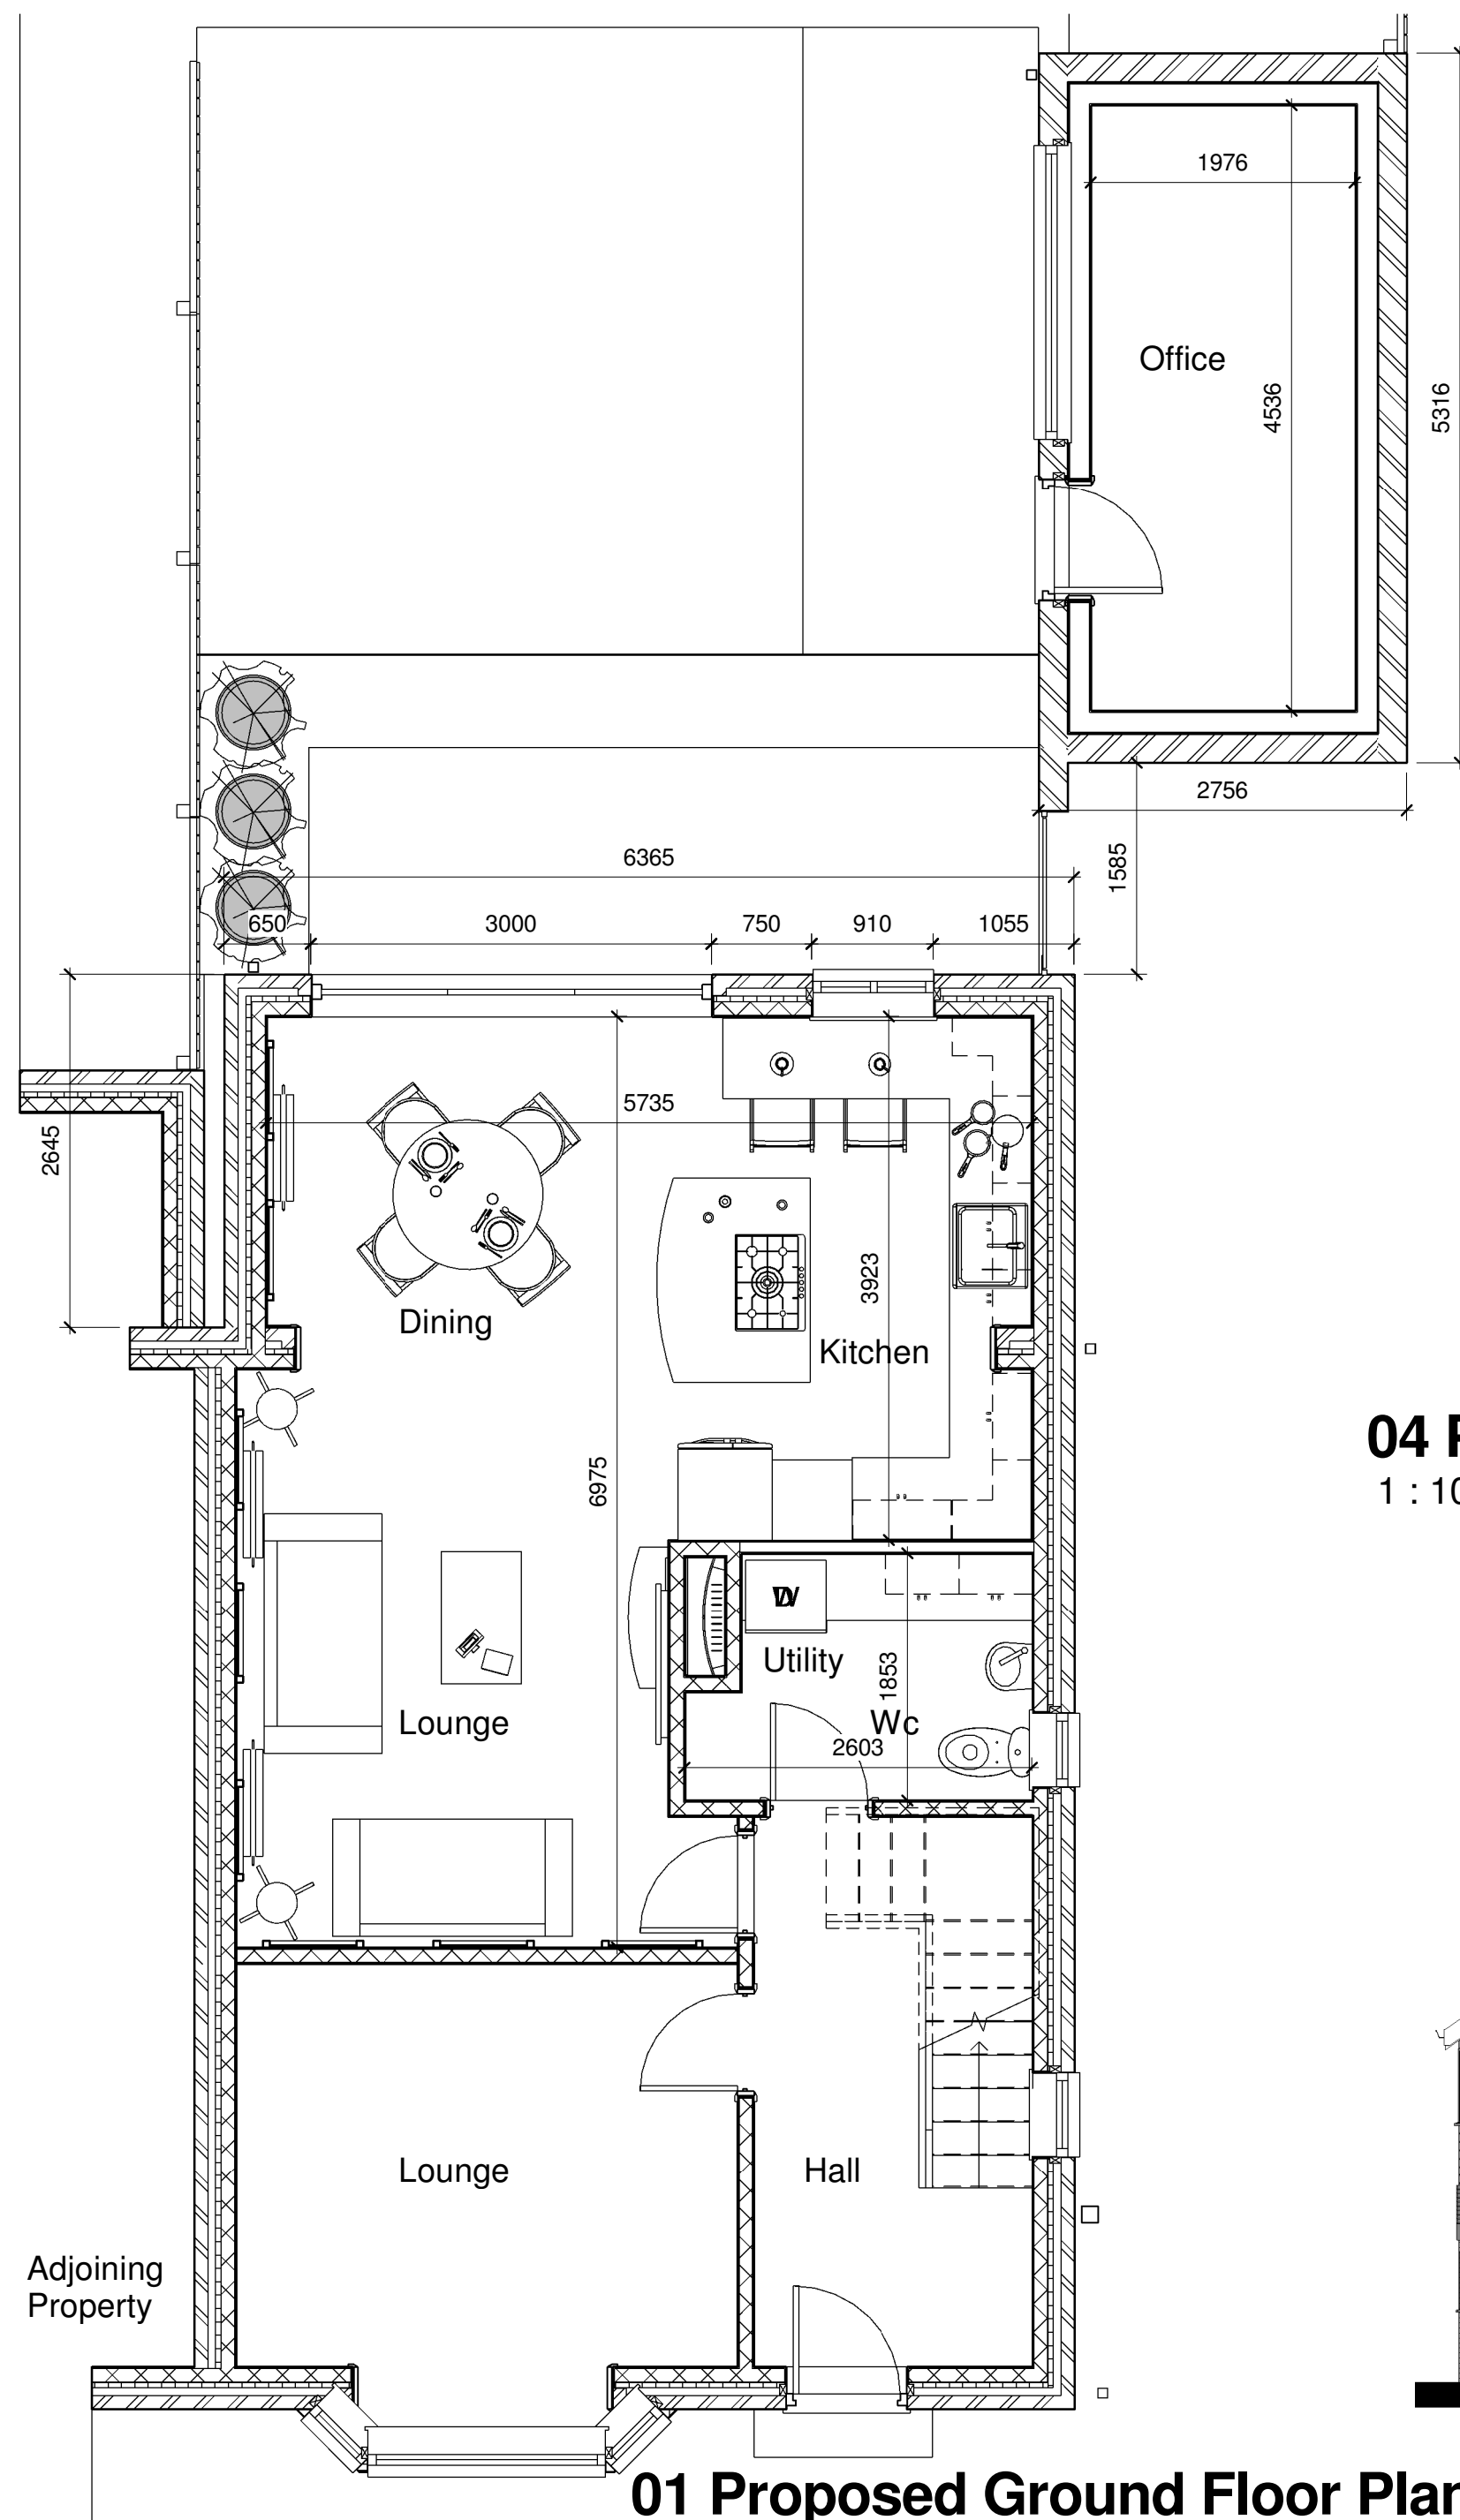

01 Proposed Ground Floor Plan
1 : 50

04 Proposed Roof Plan
1 : 100

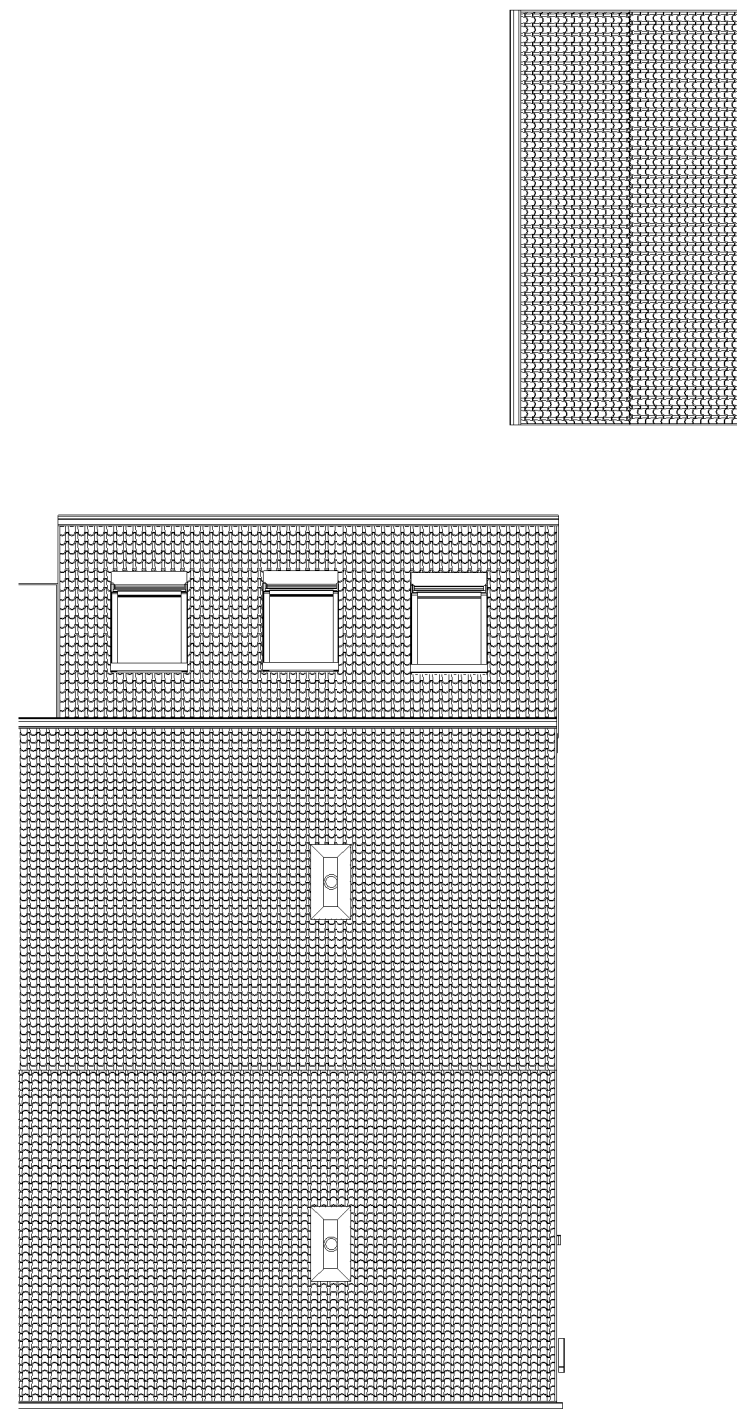

3D View 3



Proposed Side Elevation1
1 : 100



Proposed Rear Elevation
1 : 100



Proposed Side Elevation
1 : 100



Proposed Front Elevation
1 : 100