


Artificial Turf Pitch

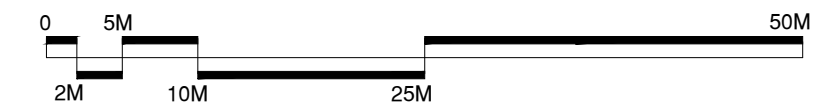

1. ALL DIMENSIONS TO BE CHECKED ON SITE PRIOR TO COMMENCEMENT OF WORKS.
2. THIS DRAWING IS COPYRIGHT TO SURFACING STANDARDS LTD
3. ALL PERSONNEL SHOULD BE AWARE OF THE HEALTH AND SAFETY PLAN WHICH IS RETAINED IN THE SITE MANAGERS OFFICE

[illegible]

NOTES

NOTES, NOTES, &:

TOPOGRAHY SURVEY HAS BEEN SUPPLIED BY THIRD PARTY, THEREFORE MELAND SURVEY LIMITED ACCEPTS NO RESPONSIBILITY FOR THE ACCURACY OF THIS SURVEY.

ALL LEVELS ARE IN METRES DERIVED FROM GPS TRANSFORMATION.

THIS DRAWING HAS BEEN PRODUCED WITH A PLOT SCALE BASED ON 1:1000

SERVICE COVERS INDICATED WHERE VISIBLE PIPE INFANTS / DETAILS BURSTED FROM SURFACE. INSPECTION ONLY. GENERALLY DRAINAGE COVERS AND COVERS WITH MANHOLES WILL NOT BE LIFTED

THIS SPECIES SHOULD BE CONFIRMED BY THIS SPECIAT IF CRITICAL.

OVERHEAD CABLES ARE INDICATED USING ROUTE SURVEY METHODS AND ARE SUBJECT TO SEASONAL VARIATION, AND SHOULD BE TREATED AS APPROXIMATE.

SURFACE COVERS LOCATED UNDER PARKED VEHICLES/MOBILE STRUCTURES MAYBE OMITTED. BURIED SERVICE COVERS SHOULD NOT BE INDICATED.

TOPOGRAPHICAL SURVEY/UTILITY KEY:—

[illegible]

THE PURPOSES ARE:

	HOODED AREA		WALKER PIPE
	BORERHOLE		FOUL BENCH
	GFT		STORM SEWER
	TRIAL PIT		COMBINED SEWER
	HAZD PIT		WALKS
	WINDOW SAMPLE		CABLE TELEVISION
			DATA CABLE
			TELEPHONE CHABLE
			GAS PIPE
			UNDERGROUND SERVICE
			STORM
			TRAFFIC LIGHT
			OFFSET PILL
			VENT
			FUEL PIPE
			GRADE LINES
			ASSIGNED ROUTE
			TAXI FROM RECORDS

NAME

[illegible]

UTILITY NOTES

UNABLE TO LOCATE WATER DUE TO THIS BEING PLASTIC. AN ASSUMED ROUTE HAS BEEN SHOWN, THEREFORE SHOULD NOT BE TAKEN AS ACCOUNT.


END OF TRACE OF PANTS OF GAS. AN ASSUMED ROUTE HAS BEEN SHOWN, THEREFORE SHOULD NOT BE TAKEN AS ACCOUNT.

NO ACCESS IN THE NORTH WEST OF SITE AT TIME OF SURVEY.

END OF TRACE ON ELECTRIC IN THE NORTH WEST OF SITE. AN ASSUMED ROUTE HAS BEEN SHOWN, THEREFORE SHOULD NOT BE TAKEN AS ACCOUNT.

00	PLANNING ISSUE	WB	NM	12.02.21
REV	DESCRIPTION	REV	CK	DATE

SIS / Pitches

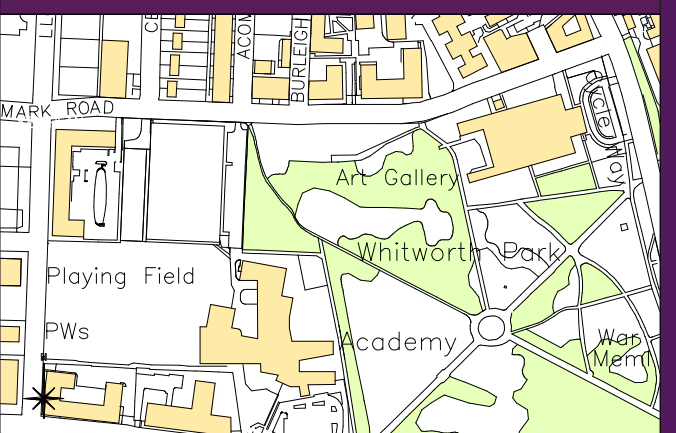

AUTHOR
WB

TITLE

Manchester Academy
Artificial Turf Pitch
Topographical Survey

PROJECT SIS 009	SCALE 1:500	SIZE A1
DRAWING No 01		REVISION 00