

P

Planning Submission

23.12.2020

SN

issue

description

date

drawn

checked

DRAWING STATUS

P- PLANNING

T- TENDER

C- CONSTRUCTION

R- RECORD

PLANNING

Ibelin Architecture

59 Kensington Road // Chorlton // Manchester // M21 9WU //

T: 07768 512 588 // E: info@ibelin.co.uk // W: www.ibelin.co.uk

Client:

Mr. K. & Mrs. C. Luckham

Job:

7 Hampton Road,
Chorlton,
Manchester. M21 9LA.

Title:

Side Elevation - Existing

Scale:

1:50 @ A3

Job Number

2009

Drawing Number

010

issue

P

GENERAL NOTES

1. Dimensions must not be scaled from this drawing. Any discrepancies are to be discussed with Ibelin Architecture.

2. Ibelin Architecture is to be notified of any discrepancies in writing.

3. All dimensions are in millimetres unless otherwise stated.

4. All dimensions should be verified on site before commencement of any work.

5. Copyright to remain the property of Ibelin Architecture in accordance with the Copyright, Designs and Patents Act 1988.

Material List

Roof: Marley Modern Interlocking Tiles in Smooth Grey finish


External Walls: Red / Brown Blend Brickwork
Render in Cream painted finish

Soffits and Facias: Timber in Black Paint finish

Windows: Timber in Brown finish

External Doors: Timber in Dark Brown & White finish

Rainwater Goods: Black uPVC

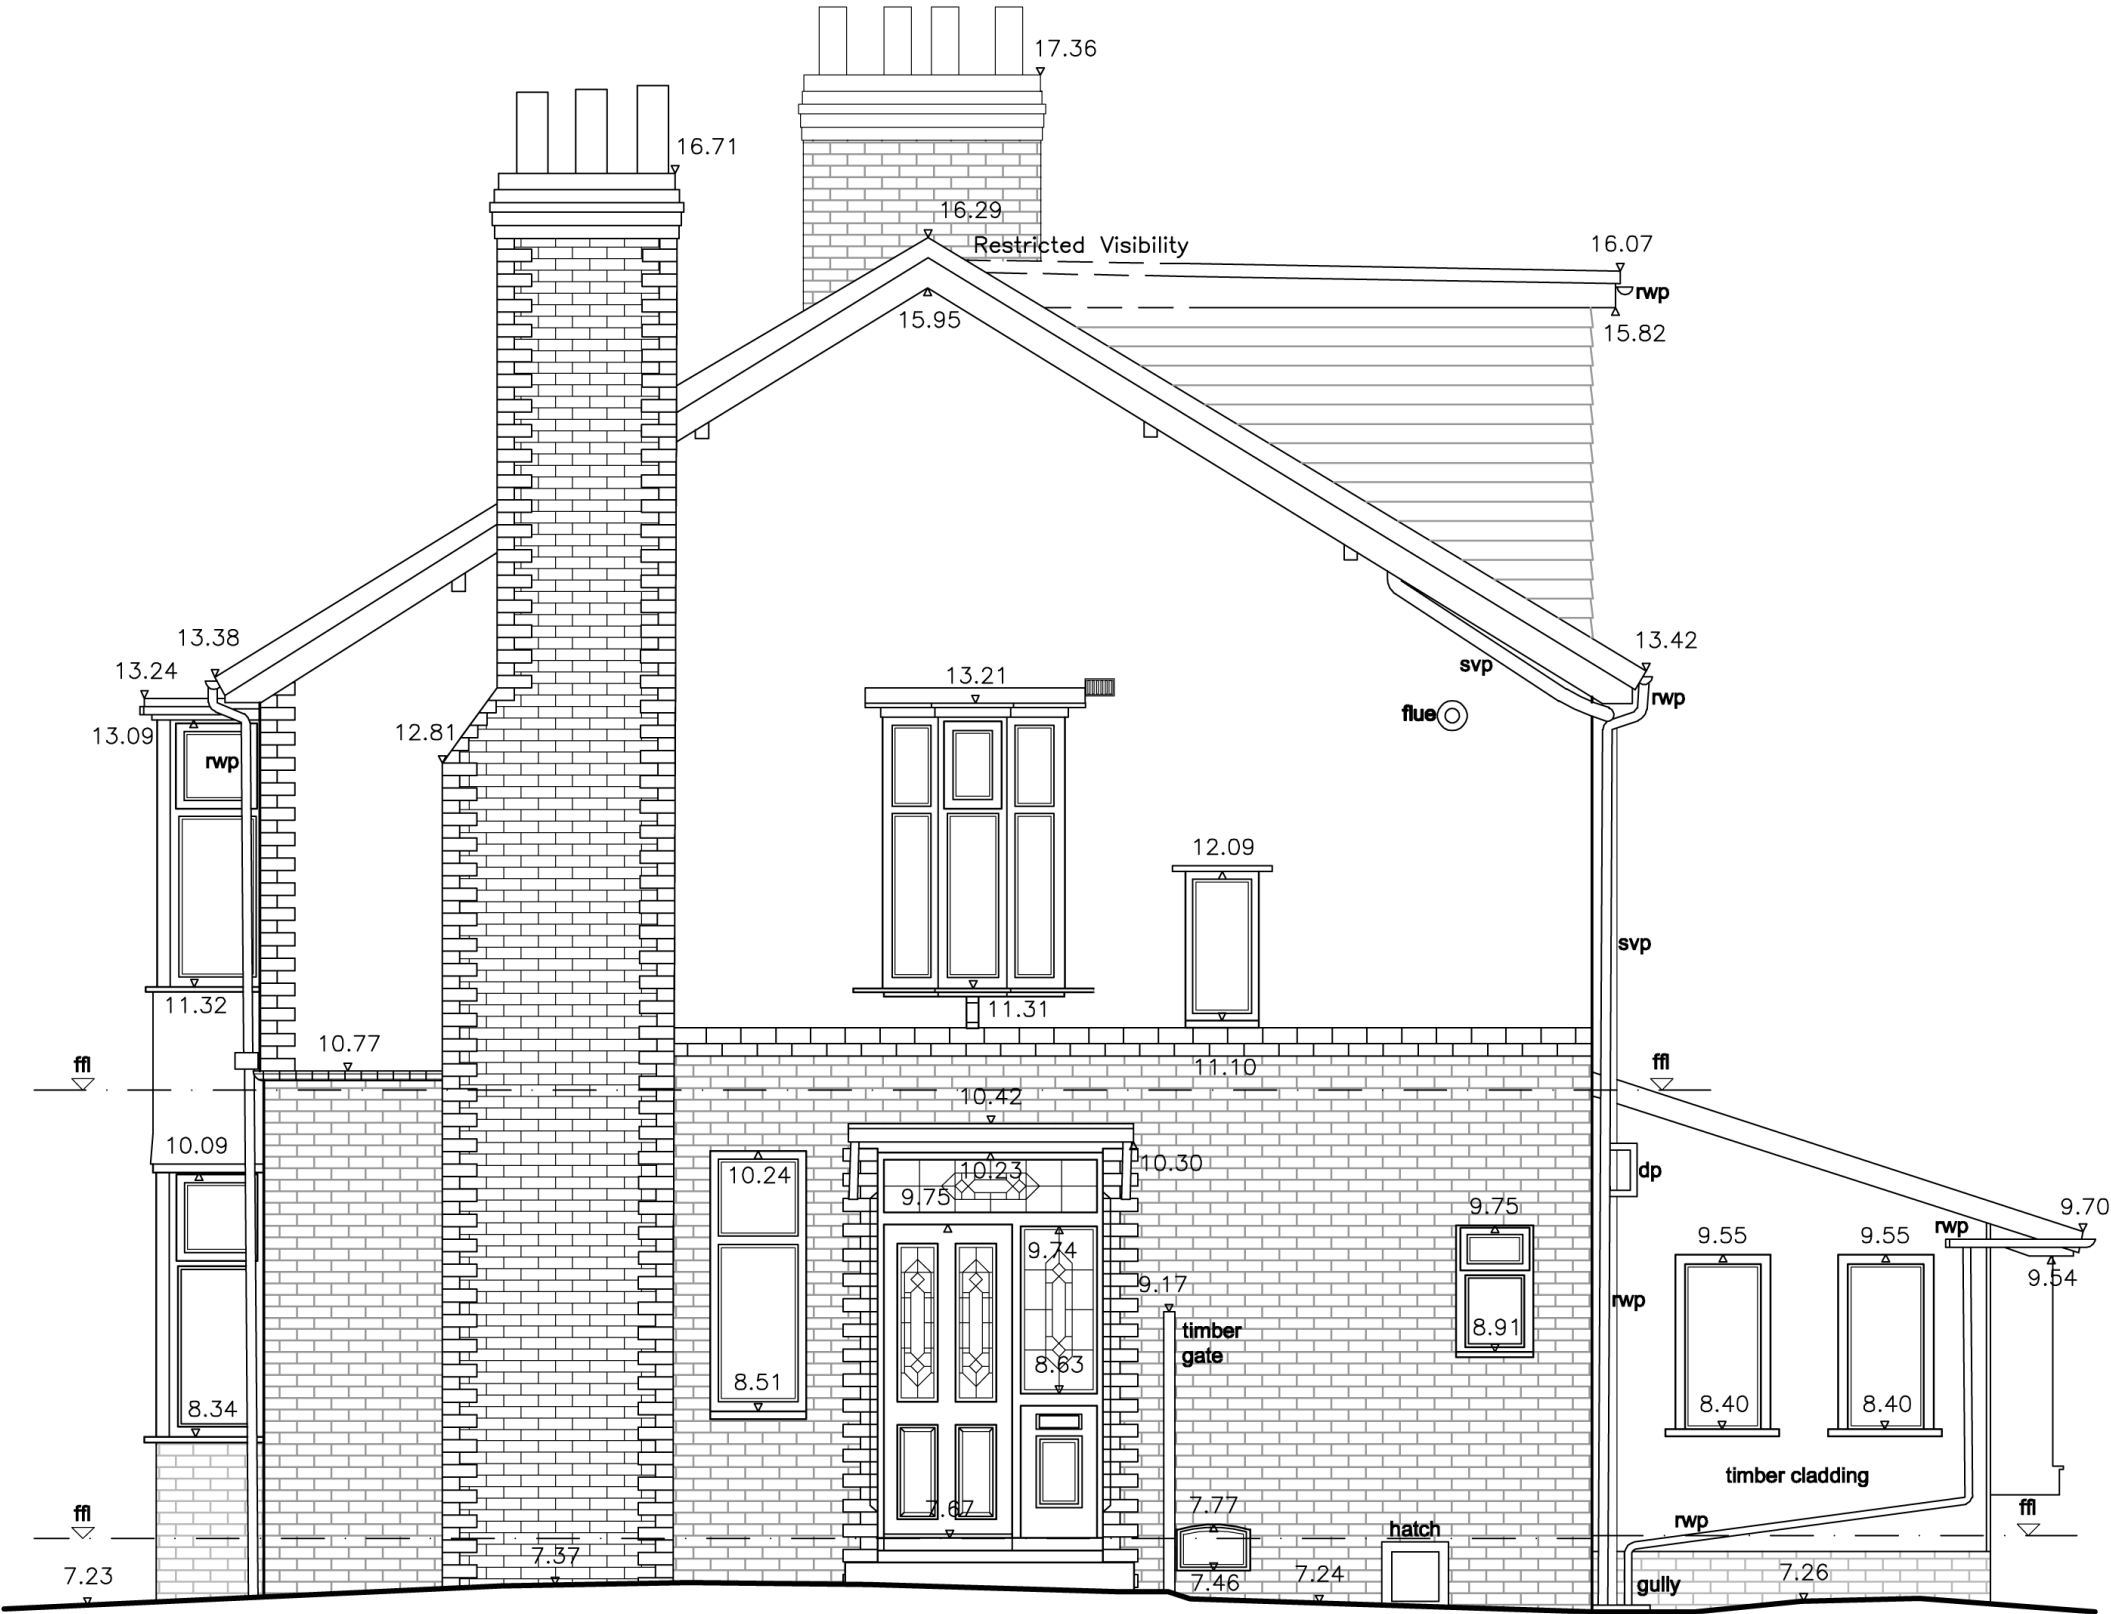

Side Elevation - Existing scale 1:50 @ A3