

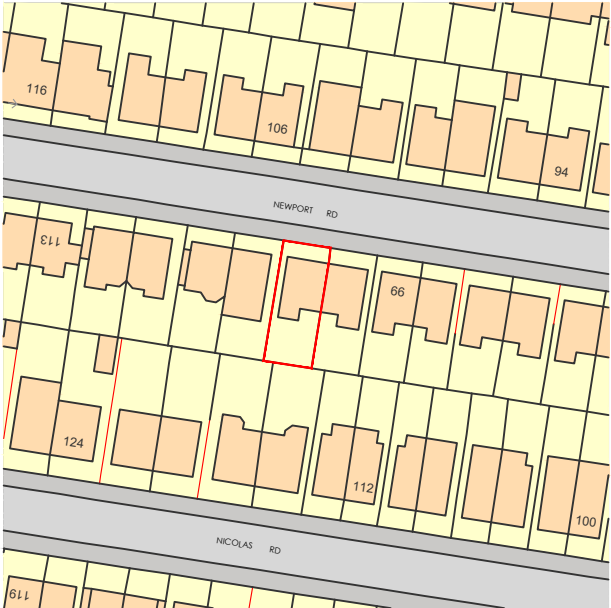
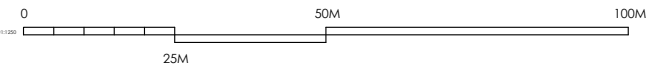


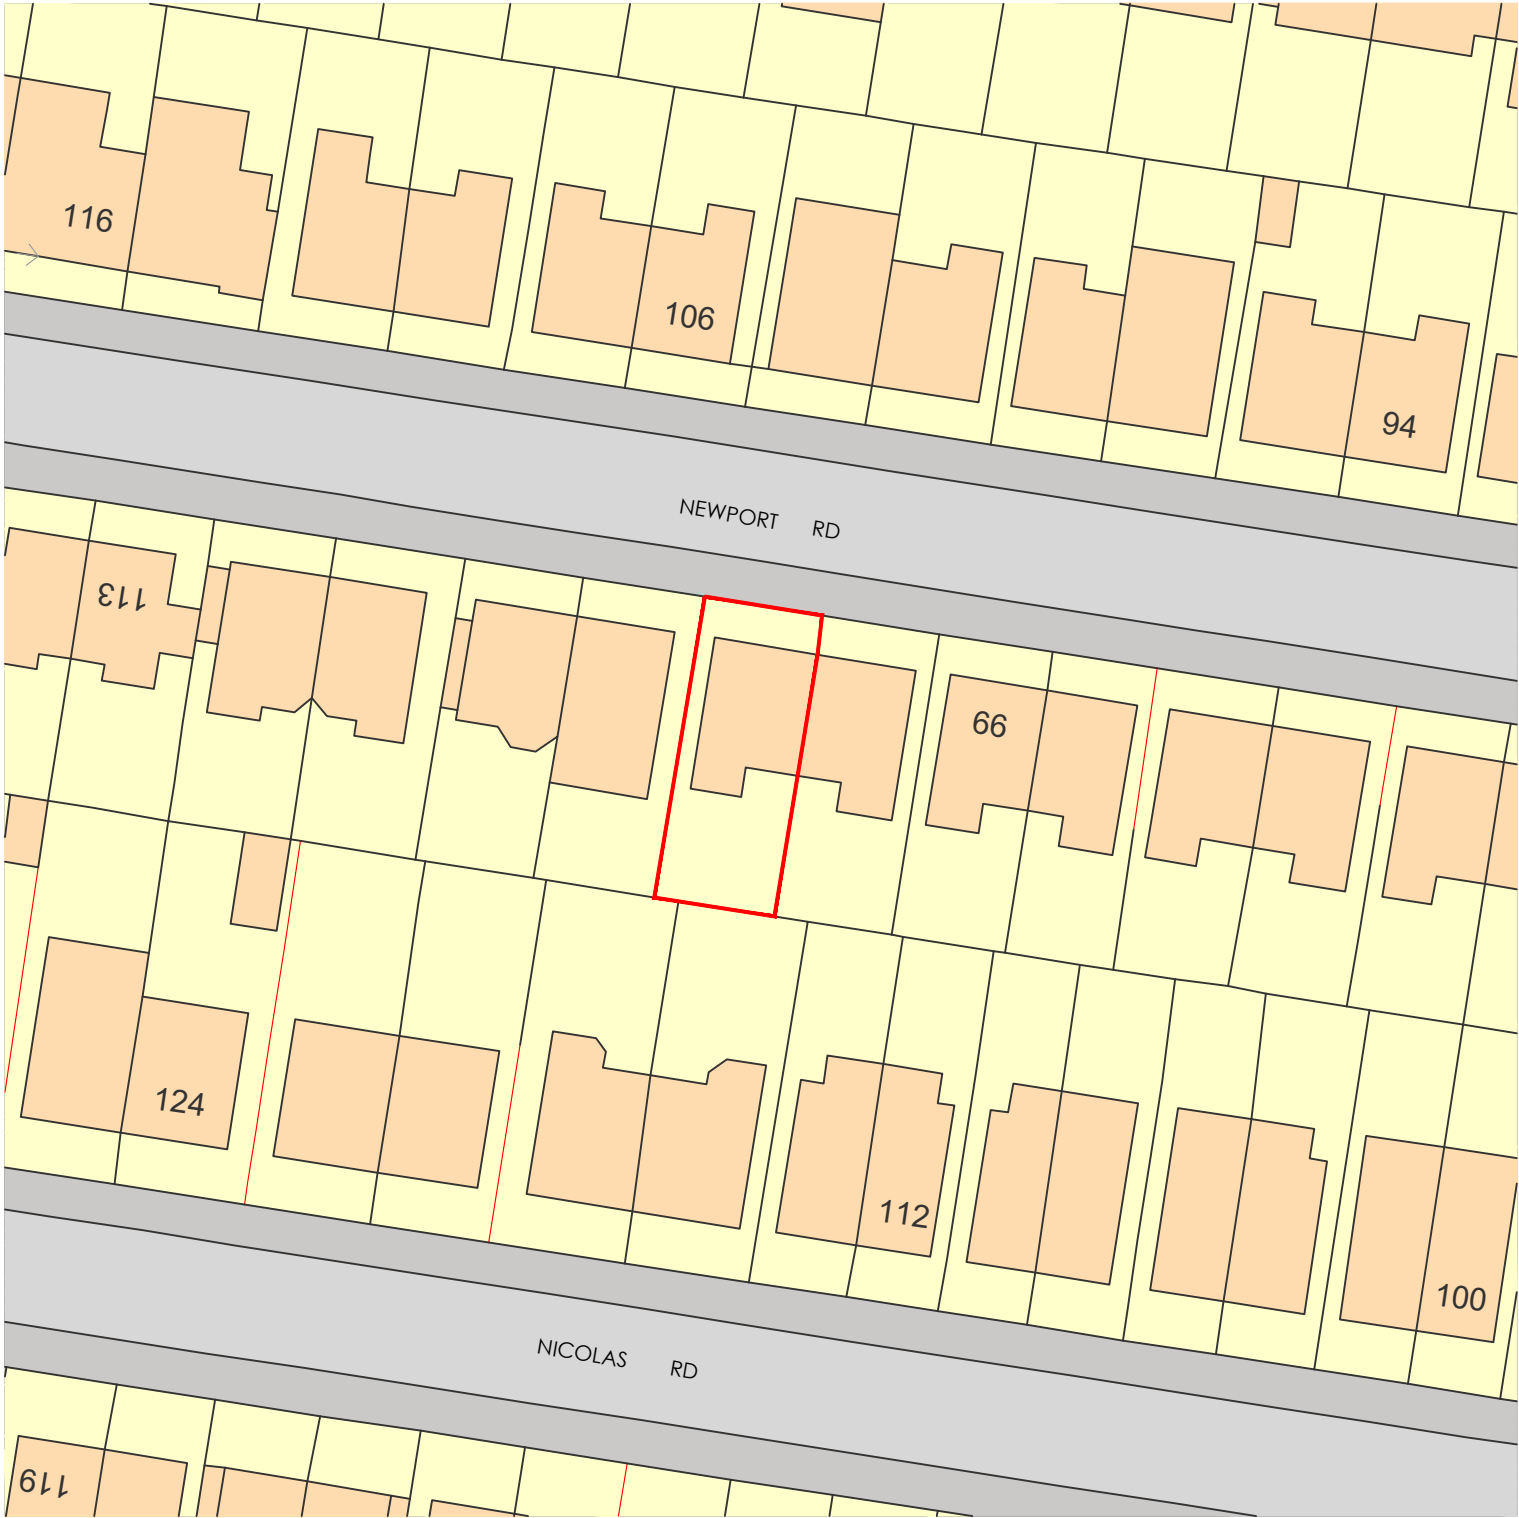

(c) Crown copyright, All rights reserved. 2021. License number 0100031673

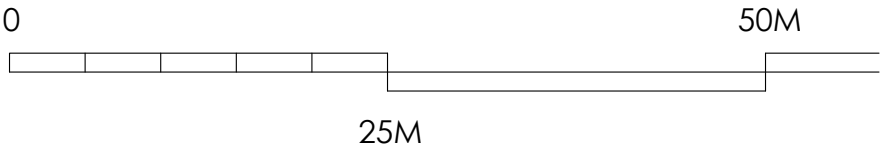

All dimensions to be checked on site. Figured dimensions to be read in preference to scaled from drawings.
CB3 accepts no responsibility for any unauthorised amendments to the drawing and does not permit unauthorised copying of the drawing.
This drawing is subject to copyright law and remains the property of CB3 Design Ltd unless otherwise agreed.
All works based on these drawings must conform with current building regulations and LA approvals
All discrepancies to be notified to the Architect

Project Status:
PRELIMINARY

THIS DRAWING IS ISSUED FOR THE ABOVE PURPOSE ONLY AND MUST NOT BE USED FOR ANY OTHER PURPOSE WITHOUT THE EXPRESS PERMISSION OF CB3 DESIGN LTD

Key:

Date	Rev	Description	Int.
Revisions			

Job Title:
Proposed Development at
103 Newport Road
Manchester
M21 9NW

Drawing Title:
SITE LOCATION PLAN

Client:
Louise Deehan & Matt Bend

Issued by:

● HEAD OFFICE
2 The Square,
Lymm,
Cheshire,
WA13 0HX
t: 01925 752 414
e: architects@cb3design.co.uk
w: www.cb3design.co.uk

● SCOTTISH BORDERS
Chambers House
72 High Street
Peebles
EH45 8SW
t: 01721 729 640

● CUMBRIA
Field House,
Parkhead,
Ratcliffe,
Cumbria
CA10 1JQ
t: 01768 898 933

Scale: 1:500 & 1250 @A3	Date: 2021.03.26	Drawn by: KJL	Checked: ?
-------------------------------	---------------------	------------------	---------------

Job No: 21.DEEH.01	Drawing No: 105
-----------------------	--------------------