




1 Existing Front
1 : 50

2 Existing Rear
1 : 50

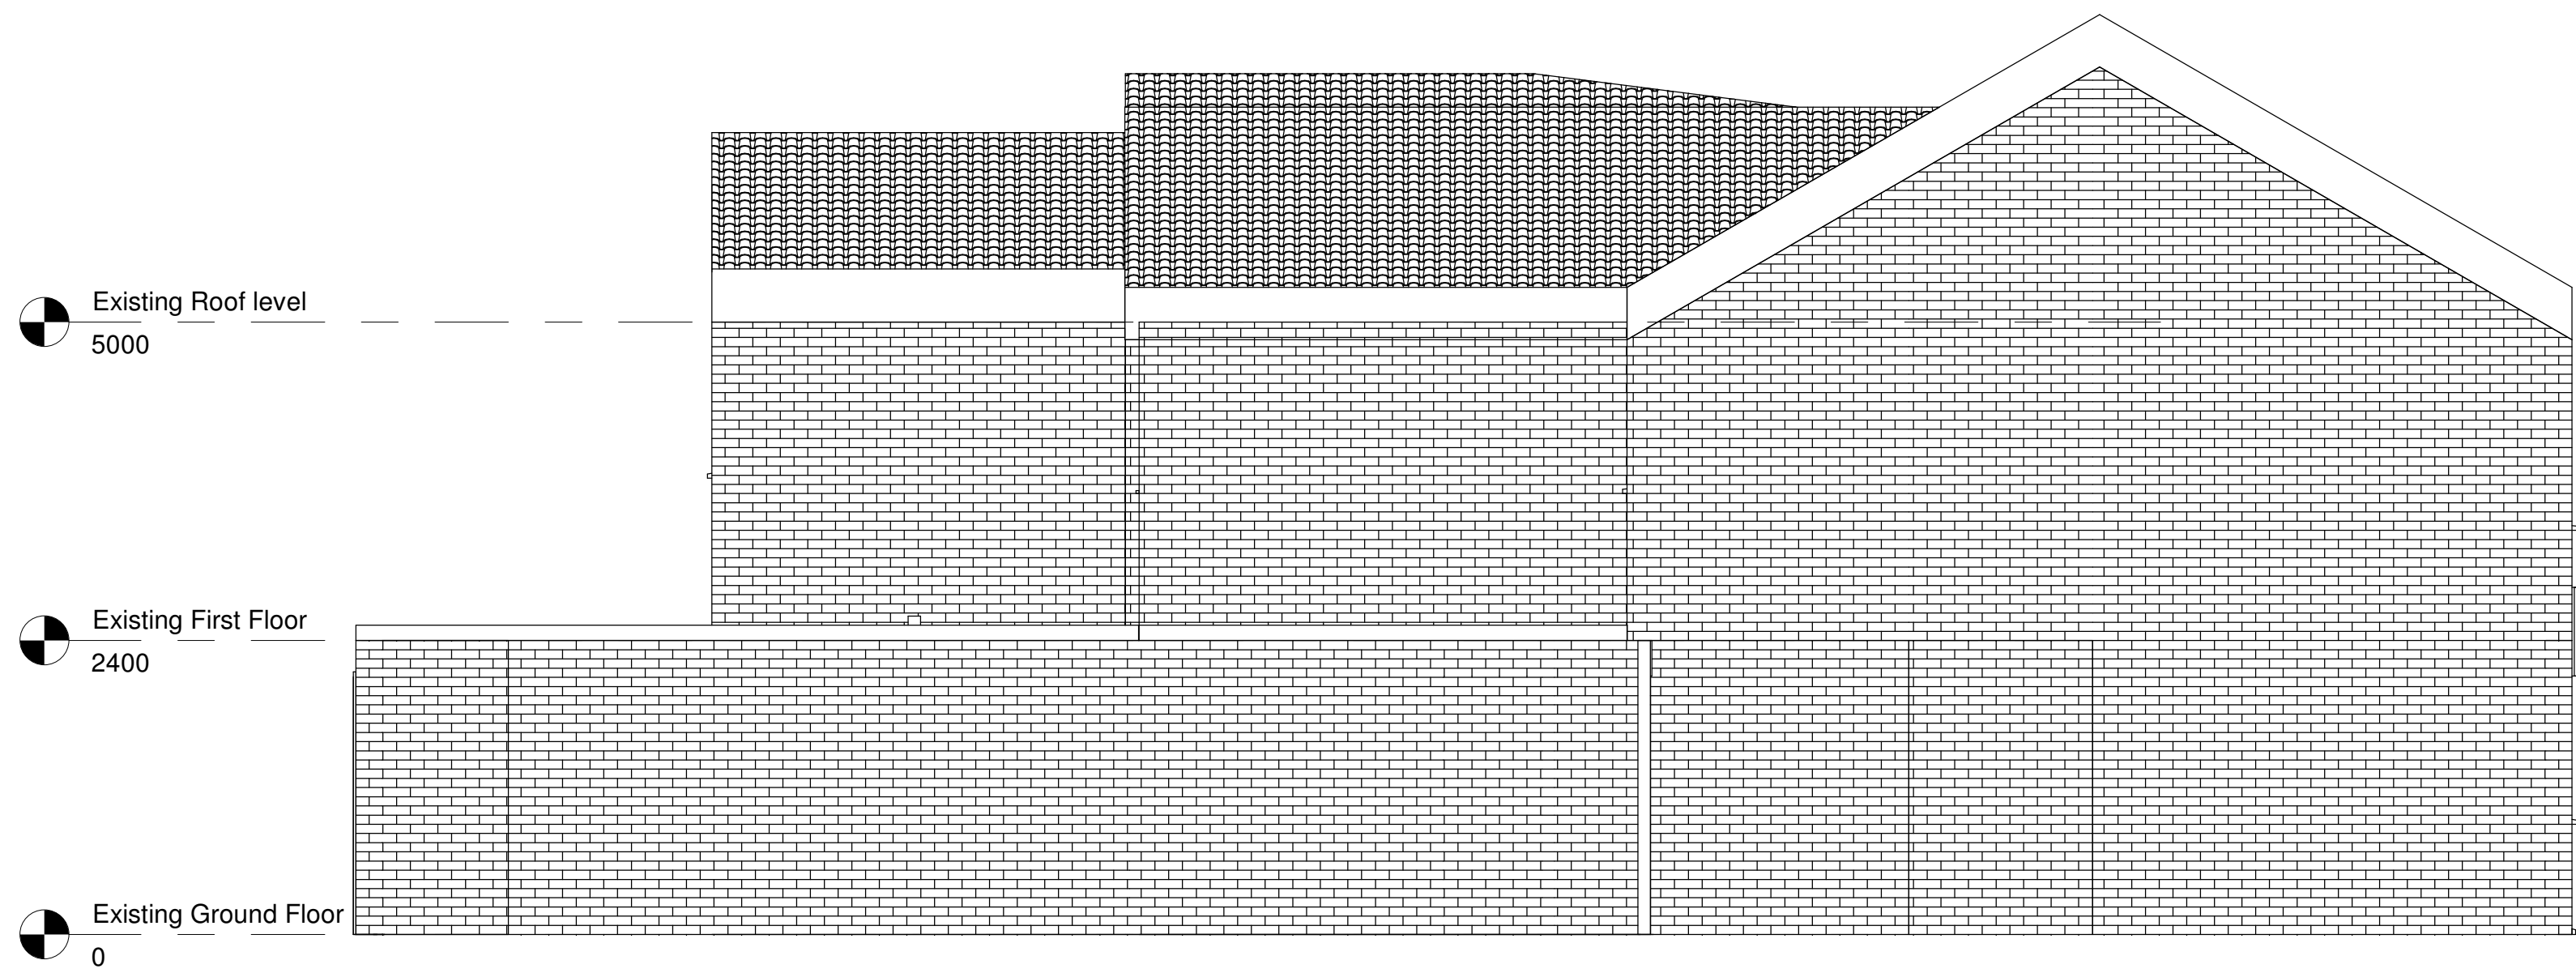

3 Existing Side 01
1 : 50

Rev	Description	Date
1	Planning submission	23/03/21

CODE	SUITABILITY DESCRIPTION
I	PLANNING
STATUS	PURPOSE OF ISSUE
S2	PLANNING

PROJECT
153-155 Kenyon Lane Moston,
Extension to Dentist Surgery

TITLE
Existing Elevations

CLIENT
MR MANSUR

DRAWN BY MW	CHECKED BY MW	DATE 03/03/21
----------------	------------------	------------------

SCALE (@ A1) 1 : 50	PROJECT NUMBER MCS2185
------------------------	---------------------------

DRAWING NUMBER A103	REV 1
------------------------	----------