



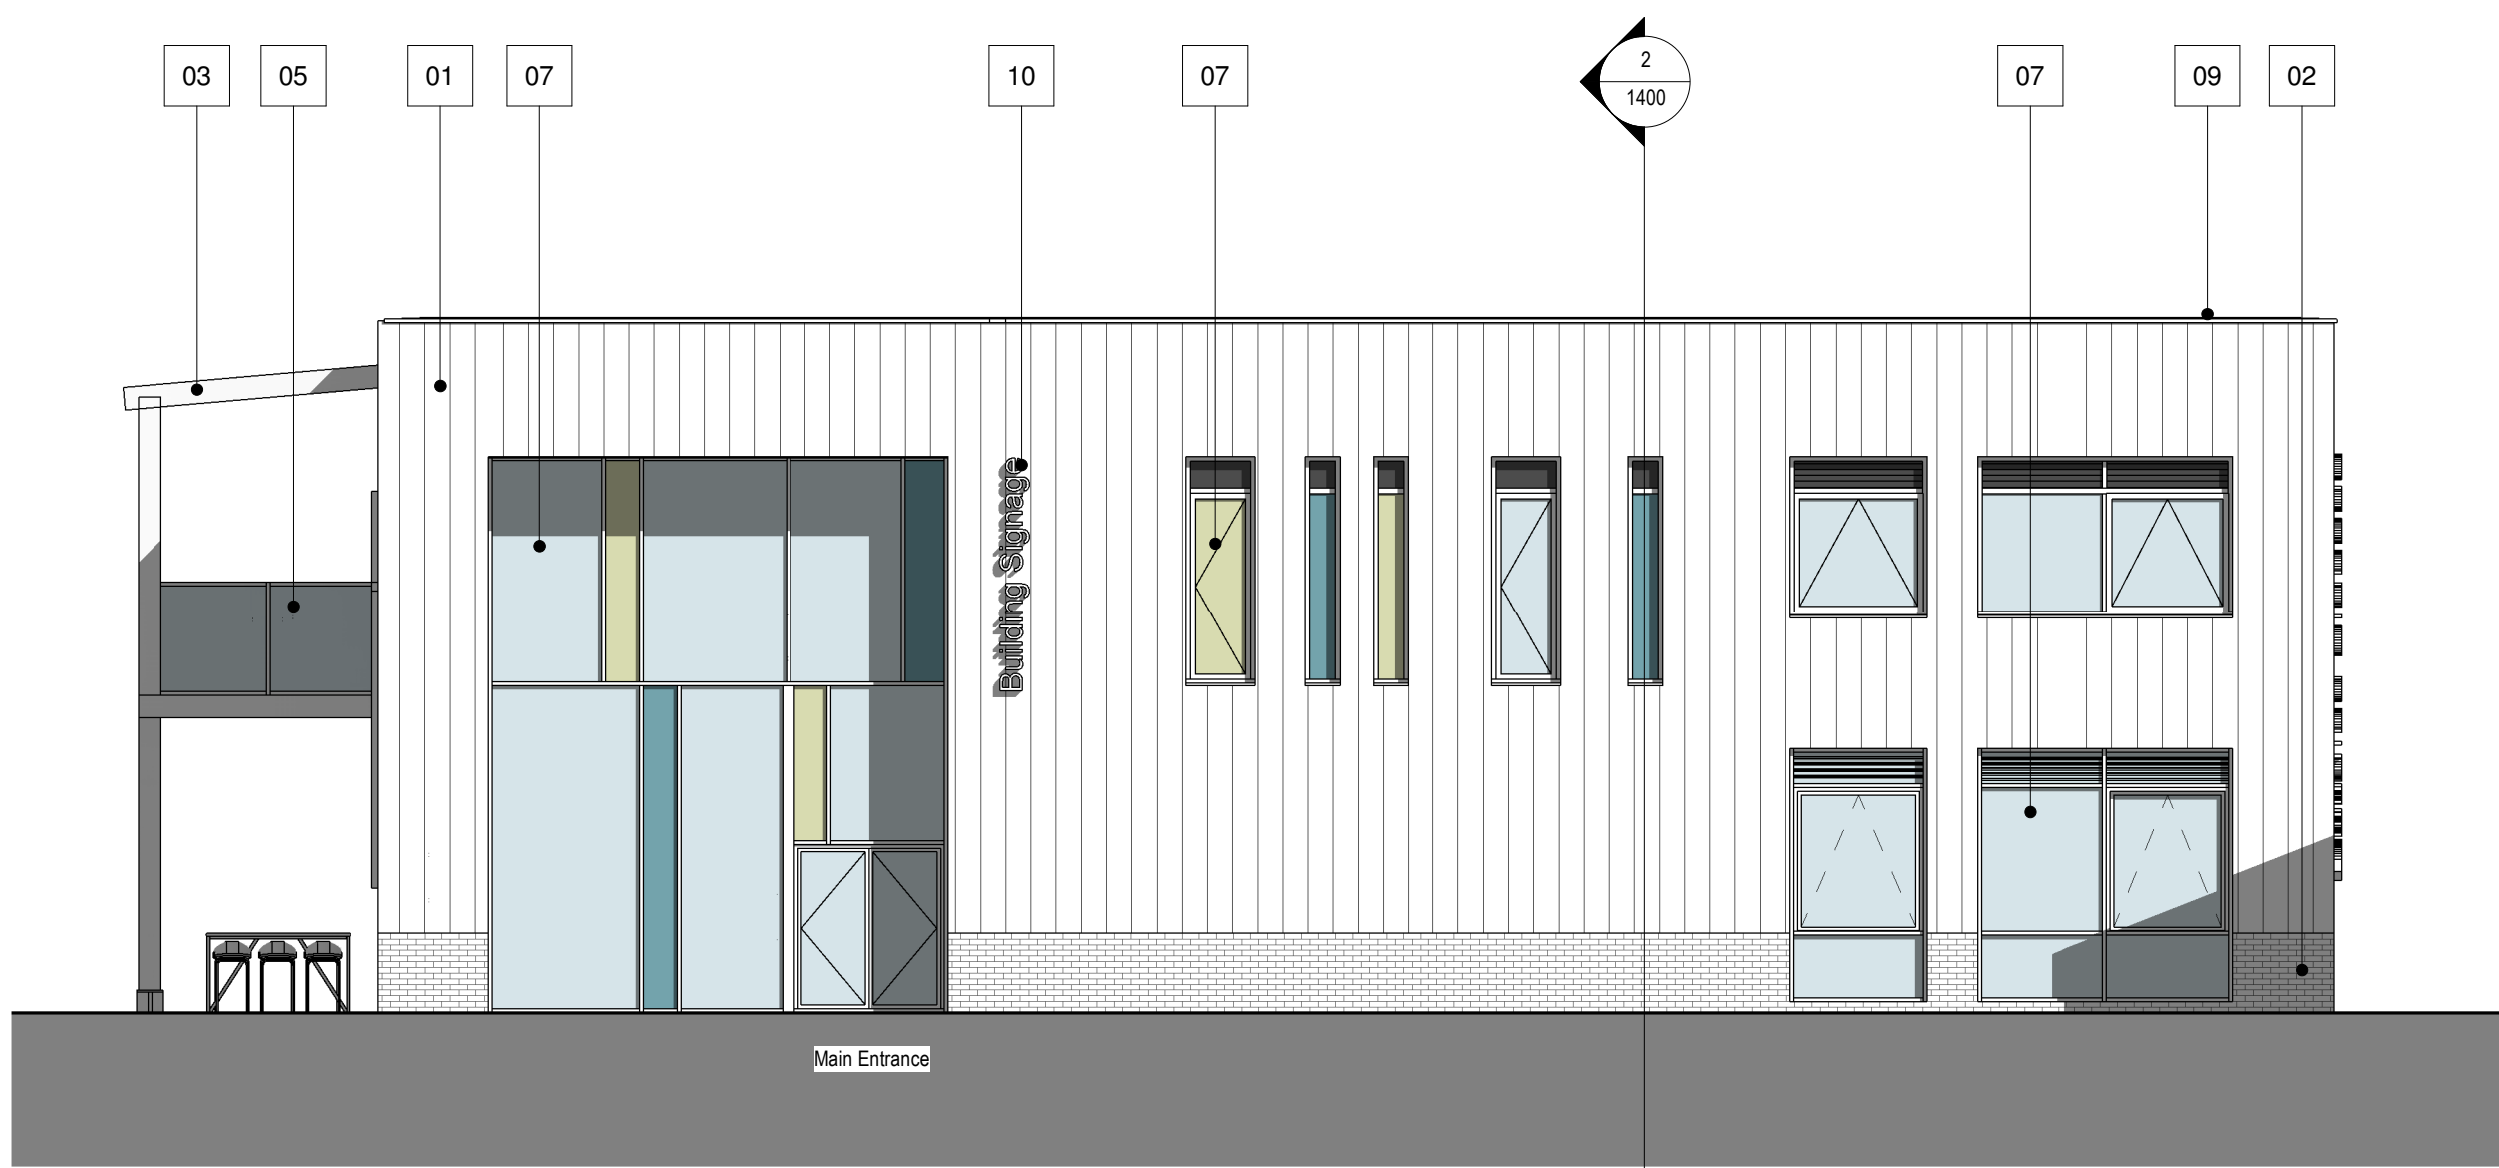


Elevation - East Facing - Planning
1 : 100

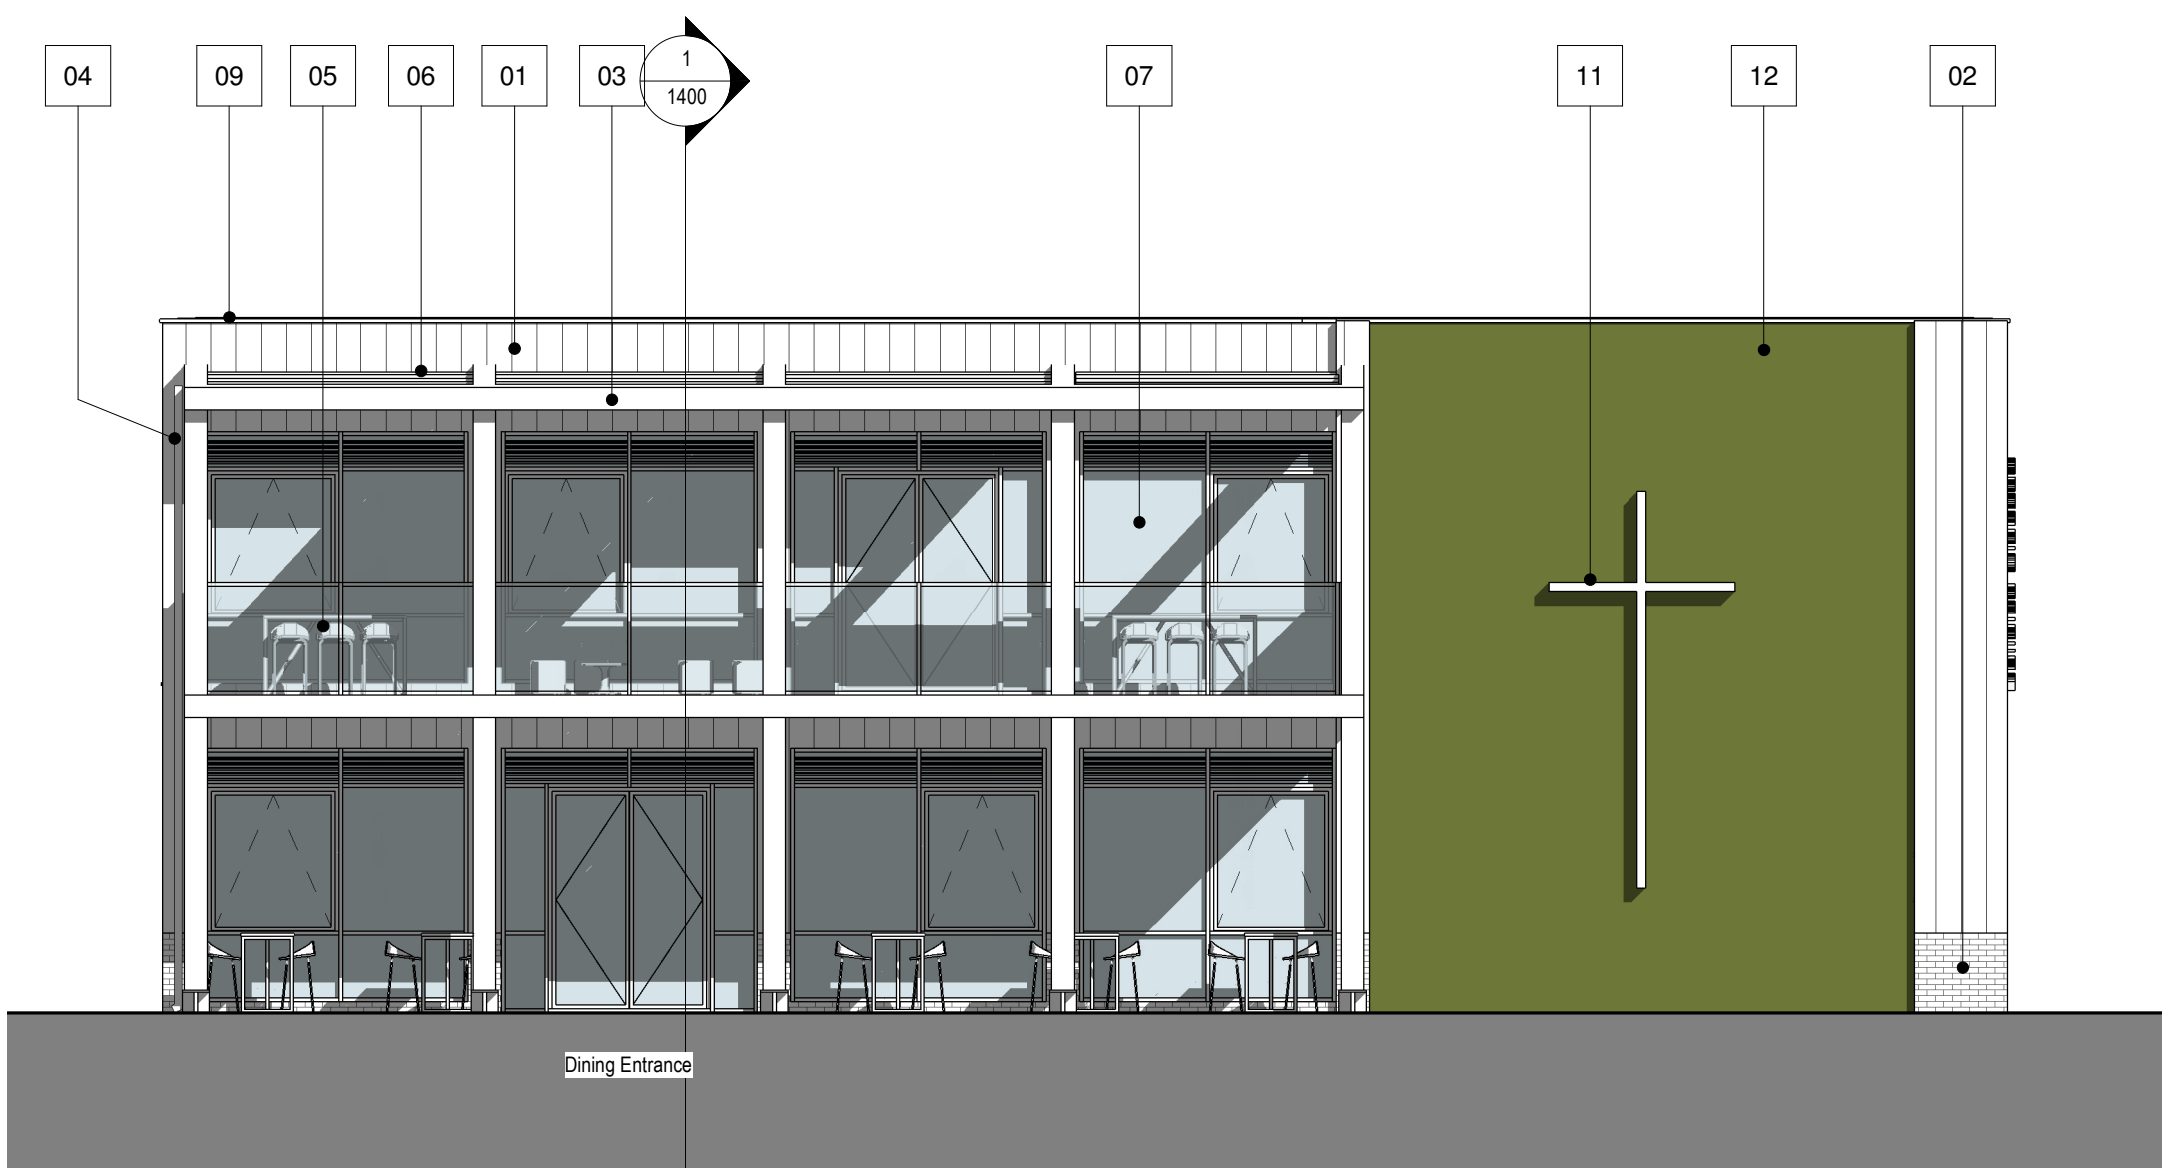

Elevation - South Facing - Planning
1 : 100




Elevation - West Facing - Planning
1 : 100

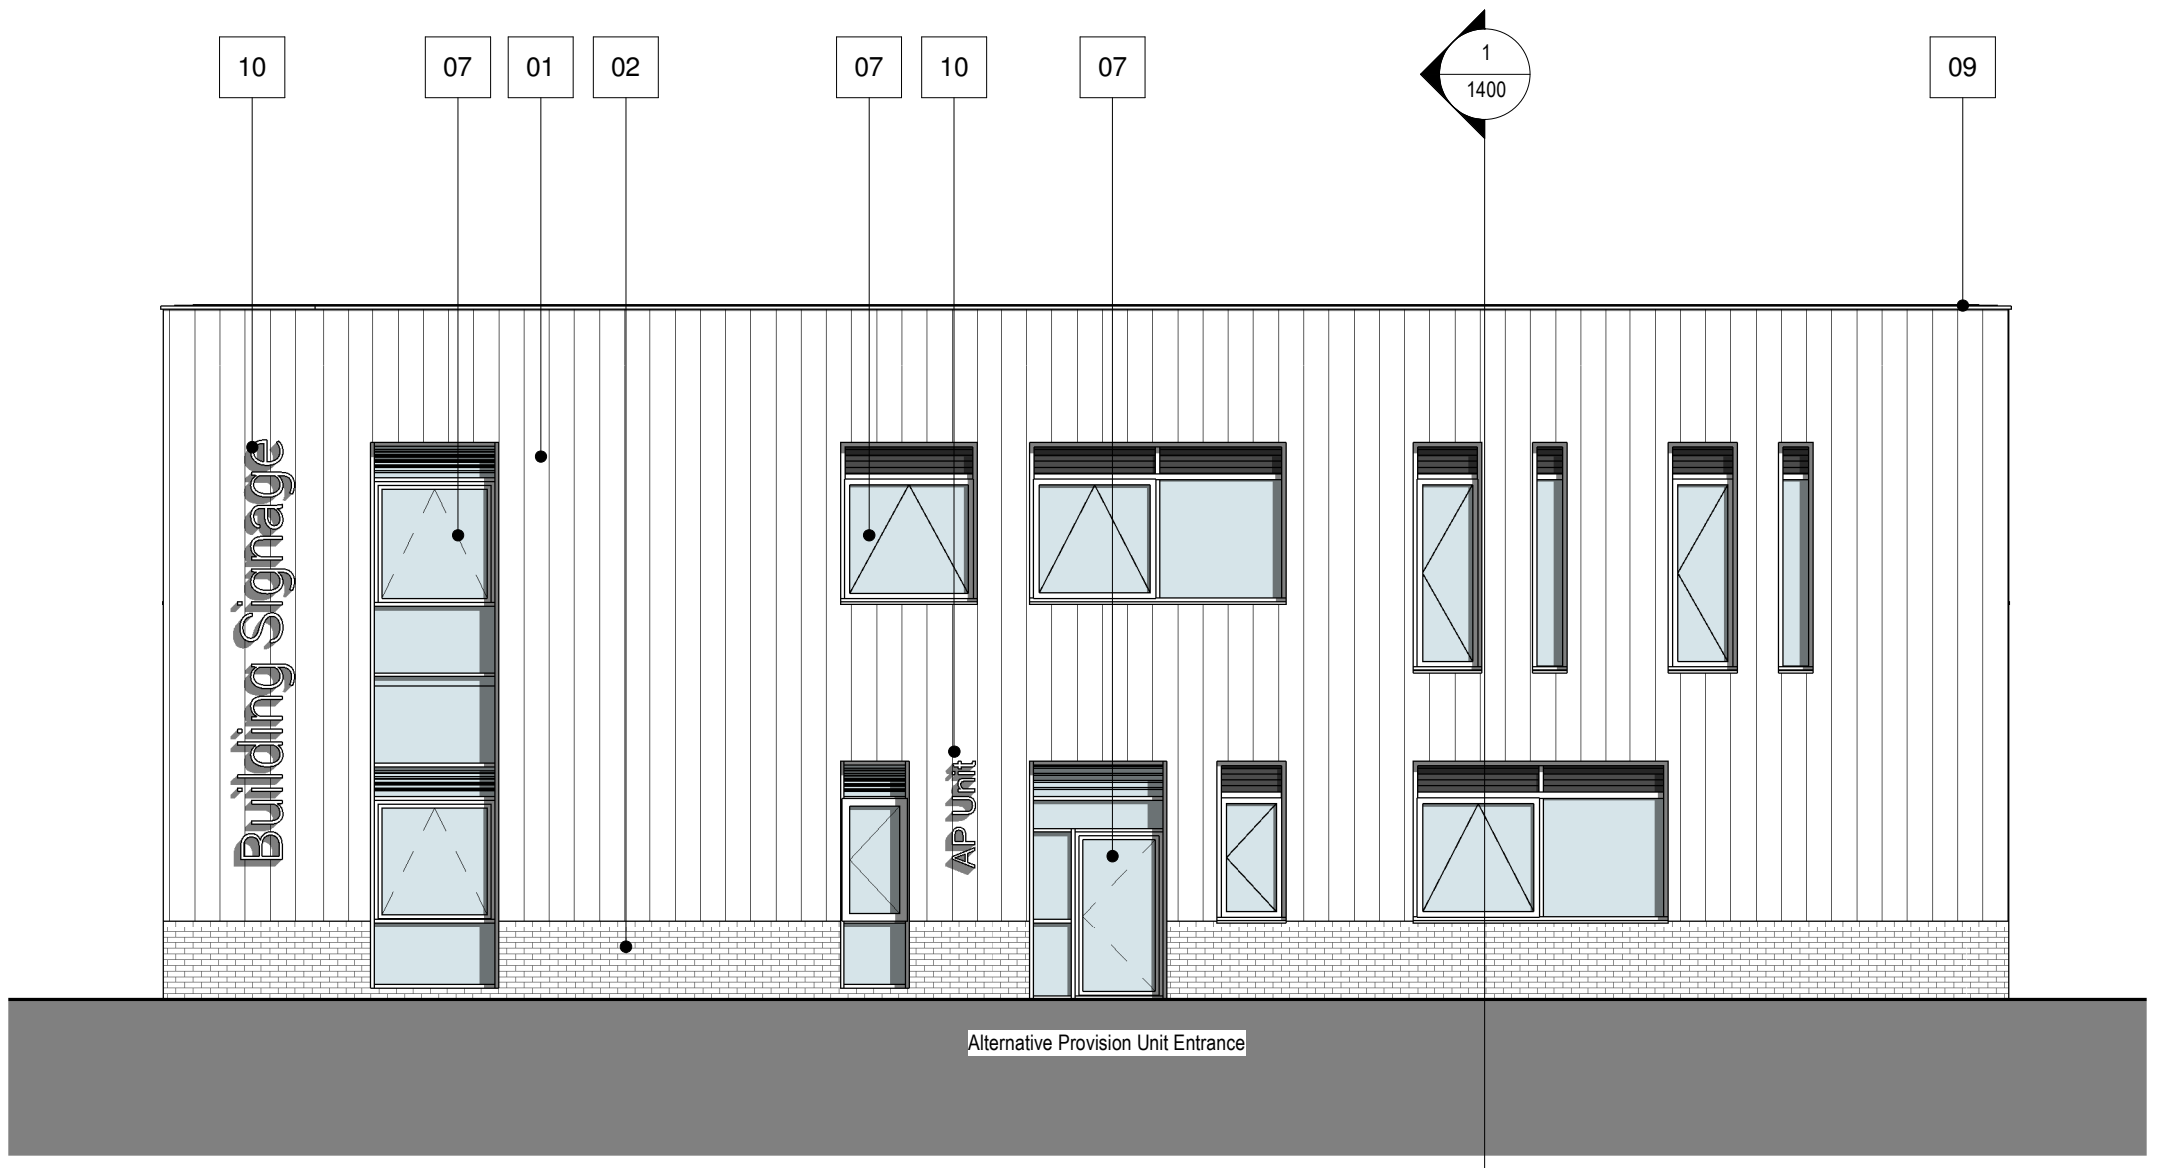

Elevation - North Facing - Planning
1 : 100

Notes
The Contractor is to check all dimensions and conditions on site before commencing. Do not scale from this drawing.
This drawing remains the copyright of POZZONI Architecture Ltd.

Scale Bars		TO BE USED ONLY AS GUIDANCE			
1:100	mm	0	1000	2000	3000
1:200	mm	0	1000	2000	3000
1:500	m	0	10	20	30
1:1250	m	0	10	20	30

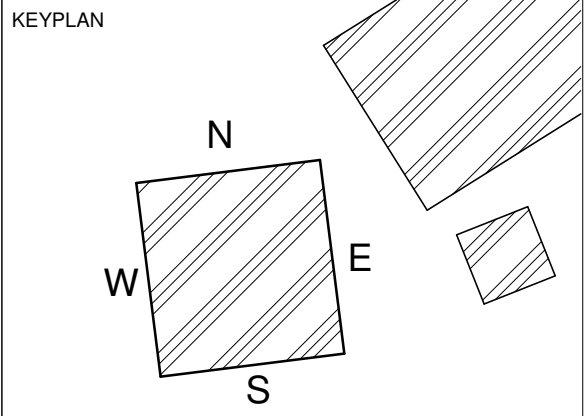

Materials Key

1 : 100

- 01 Composite Cladding Boards (timber effect), with concealed fixings; Recesses formed to fit RWPs that sit against the walls.
- 02 Buff Coloured Brick
- 03 Glulam (or Plated Glulam) Timber columns / Beams, with galvanised metal 'shoes' / 'junction' pieces where timber elements meet the ground / building
- 04 Galvanised metal (or PPC metal) rainwater pipes / gutters
- 05 Glazed ballustrade with brushed metal handrails; timber effect balcony decking
- 06 Retractable Canopy
- 07 PPC aluminium framed windows / curtain walling / glazed doors with clear glazing (portions of the large curtain wall at main entrance, plus glazed elements to the chapel to receive coloured glass); PPC metal integrated ventilation louvres; PPC metal window soffit, reveals and sill (all PPC colour & coloured glass colours TBC)
- 08 PPC Metal ventilation louvres; PPC Metal door (either solid, or louvres, subject to ventilation requirements) (all PPC colour TBC)
- 09 PPC Metal parapet capping; Single Ply Membrane Roof covering, grey coloured.
- 10 Building Signage; Material, Colour & Design TBC
- 11 White PPC Metal Cross to protrude slightly from the Green-wall planted surface
- 12 Natural planted Green-wall with built in irrigation & drainage channels. (planting species TBC)

A	PLANNING APPLICATION	TC	26.02.21
Rev	Description	By	Date
Client	Our Lady's RC High School		
Job	New Education Block		
Drawing	Planning - Proposed GA Elevations		
Issue Ref	P5697 1350	Rev	A
Issue Ref	5697-POZ-XX-XX-DR-A-1350	Scale	As indicated
Date	26.02.21	Scale	@ A1
2D Coord	TC	2D Coord	TC
3D Coord	TC	3D Coord	CM
Planning	Design	Tender	Construction
Design	Contract	As Built	

pozzoni

10-12 Emerald Street
London
WC1N 3QA

Woodville House
2 Woodville Road
Altrincham
WA14 2FH

+44 20 7078 0079
architects@pozzoni.co.uk

+44 161 928 7848
www.pozzoni.co.uk